





Existing Ground Floor Plan (GRAIN STORE )

 

- CLIENT MUST SEEK SEPARATE SPECIALIST ADVICE ON PARTY WALL MATTER IN SUFFICIENT TIME TO SERVE ALL NOTICES IF REQUIRED
- ALL STRUCTURAL ELEMENTS ARE INDICATIVE ONLY AND SUBJECT TO FULL STRUCTURAL DESIGN BY STRUCTURAL ENGINEER - ALL DESIGN IS SUBJECT TO STRUCTURAL DESIGN TO BE PROVIDED BY OTHERS
- THIS DRAWING IS FOR PLANNING APPROVAL ONLY AND SUBJECT TO ALL OTHER RELEVANT STATUTORY APPROVALS

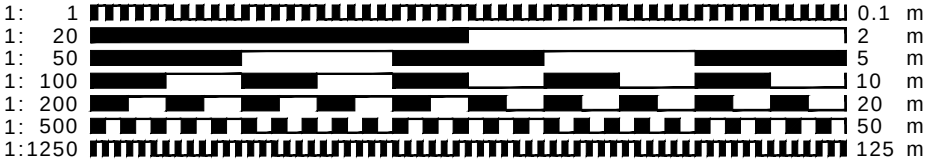

### FOR APPROVAL

CONTRACT  
Proposed Residential Development  
Slip End Farm, Slip End, Baldock,  
Hertfordshire

---

**GRAIN STORE**  
Existing Floor Plan

|            |           |                |     |            |  |
|------------|-----------|----------------|-----|------------|--|
| SCALE      | 1:100@A3  | DRAWING NUMBER |     | REVISION   |  |
| DATE       | Sept 2025 |                | P22 |            |  |
| DRAWN      | JEI       |                |     |            |  |
| JOB NUMBER | RSD-24-17 |                |     | CHECKED BY |  |

---

redshed design  
45 Hoo Road  
Meppershall  
Bedfordshire  
sg17 5lp

telephone: 01462 807175, 07884008970  
fax: 01462 807175  
e-mail: james/karen@redsheddesign.co.uk  
www.redsheddesign.co.uk