




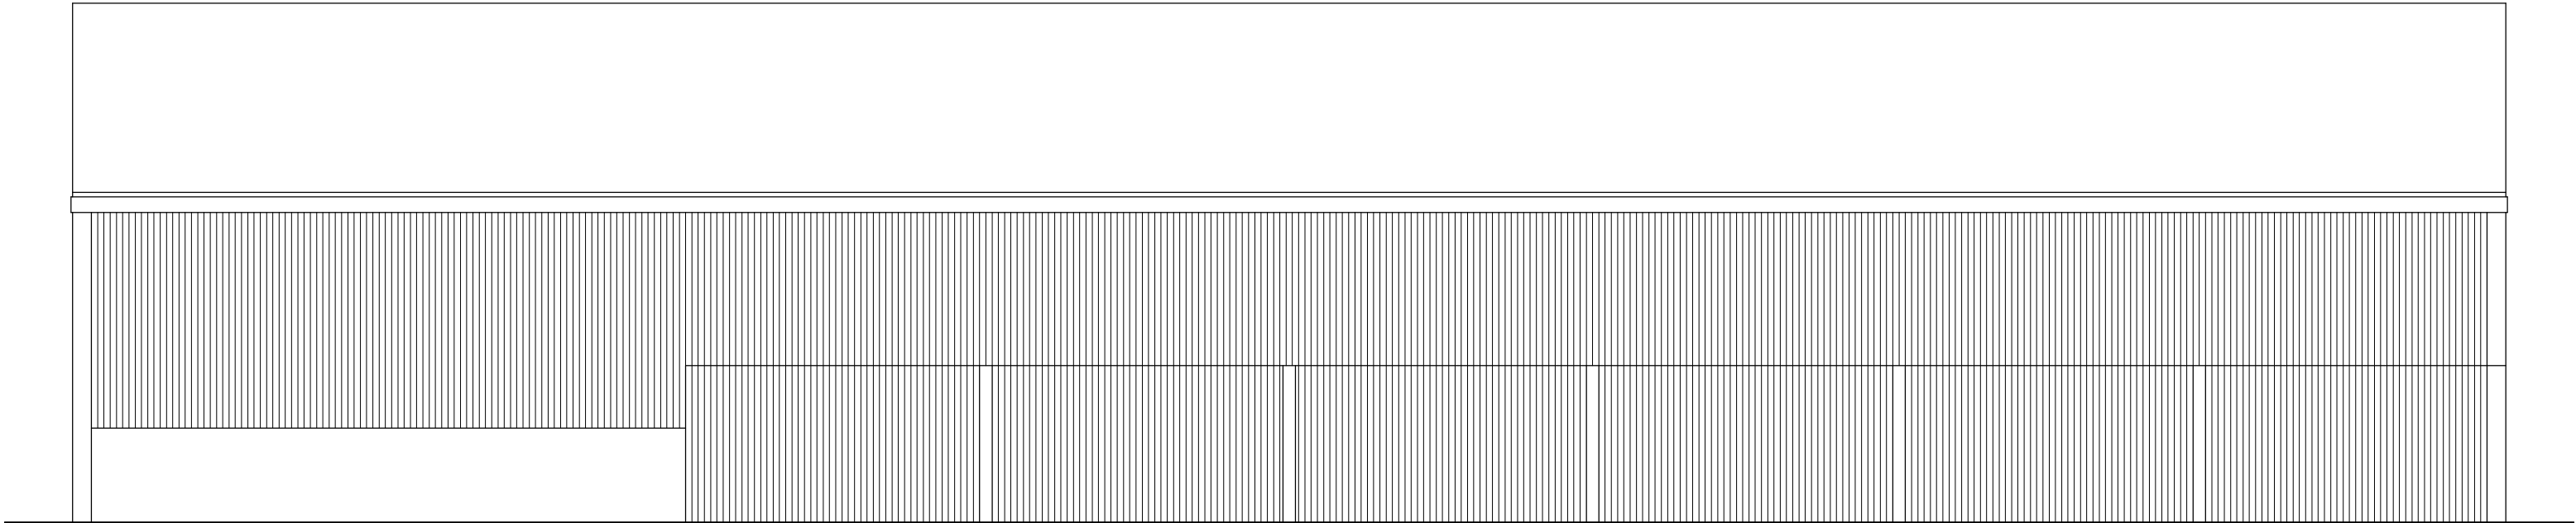

Existing North East Elevation

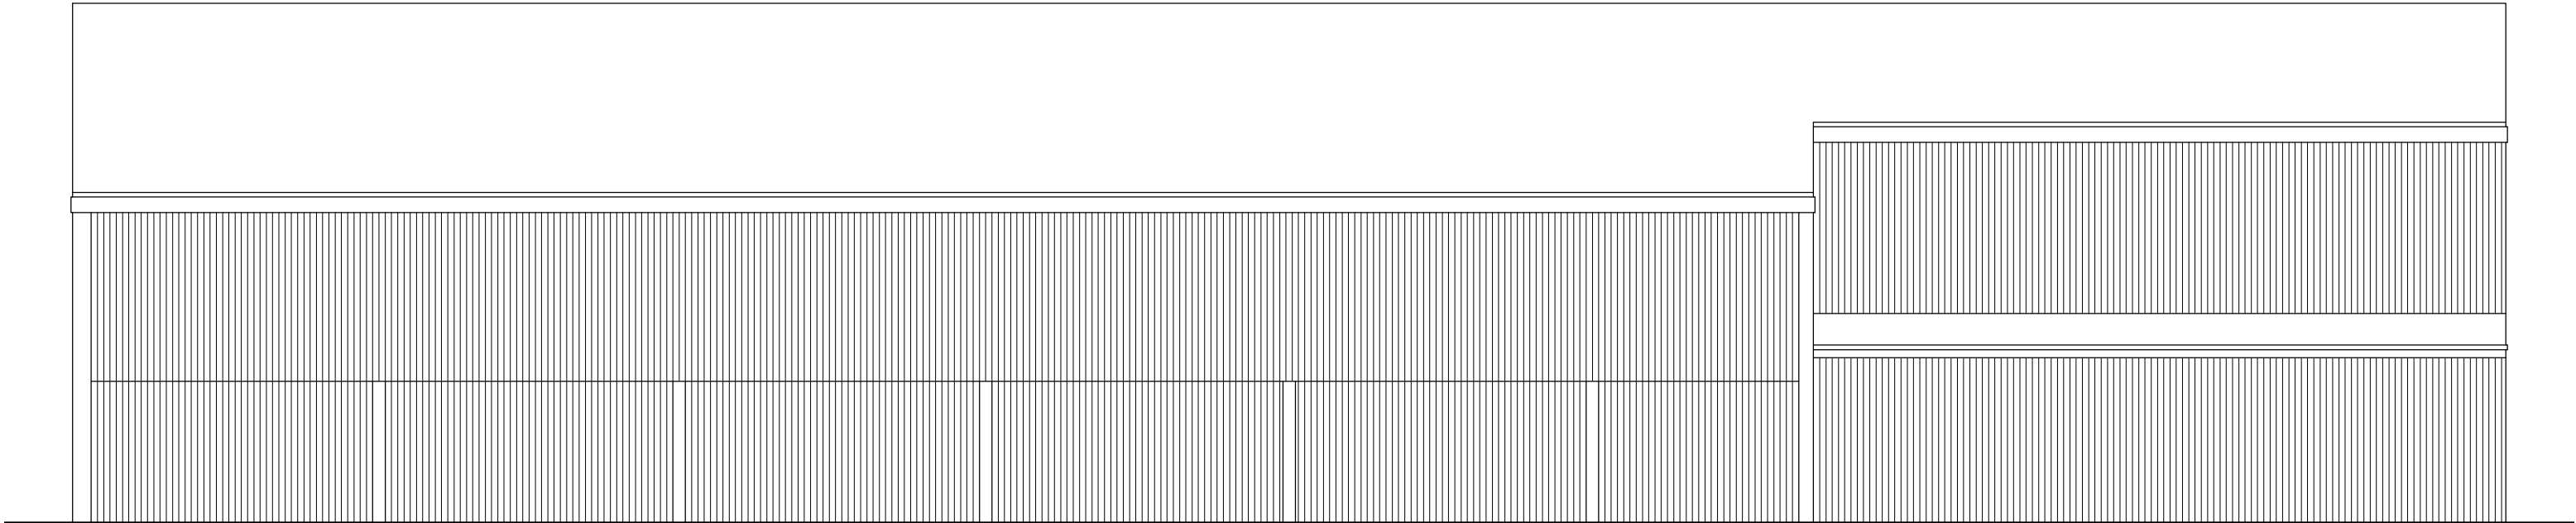

Exiting South West Elevation

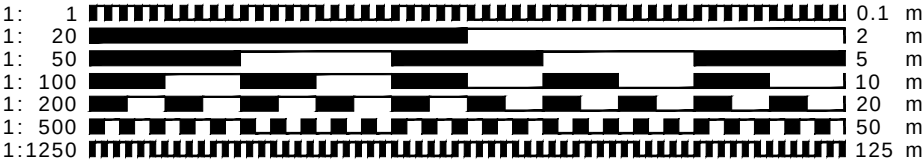

- CLIENT MUST SEEK SEPARATE SPECIALIST ADVICE ON PARTY WALL MATTER IN SUFFICIENT TIME TO SERVE ALL NOTICES IF REQUIRED
- ALL STRUCTURAL ELEMENTS ARE INDICATIVE ONLY AND SUBJECT TO FULL STRUCTURAL DESIGN BY STRUCTURAL ENGINEER - ALL DESIGN IS SUBJECT TO STRUCTURAL DESIGN TO BE PROVIDED BY OTHERS
- THIS DRAWING IS FOR PLANNING APPROVAL ONLY AND SUBJECT TO ALL OTHER RELEVANT STATUTORY APPROVALS



## FOR APPROVAL

|   |           |                |            |
|---|-----------|----------------|------------|
| CONTRACT   |           |                |            |
| Proposed Residential Development<br>Slip End Farm, Slip End, Baldock,<br>Hertfordshire                                   |           |                |            |
| GRAIN STORE<br>Existing Elevations                                                                                       |           |                |            |
| SCALE   | 1:100@A3  | DRAWING NUMBER | REVISION   |
| DATE   | Sept 2025 | P21            |            |
| DRAWN   | JEI       |                |            |
| JOB NUMBER   | RSD-24-17 |                | CHECKED BY |
| redshed design<br>45 Hoo Road<br>Meppershall<br>Bedfordshire<br>sg17 5ip                                                 |           |                |            |
| telephone: 01462 807175, 07884008970<br>fax: 01462 807175<br>e-mail: james@redshedesign.co.uk<br>www.redsheddesign.co.uk |           |                |            |