





PLOTS 2 & 3

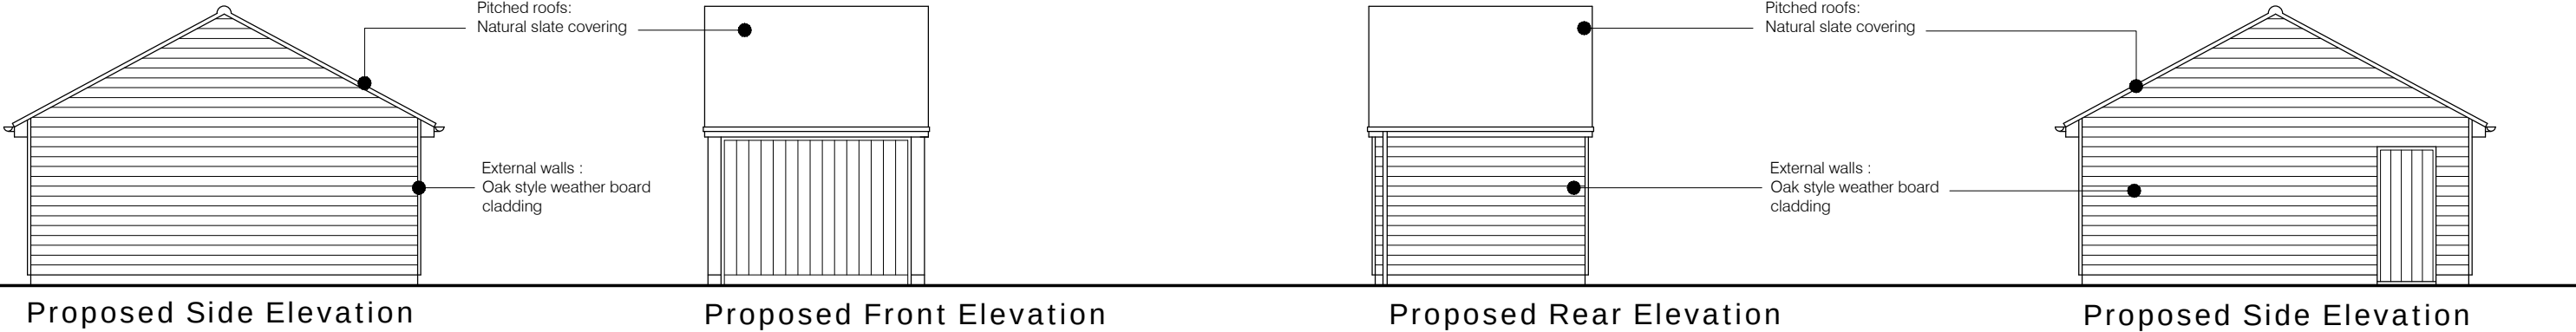


PLOT 4

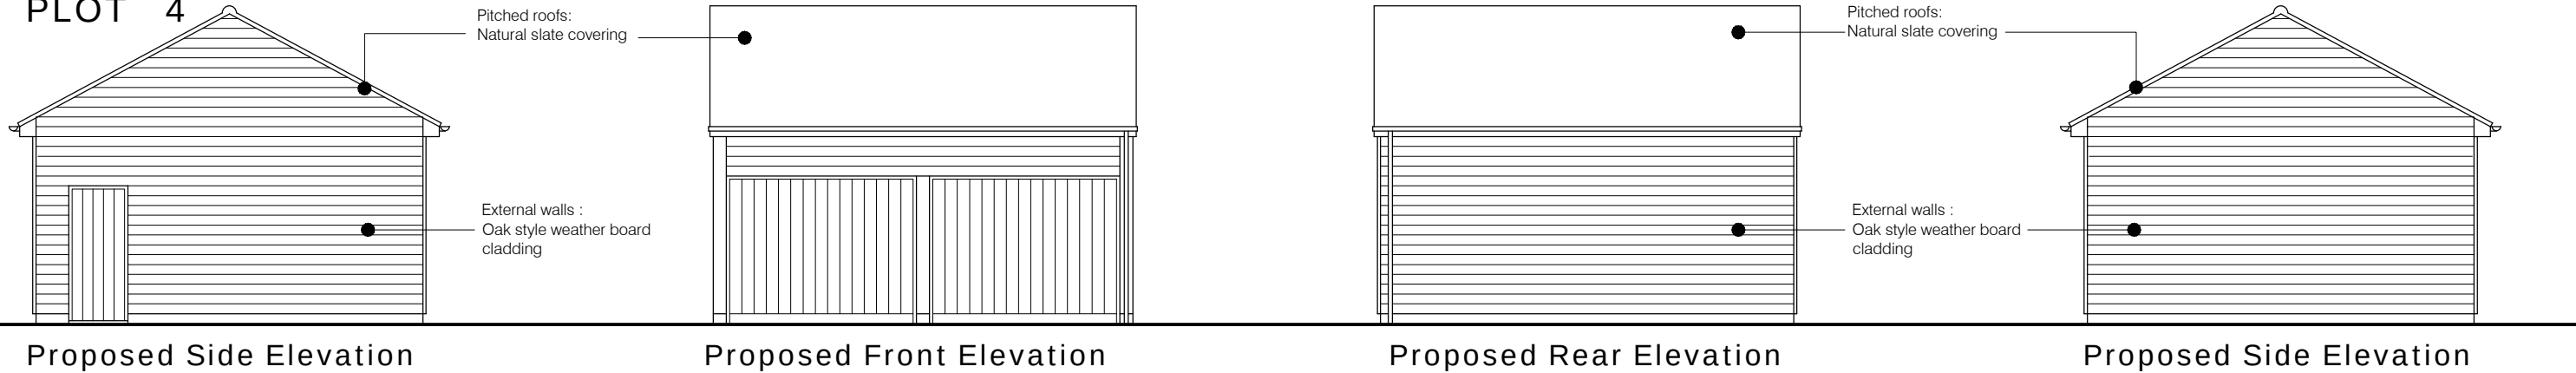


PLOT 5

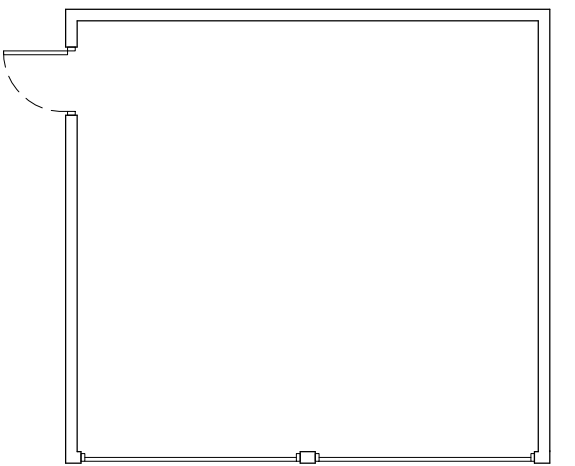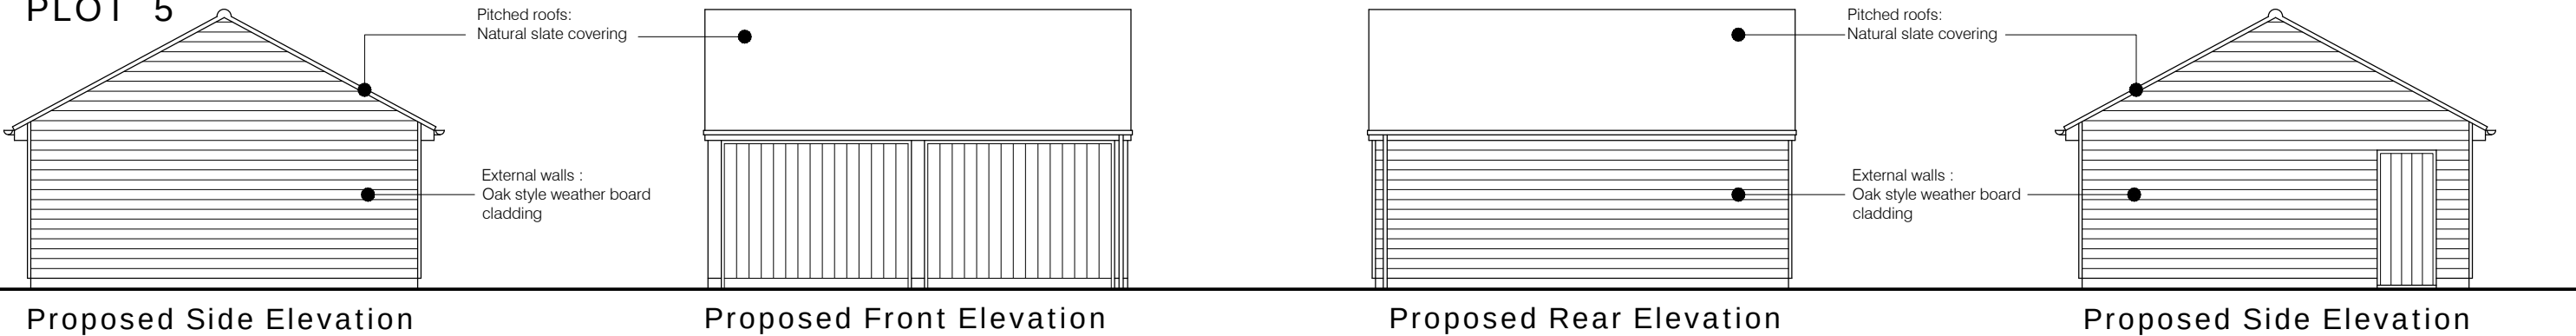


Proposed Floor Plan (Plot 4)

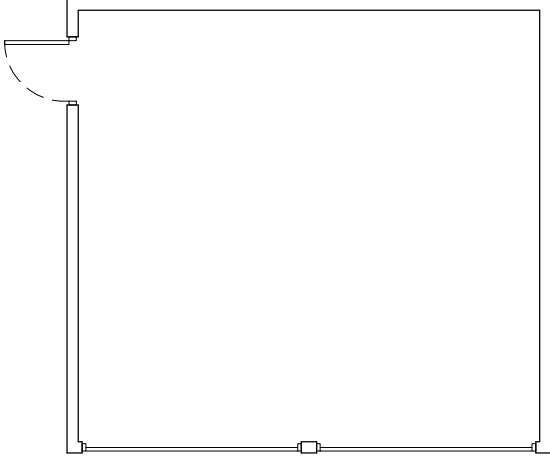

Proposed Floor Plan (Plot 5)

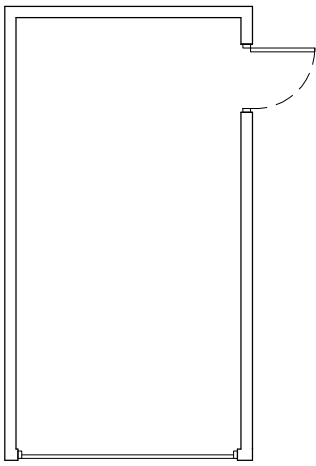

Proposed Floor Plan (Plots 2 & 3)

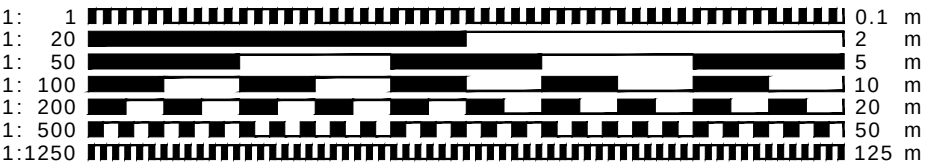

o CLIENT MUST SEEK SEPARATE SPECIALIST ADVICE ON PARTY WALL MATTER IN SUFFICIENT TIME TO SERVE ALL NOTICES IF REQUIRED

o ALL STRUCTURAL ELEMENTS ARE INDICATIVE ONLY AND SUBJECT TO FULL STRUCTURAL DESIGN BY STRUCTURAL ENGINEER - ALL DESIGN IS SUBJECT TO STRUCTURAL DESIGN TO BE PROVIDED BY OTHERS

o THIS DRAWING IS FOR PLANNING APPROVAL ONLY AND SUBJECT TO ALL OTHER RELEVANT STATUTORY APPROVALS



FOR APPROVAL

CONTRACT
Proposed Residential Development
Slip End Farm, Slip End, Baldock,
Hertfordshire

PLOT 2,3,4 & 5 GARAGES
Proposed Plans & Elevations

SCALE 1:100@A3 DRAWING NUMBER REVISION

DATE Sept 2025 P19 / 2

DRAWN JEI

JOB NUMBER RSD-24-17 CHECKED BY

redshed design telephone: 01462 807175, 07884008970
45 Hoo Road fax: 01462 807175
Meppershall e-mail: james@redsheddesign.co.uk
Bedfordshire www.redsheddesign.co.uk
sg17 5lp