




PLOTS 6 & 7

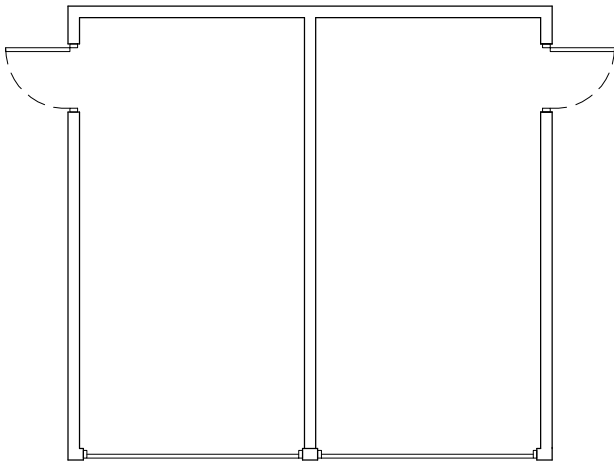


Proposed Floor Plan

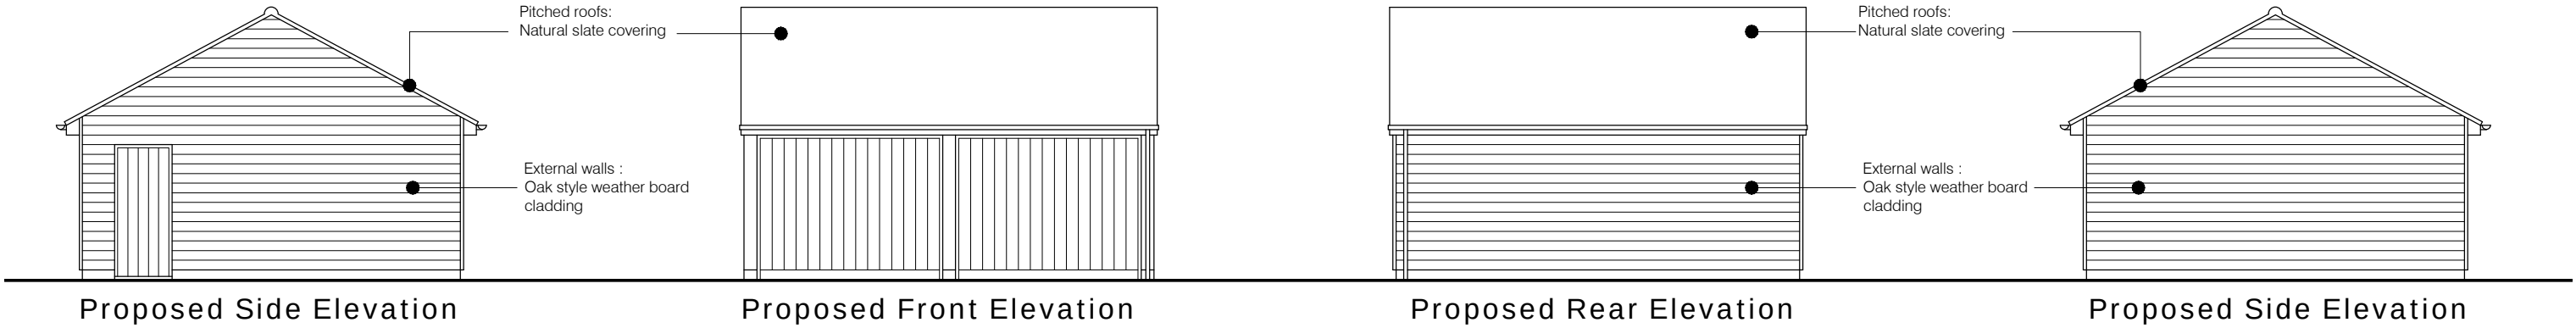

PLOT 1

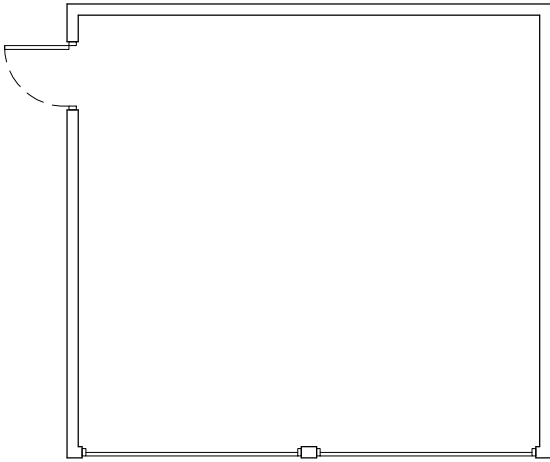

Proposed Floor Plan

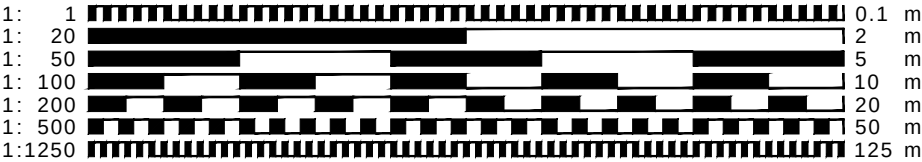

- CLIENT MUST SEEK SEPARATE SPECIALIST ADVICE ON PARTY WALL MATTER IN SUFFICIENT TIME TO SERVE ALL NOTICES IF REQUIRED
- ALL STRUCTURAL ELEMENTS ARE INDICATIVE ONLY AND SUBJECT TO FULL STRUCTURAL DESIGN BY STRUCTURAL ENGINEER - ALL DESIGN IS SUBJECT TO STRUCTURAL DESIGN TO BE PROVIDED BY OTHERS
- THIS DRAWING IS FOR PLANNING APPROVAL ONLY AND SUBJECT TO ALL OTHER RELEVANT STATUTORY APPROVALS



FOR APPROVAL

CONTRACT
Proposed Residential Development
Slip End Farm, Slip End, Baldock,
Hertfordshire
PLOT 1, 6 & 7 GARAGES
Proposed Plans & Elevations
SCALE 1:100@A3 DRAWING NUMBER REVISION
DATE Sept 2025 P19
DRAWN JEI
JOB NUMBER RSD-24-17 CHECKED BY
redshed design telephone: 01462 807175, 07884008970
45 Hoo Road Meppershall Bedfordshire MK44 3LJ
e-mail: james@redsheddesign.co.uk www.redsheddesign.co.uk