




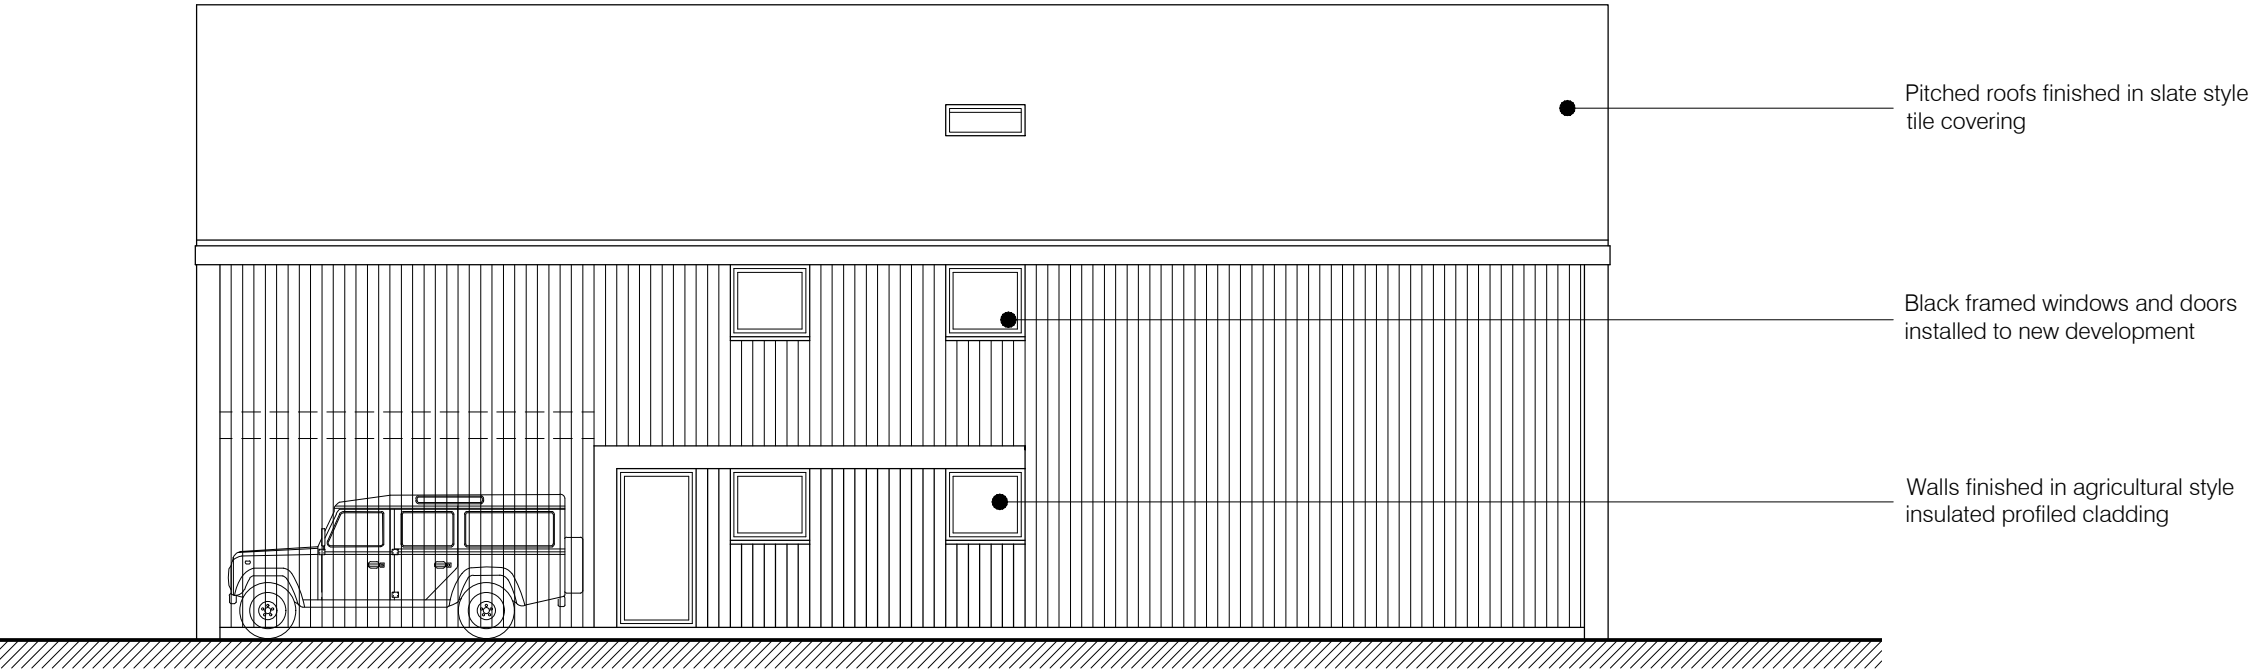

Proposed North East Elevation

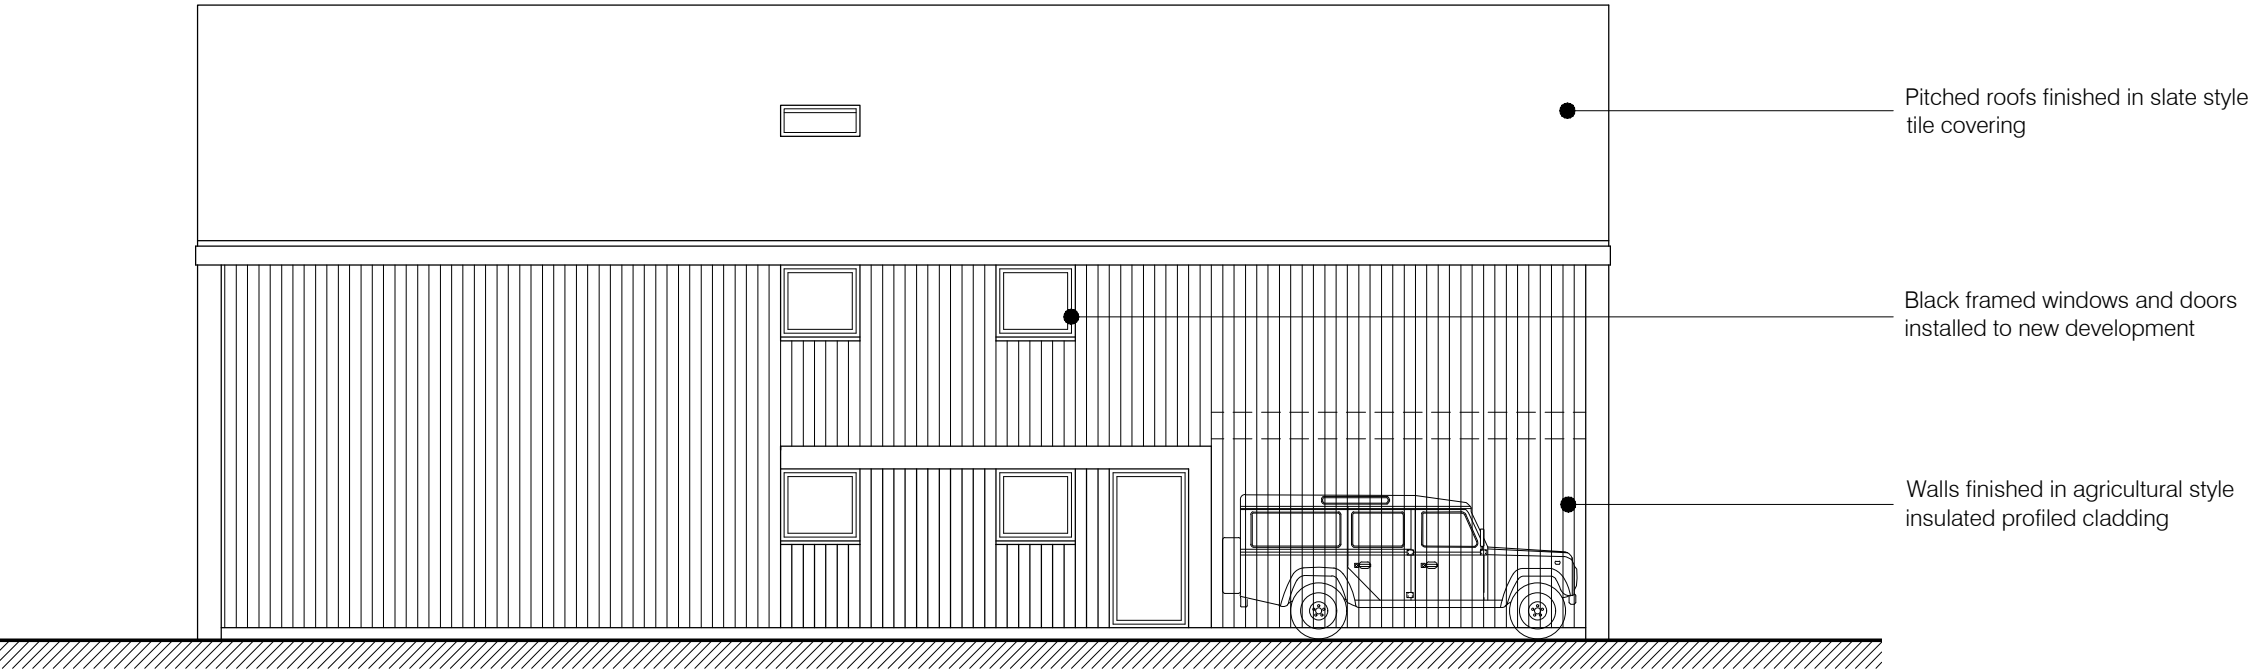

Proposed South West Elevation

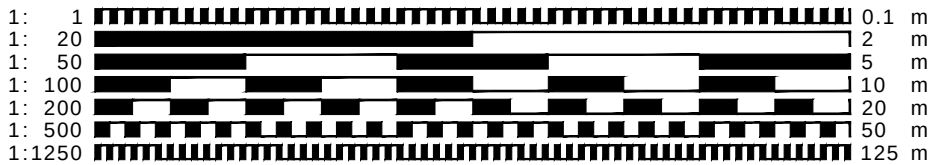

- CLIENT MUST SEEK SEPARATE SPECIALIST ADVICE ON PARTY WALL MATTER IN SUFFICIENT TIME TO SERVE ALL NOTICES IF REQUIRED
- ALL STRUCTURAL ELEMENTS ARE INDICATIVE ONLY AND SUBJECT TO FULL STRUCTURAL DESIGN BY STRUCTURAL ENGINEER - ALL DESIGN IS SUBJECT TO STRUCTURAL DESIGN TO BE PROVIDED BY OTHERS
- THIS DRAWING IS FOR PLANNING APPROVAL ONLY AND SUBJECT TO ALL OTHER RELEVANT STATUTORY APPROVALS



FOR APPROVAL

CONTRACT
Proposed Residential Development
Slip End Farm, Slip End, Baldock,
Hertfordshire

GRAIN STORE PLOTS 8 & 9
Proposed Elevations

SCALE 1:100@A3 DRAWING NUMBER REVISION

DATE Sept 2025 P18

DRAWN JEI

JOB NUMBER RSD-24-17 CHECKED BY

redshed design
45 Hoo Road
Meppershall
Bedfordshire
SG17 5LP

telephone: 01462 807175, 07884008970
fax: 01462 807175
e-mail: james@redsheddesign.co.uk
www.redsheddesign.co.uk