




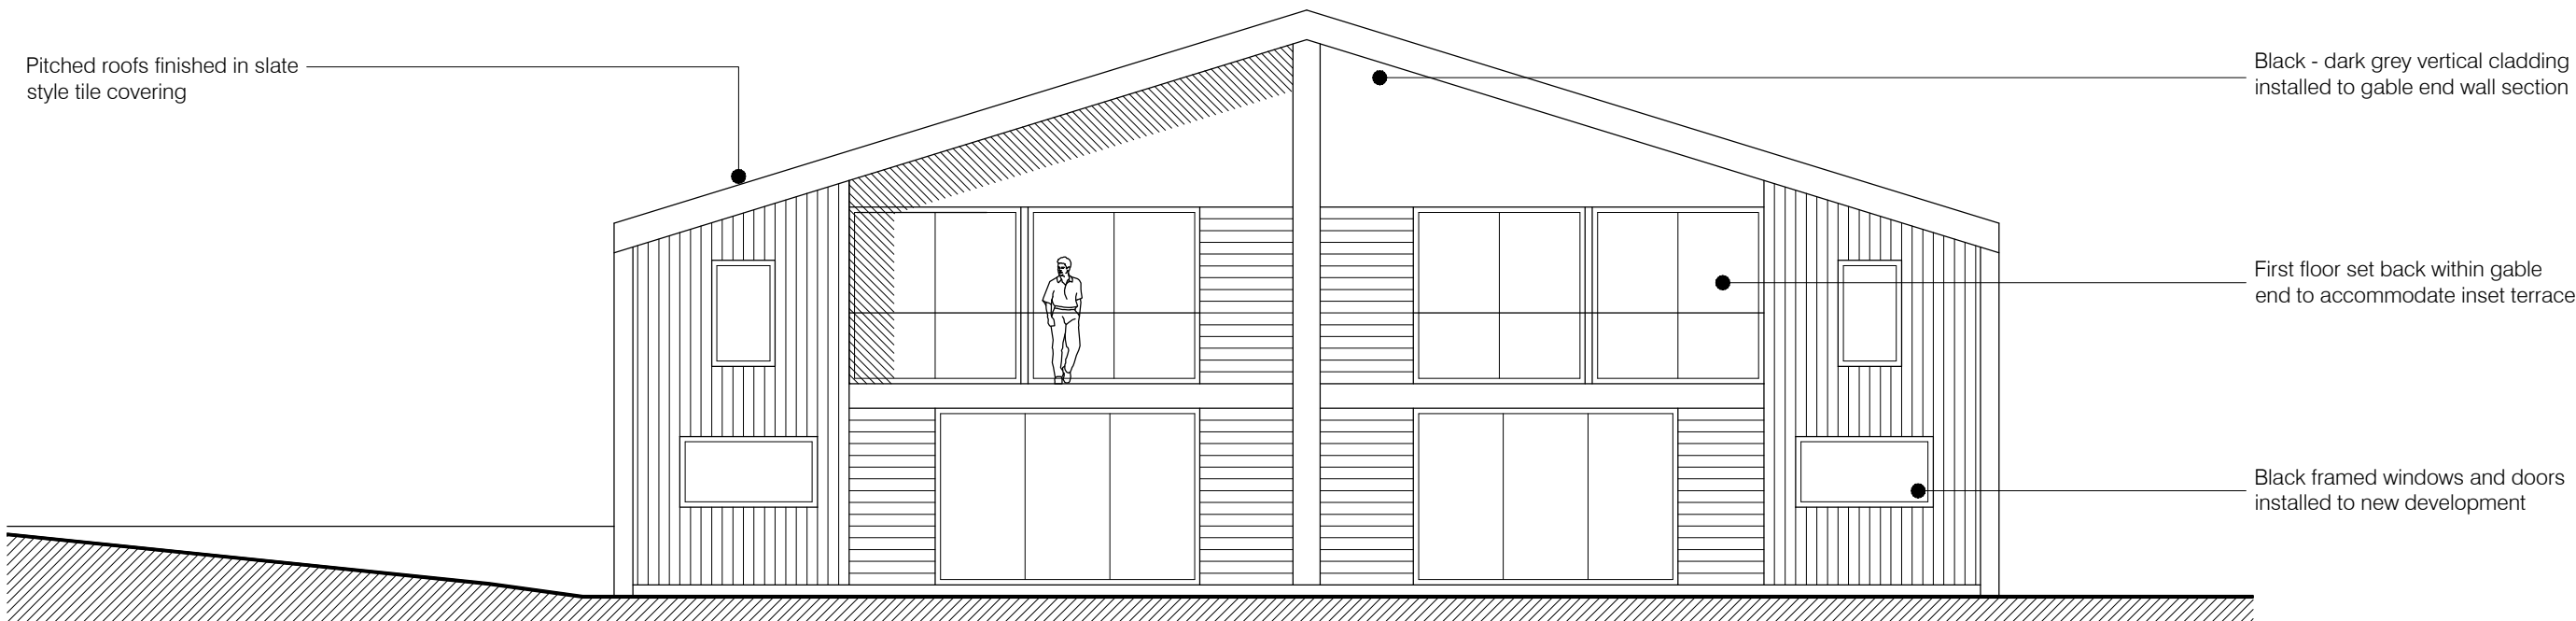

Proposed North West Elevation

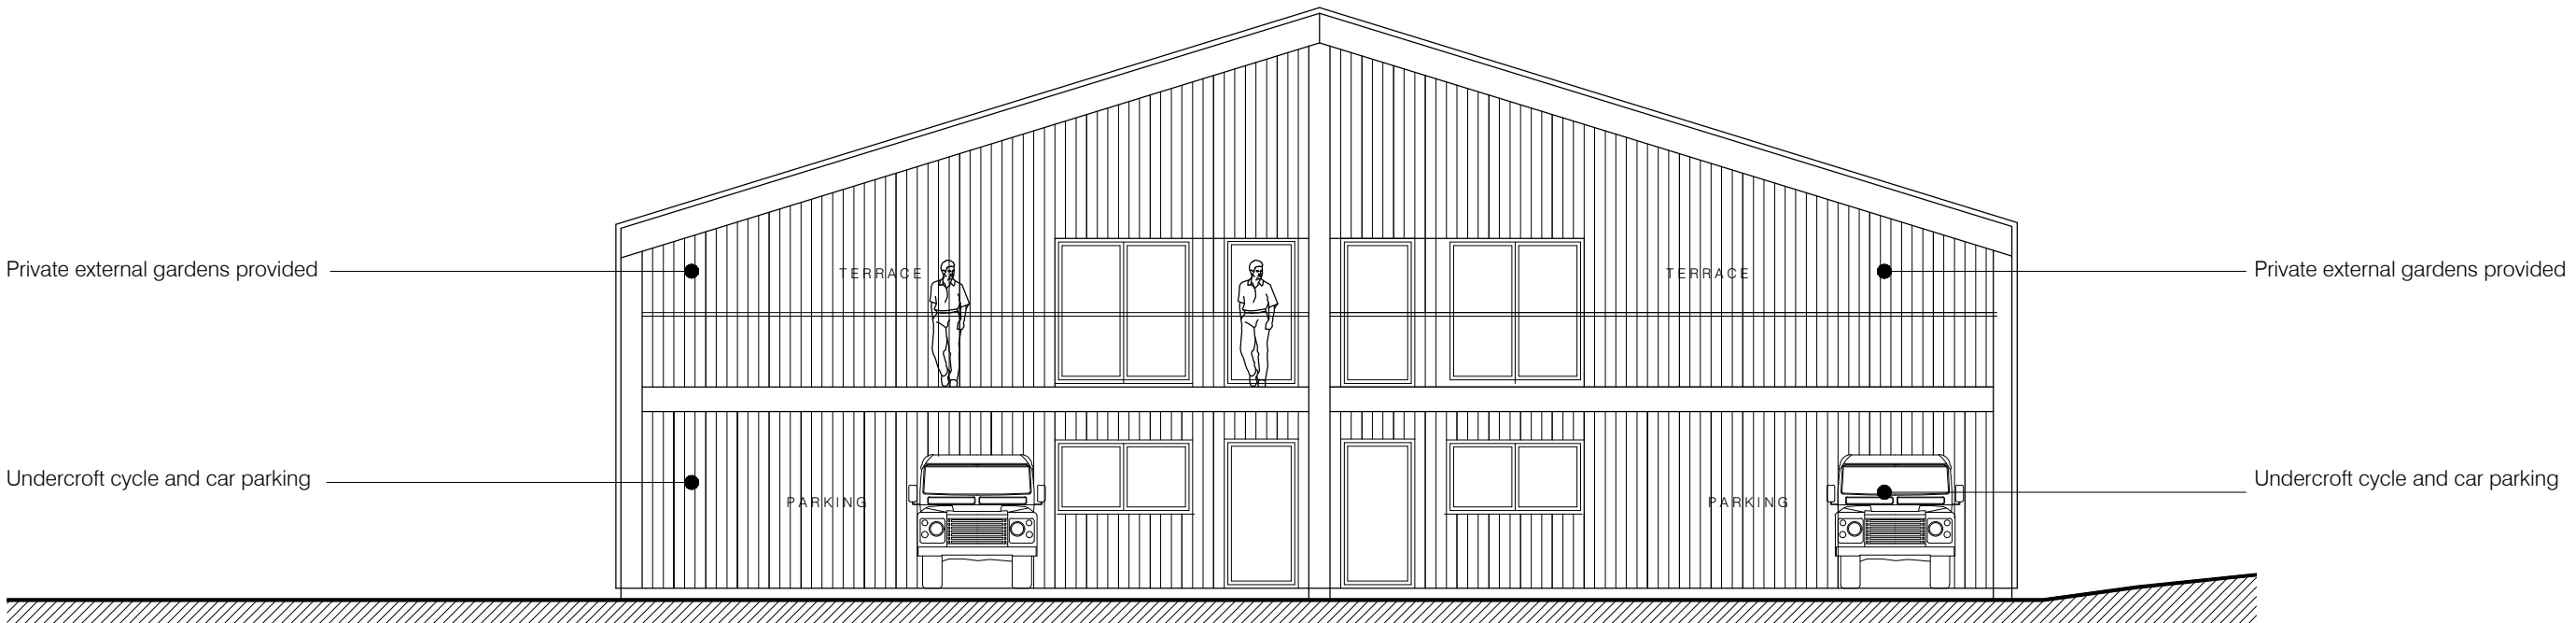

Proposed South East Elevation

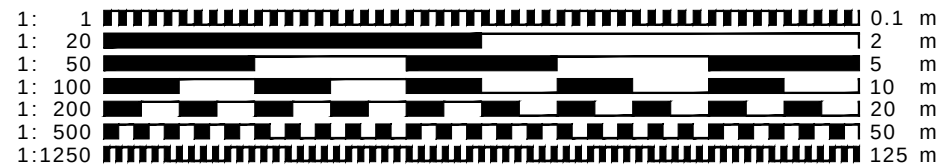

- CLIENT MUST SEEK SEPARATE SPECIALIST ADVICE ON PARTY WALL MATTER IN SUFFICIENT TIME TO SERVE ALL NOTICES IF REQUIRED
- ALL STRUCTURAL ELEMENTS ARE INDICATIVE ONLY AND SUBJECT TO FULL STRUCTURAL DESIGN BY STRUCTURAL ENGINEER - ALL DESIGN IS SUBJECT TO STRUCTURAL DESIGN TO BE PROVIDED BY OTHERS
- THIS DRAWING IS FOR PLANNING APPROVAL ONLY AND SUBJECT TO ALL OTHER RELEVANT STATUTORY APPROVALS

REd  
SHed  
sign

FOR APPROVAL

CONTRACT  
Proposed Residential Development  
Slip End Farm, Slip End, Baldock,  
Hertfordshire

GRAIN STORE PLOTS 8 & 9  
Proposed Elevations

SCALE 1:100@A3 DRAWING NUMBER P17

DATE Sept 2025

DRAWN JEI

JOB NUMBER RSD-24-17

CHECKED BY

redshed design  
45 Hoo Road  
Meppershall  
Bedfordshire  
SG17 5LP

telephone: 01462 807175 07884008970  
fax: 01462 807175  
e-mail: james/karen@redsheddesign.co.uk  
www.redsheddesign.co.uk