



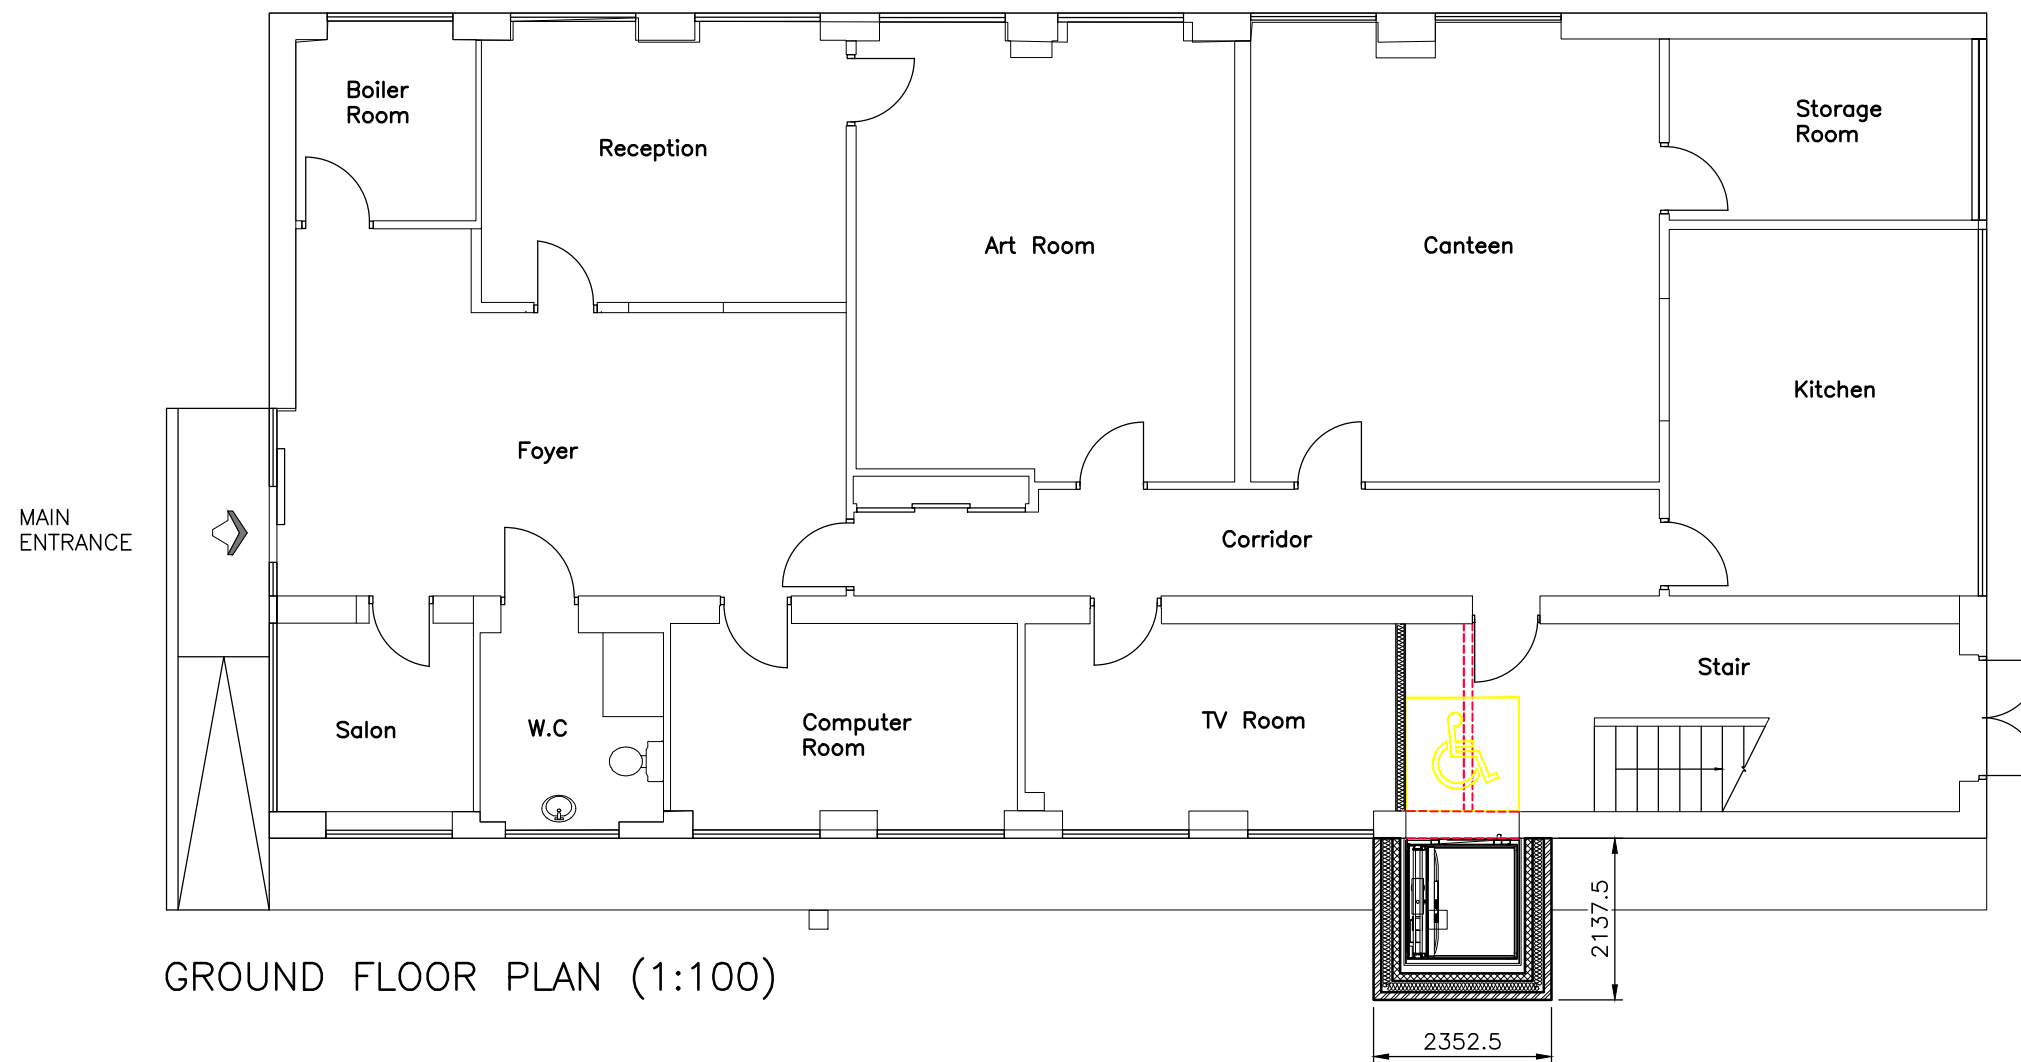

#### NOTES AND REVISIONS

No dimensions are to be scaled from this drawing. All stated dimensions must be verified on site. Lobs Design must be advised of any discrepancies.  
This drawing must be read together with the specification/Bill of Quantities and related drawings.

This drawing is for the purpose of obtaining Planning & Building Regulations Approval only. Should the contractor use them to build from then they assume full responsibility for the design.

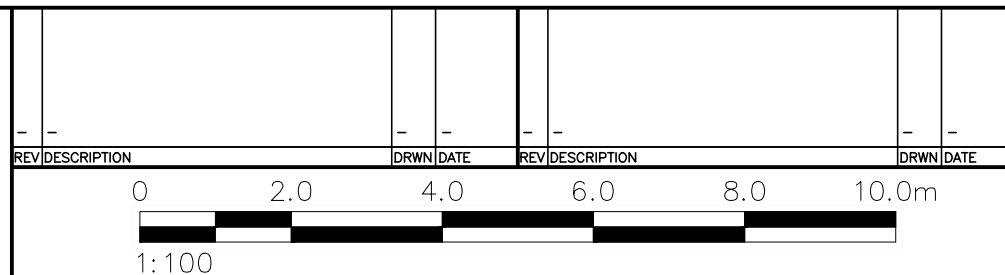

Client  
**Jackie's Drop In**  
Broadway, Letchworth Garden City  
SG6 3PA


Project  
**Proposed External Lift Shaft**

Drawing Title  
**Ground Floor Plan**

**Proposed**

|          |          |       |         |
|----------|----------|-------|---------|
| Scale    | Date     | Drawn | Checked |
| As Shown | Mar 2026 | KRL   |         |

|              |            |          |
|--------------|------------|----------|
| Project No   | Drawing No | Revision |
| <b>LD743</b> | <b>P02</b> | —        |

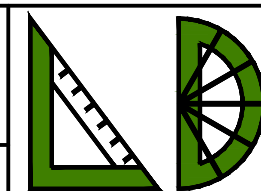

**LGCHF Garden City**  
**Heritage Awards**  
**Winning Designer**

#### Lobs Design

Architectural Services  
The Pixmore Business Centre  
Pixmore Avenue,  
Broadway, Letchworth Garden City  
Hertfordshire, SG6 1JG  
M: 07960 006077  
E: info@lobs-design.co.uk