


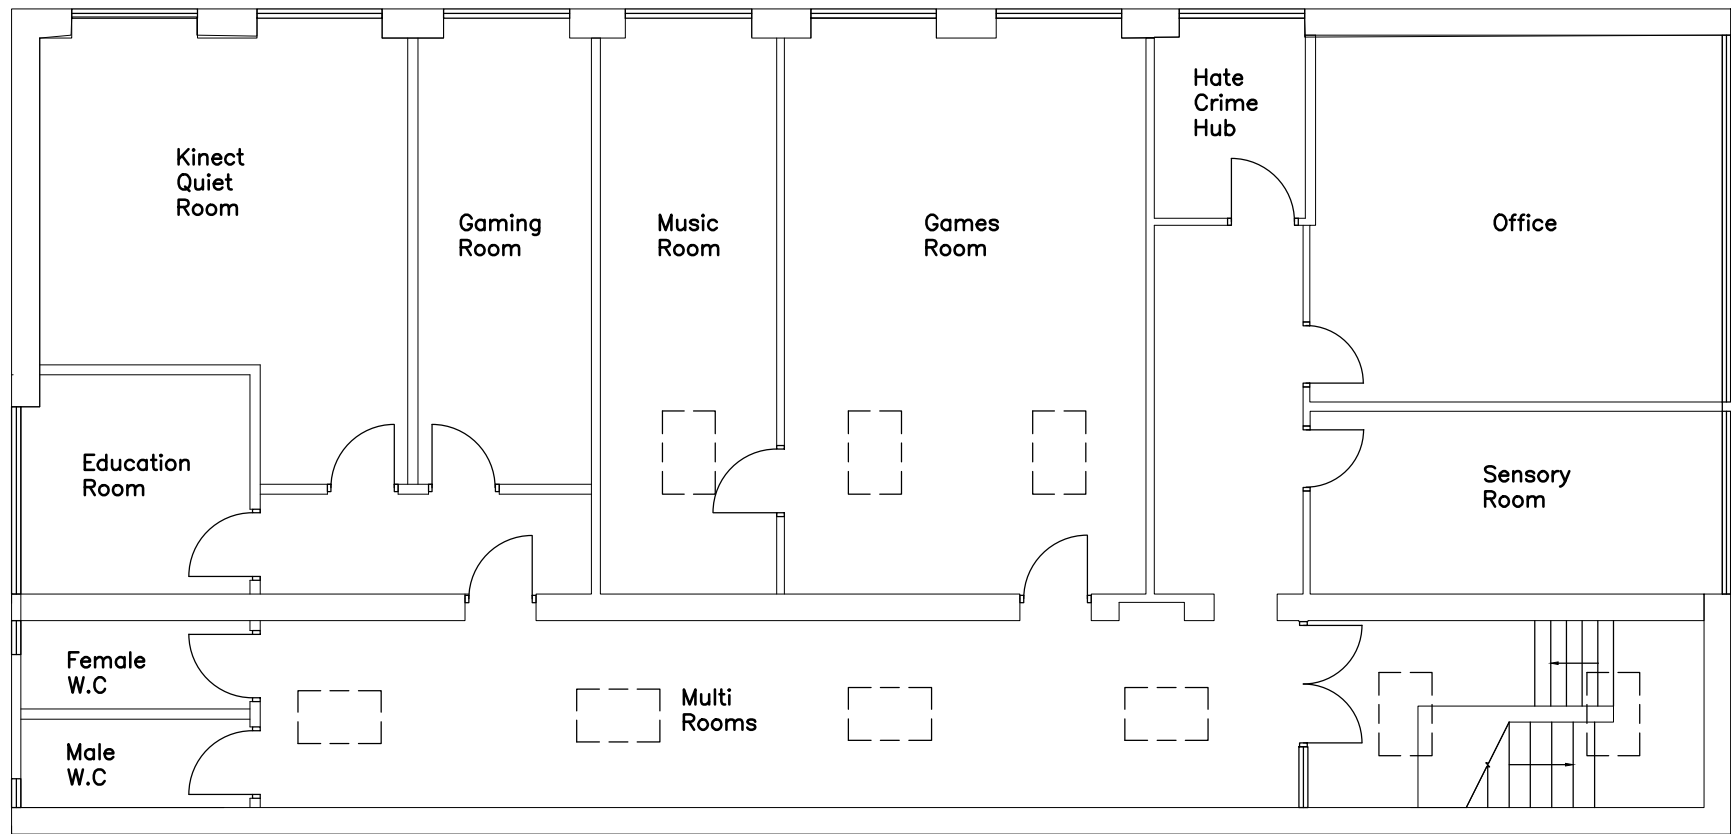

FIRST FLOOR PLAN (1:100)

NOTES AND REVISIONS

No dimensions are to be scaled from this drawing. All stated dimensions must be verified on site. Lobs Design must be advised of any discrepancies.
This drawing must be read together with the specification/Bill of Quantities and related drawings.
This drawing is for the purpose of obtaining Planning & Building Regulations Approval only. Should the contractor use them to build from then they assume full responsibility for the design.


REV	DESCRIPTION	DRWN	DATE	REV	DESCRIPTION	DRWN	DATE
0	2.0	4.0	6.0	8.0	10.0m		
1:100							

Client
Jackie's Drop In
Broadway, Letchworth Garden City
SG6 3PA

Project
Proposed External Lift Shaft

Drawing Title
First Floor Plan
Existing

Scale	Date	Drawn	Checked
As Shown	Mar 2026	KRL	
Project No	Drawing No	Revision	
LD743	E03	—	

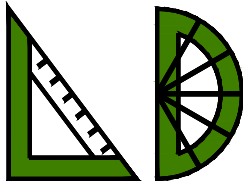

LGCHF Garden City
Heritage Awards
Winning Designer

Lobs Design

Architectural Services
The Pixmore Business Centre
Pixmore Avenue,
Broadway, Letchworth Garden City
Hertfordshire, SG6 1JG
M: 07960 006077
E: info@lobs-design.co.uk