
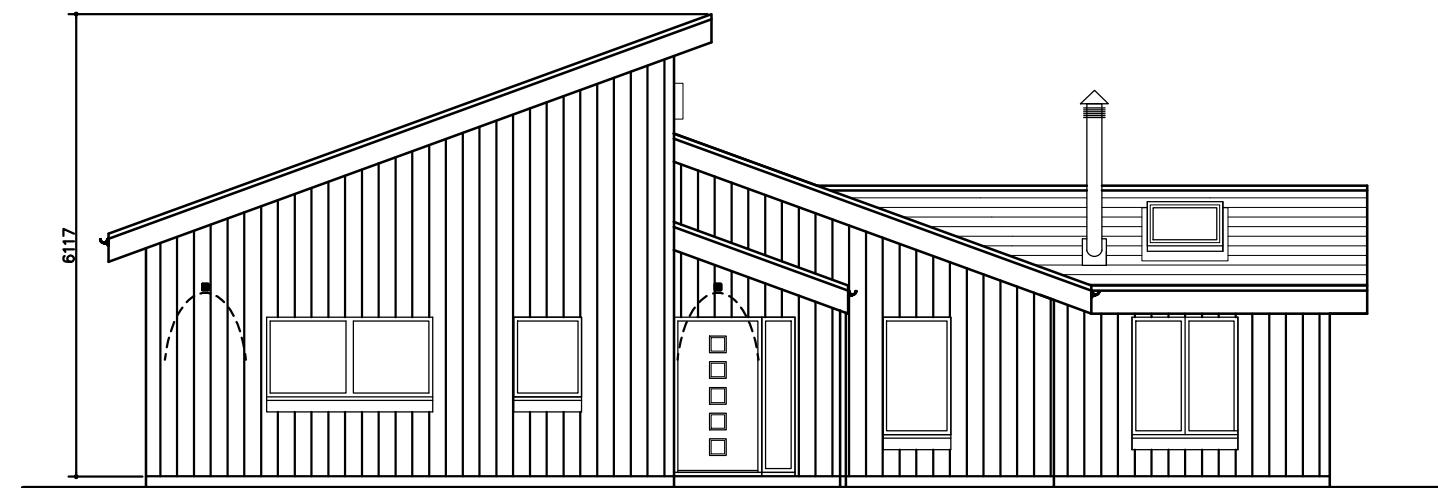


© COPYRIGHT IN THIS DRAWING AND WORK EXECUTED IS AND REMAINS THE PROPERTY OF SCANDIA-HUS LIMITED AND OR ITS SUBSIDIARIES IN ACCORDANCE WITH THE PROVISIONS OF THE COPYRIGHT ACT. PERMISSION TO PRODUCE COPIES OR MODIFIED DRAWINGS IN WHOLE OR IN PART FOR ANY PURPOSE SHOULD BE OBTAINED FROM SCANDIA-HUS LIMITED & ANY SUCH REPRODUCTIONS SHOULD INCLUDE THIS & THE FOREGOING STATEMENT

[illegible]



FRONT ELEVATION
NORTH WEST

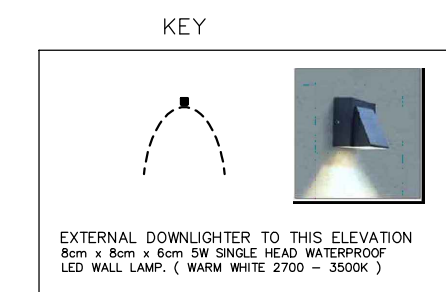

SIDE ELEVATION
SOUTH WEST



SIDE ELEVATION
NORTH EAST

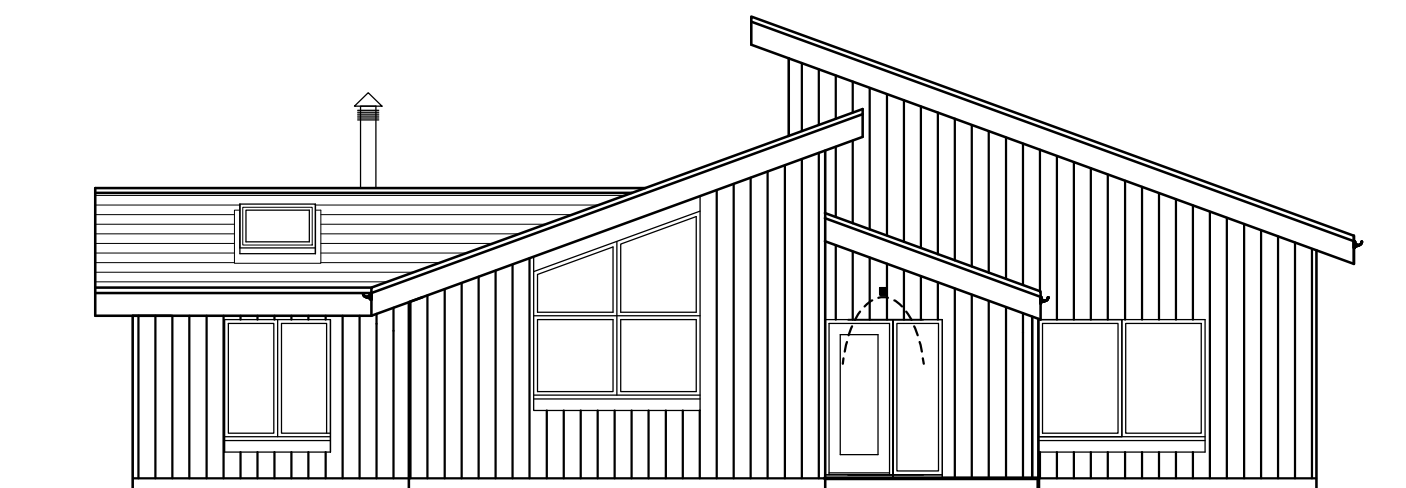 

REAR ELEVATION
SOUTH EAST

scandiahus

SCANDIA-HUS BUSINESS PARK,
FELCOURT ROAD, FELCOURT, EAST GRINSTEAD,
WEST SUSSEX, RH19 2LP : TEL 01342 838060

FOR
MR & MRS ANDERSON

SITE
LAND ADJ TO BENDISH
STABLES, HOLLYBUSH LANE
HERTFORDSHIRE, SG4 8JA

TITLE

ELEVATIONS

C/No. 762542	O/No.	SCALE 1:100 @A2
DRAWN SE	DRAWING NUMBER 04	REV A
DATE 03/26		