
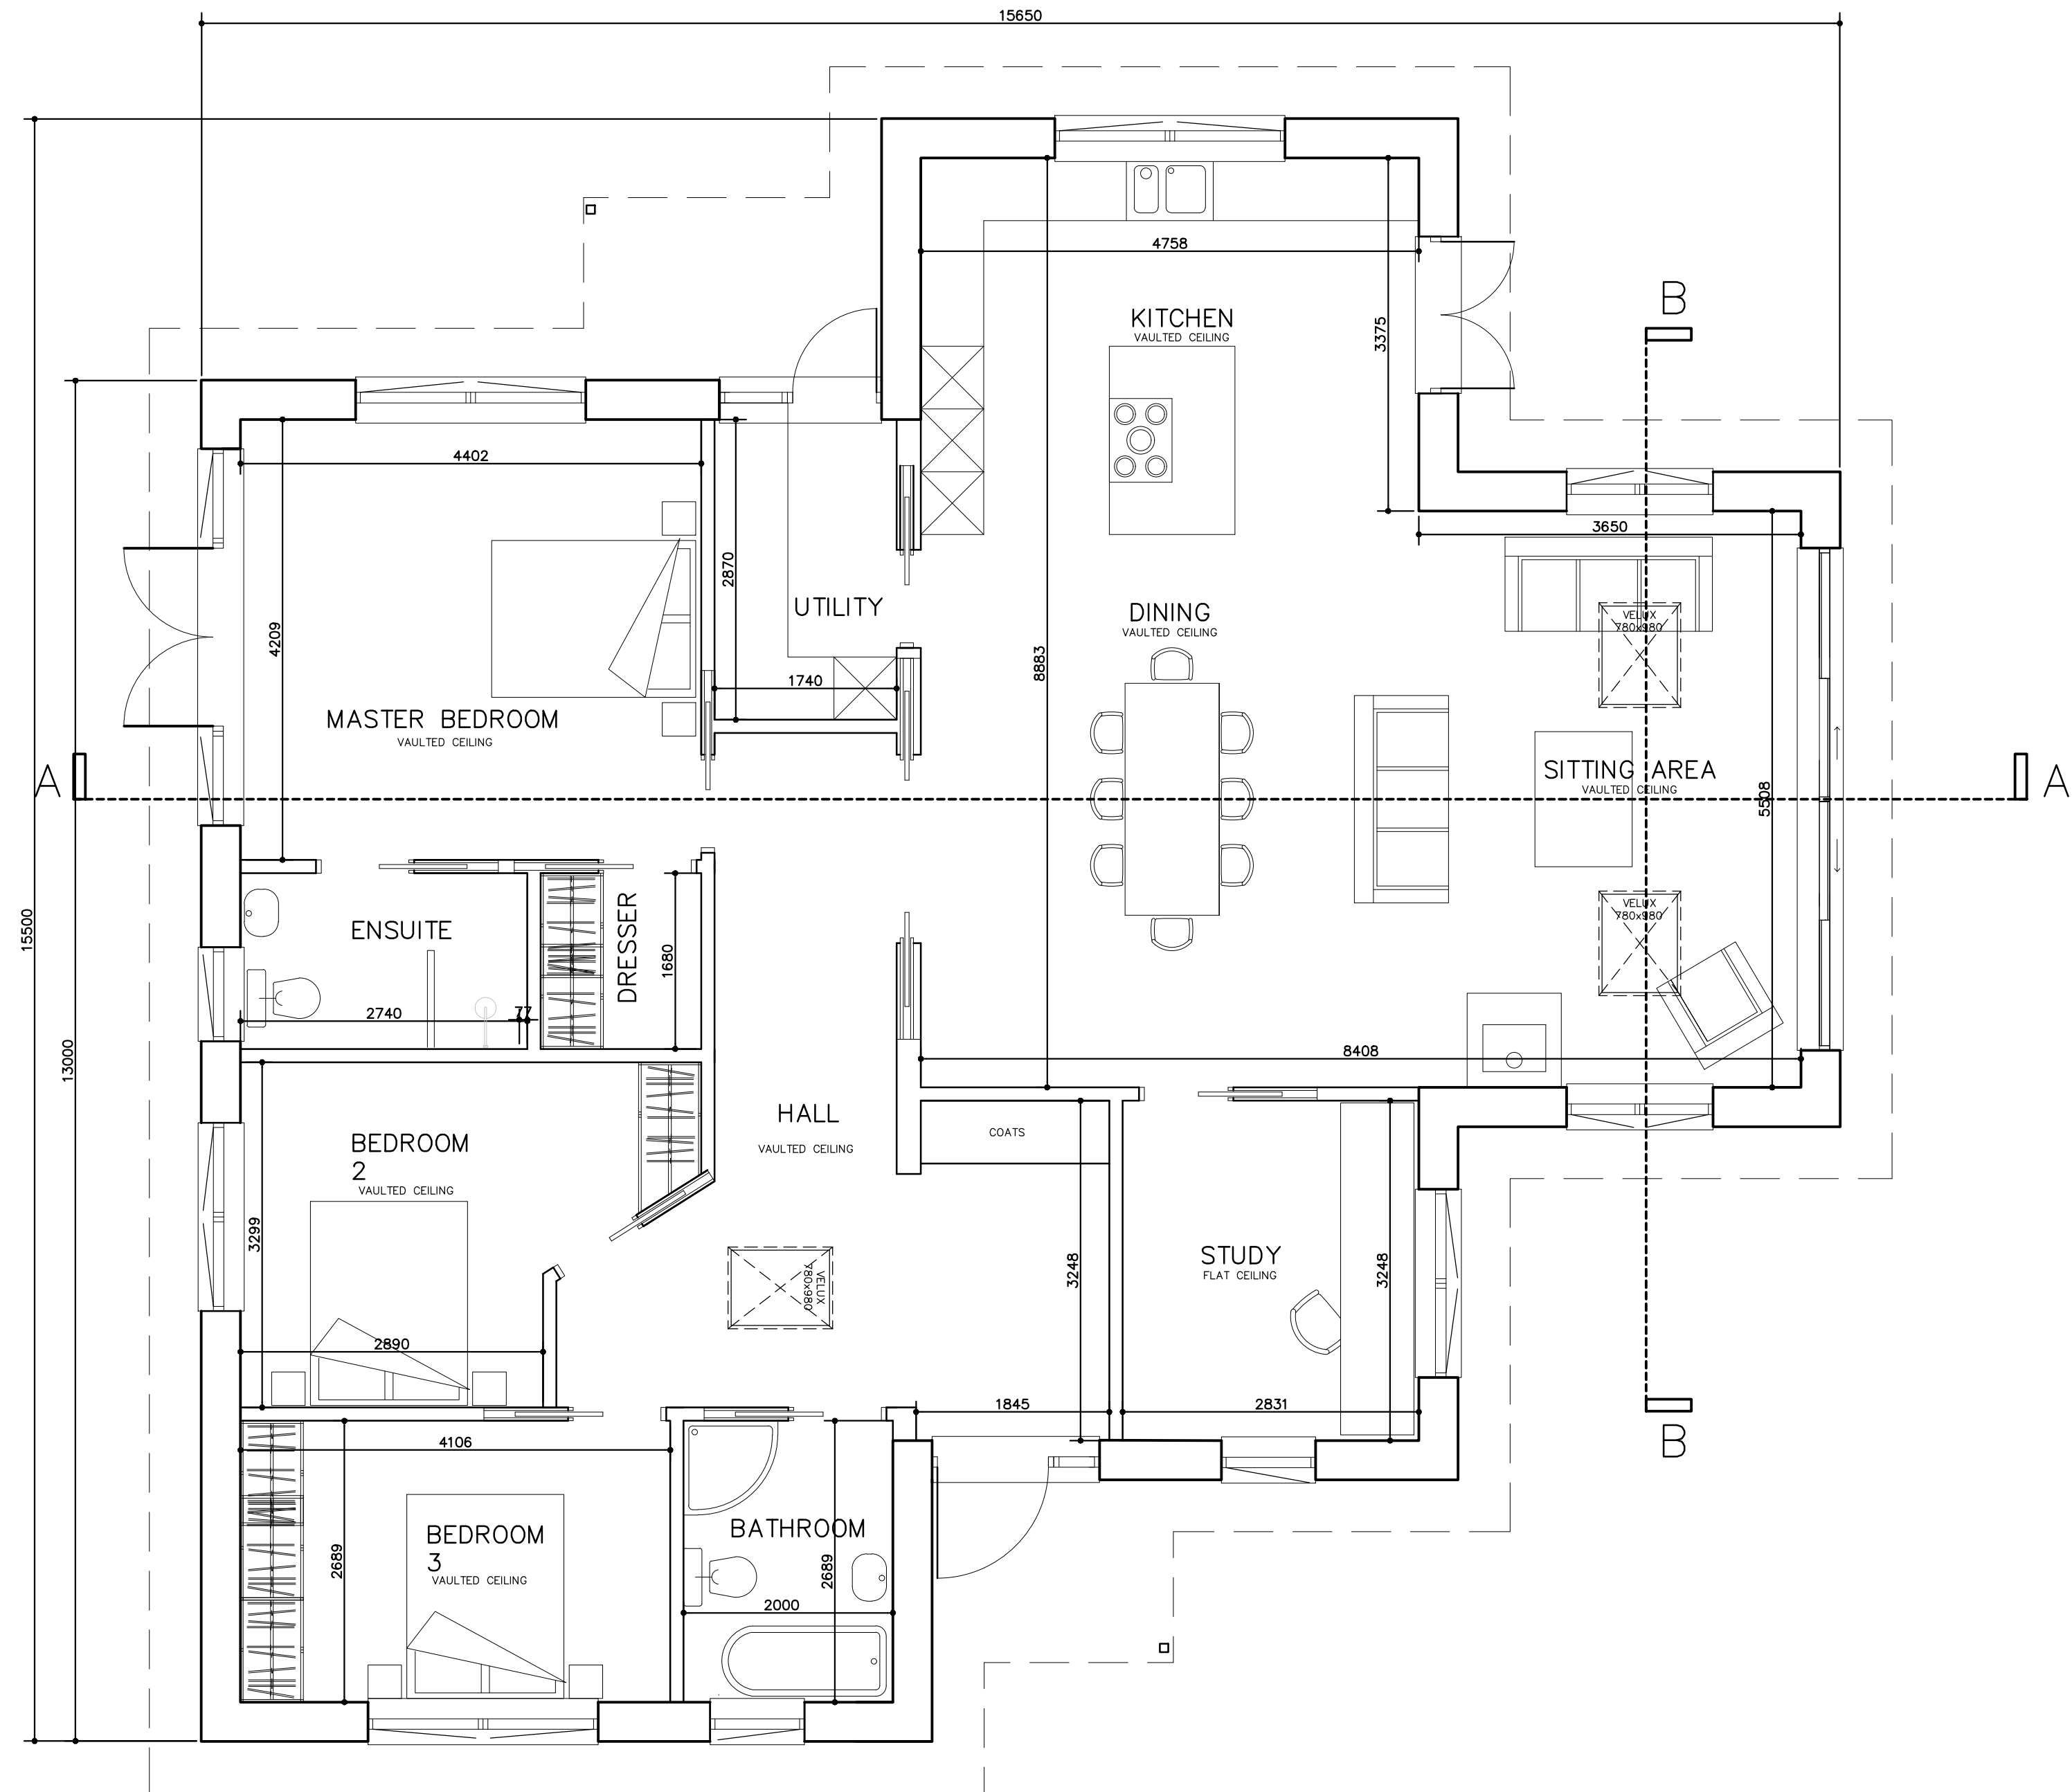
 


© COPYRIGHT IN THIS DRAWING AND WORK EXECUTED IS AND REMAINS THE PROPERTY OF SCANDIA-HUS LIMITED AND OR ITS SUBSIDIARIES IN ACCORDANCE WITH THE PROVISIONS OF THE COPYRIGHT ACT. PERMISSION TO PRODUCE COPIES OR MODIFIED DRAWINGS IN WHOLE OR IN PART FOR ANY PURPOSE SHOULD BE OBTAINED FROM SCANDIA-HUS LIMITED & ANY SUCH REPRODUCTIONS SHOULD INCLUDE THIS & THE FOREGOING STATEMENT

[illegible]

## GROUND FLOOR PLAN

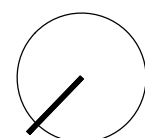

EXTERNAL AREA: 180 SQ.M

scandiahus

SCANDIA-HUS BUSINESS PARK,  
FELCOURT ROAD, FELCOURT, EAST GRINSTEAD,  
WEST SUSSEX, RH19 2LP : TEL 01342 838060

MR & MRS ANDERSON  
SITE  
LAND ADJ TO BENDISH  
STABLES, HOLLYBUSH LANE,  
HERTFORDSHIRE, SG4 8JA

---

TITLE

## GROUND FLOOR PLAN

|                 |                |                    |
|-----------------|----------------|--------------------|
| C/No.<br>762542 | O/No.          | SCALE<br>1: 50 @A2 |
| DRAWN<br>SE     | DRAWING NUMBER |                    |
| DATE<br>03/26   | 02             |                    |
|                 |                | REV A              |

EV A