


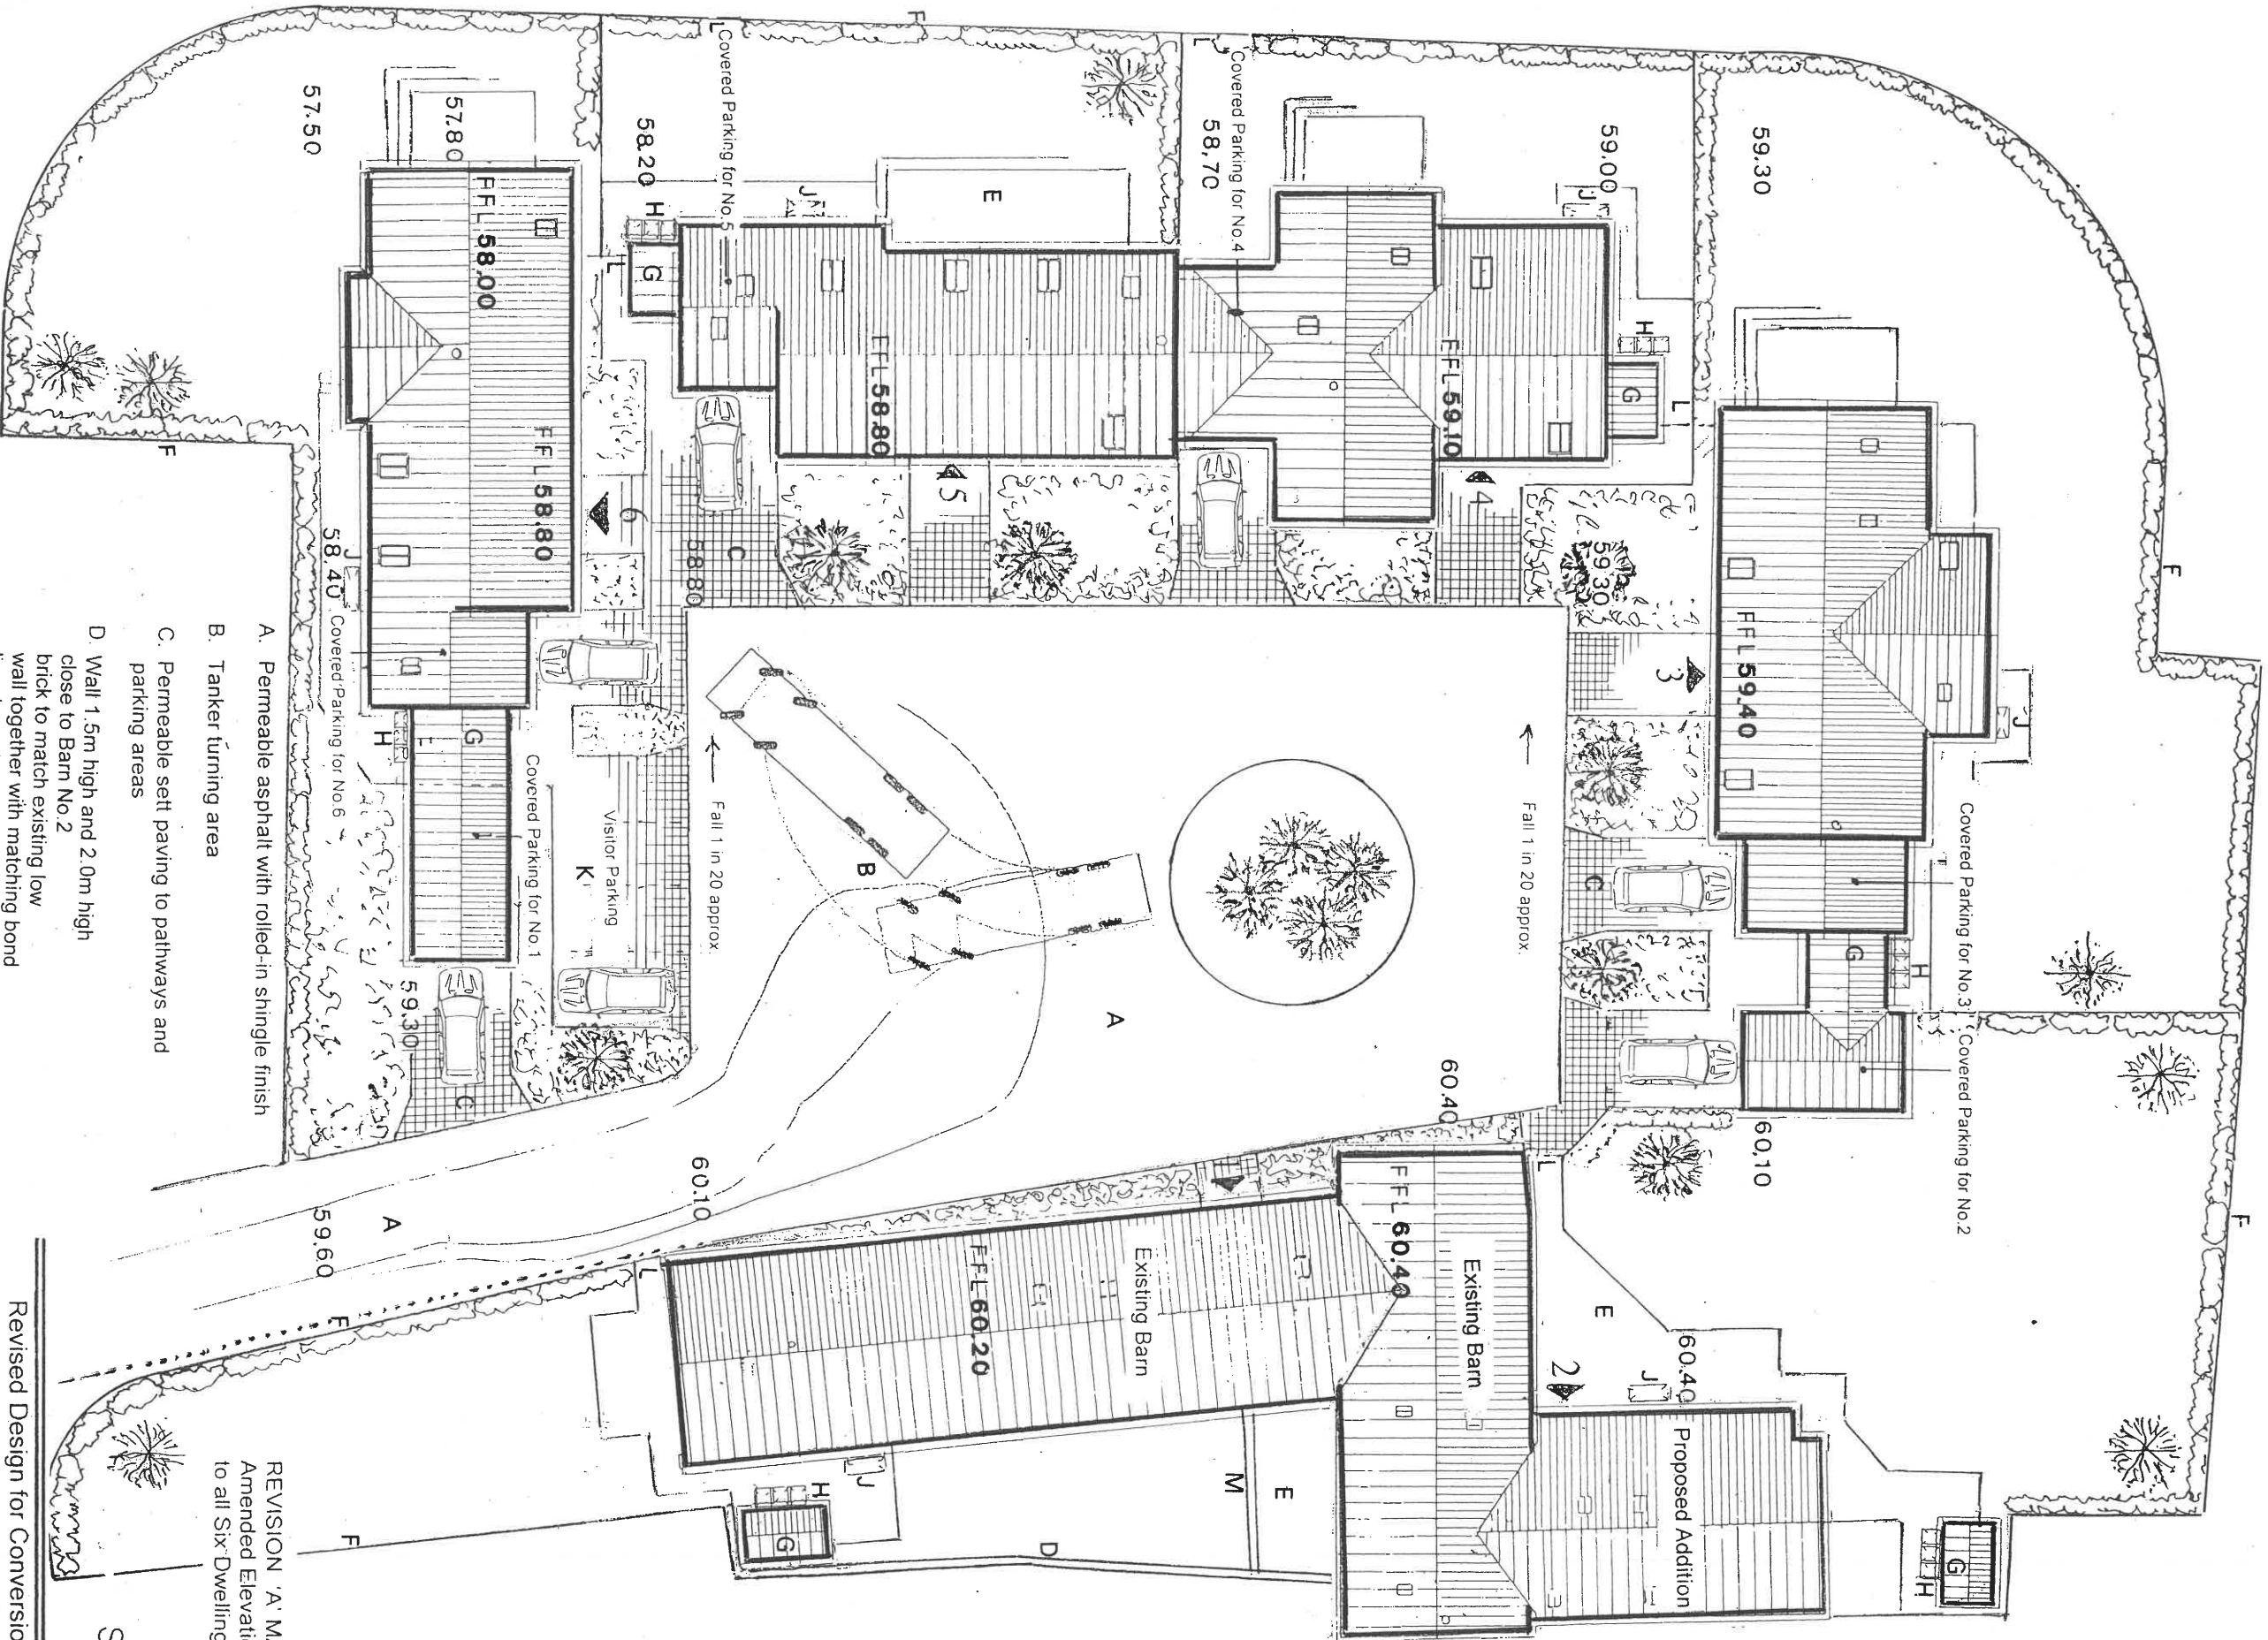

REVISION 'A' MAY 2026
Amended Elevationat Detailing
to all Six Dwellings


SITE PLAN

Revised Design for Conversion of
Existing Listed Barns and Proposed
Four Barn Style Dwellings with
Covered Parking and Associated
Works at Site West of Lordship
Farmhouse, Piton Road, Holwell
Hertfordshire

Ivan J. Clarke & John W. Barrett
Hall Farm East, Letchworth Lane
Letchworth Garden City
Hertfordshire SG6 3NH
Tel. 01462 685 251
e-mail:johnandivan@btconnect.com

Scale 1 : 250
Date : Feb 2025
Ref. W302A

Scale 1 : 250 at A3 Sheet Size

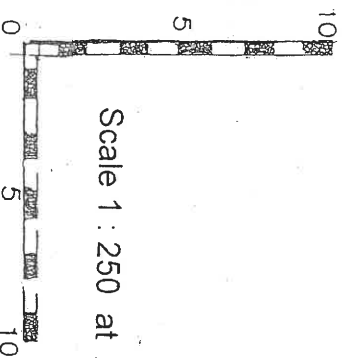

- E. Natural stone terraces
- F. Three bar timber post and rail fencing 1.2m high
- G. Garden and Cycle stores
- H. Refuse storage area
- J. Air source heat pumps
- K. Four visitor parking bays
- L. Timber pedestrian gates 1.2m high
- M. New brick wall 2.0m high brick and bond to match existing work