


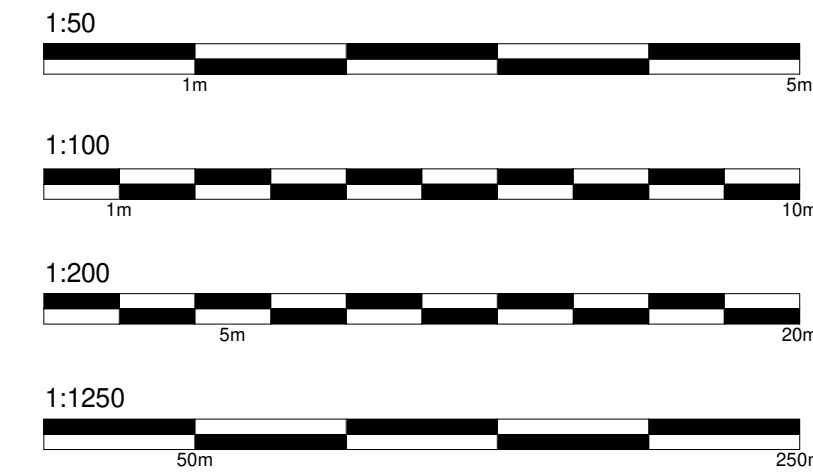

Materials

Walls
Existing facing brickwork and white uPVC cladding
Proposed facing brick work and white uPVC cladding to match

Roof
Existing concrete interlocking tiles
Proposed concrete interlocking tiles to match

Windows
Existing white uPVC casement windows
Proposed white uPVC casement windows to match


Doors
Existing white uPVC doors
Proposed white UPVc patio doors

KEY PLAN


Site Boundary	
Proposed Face Brick	
Proposed Cladding	
Proposed Tiled Roof	
Landscaping	
Concrete Drive	
Patio	




1 Proposed North Elevation
1 : 50

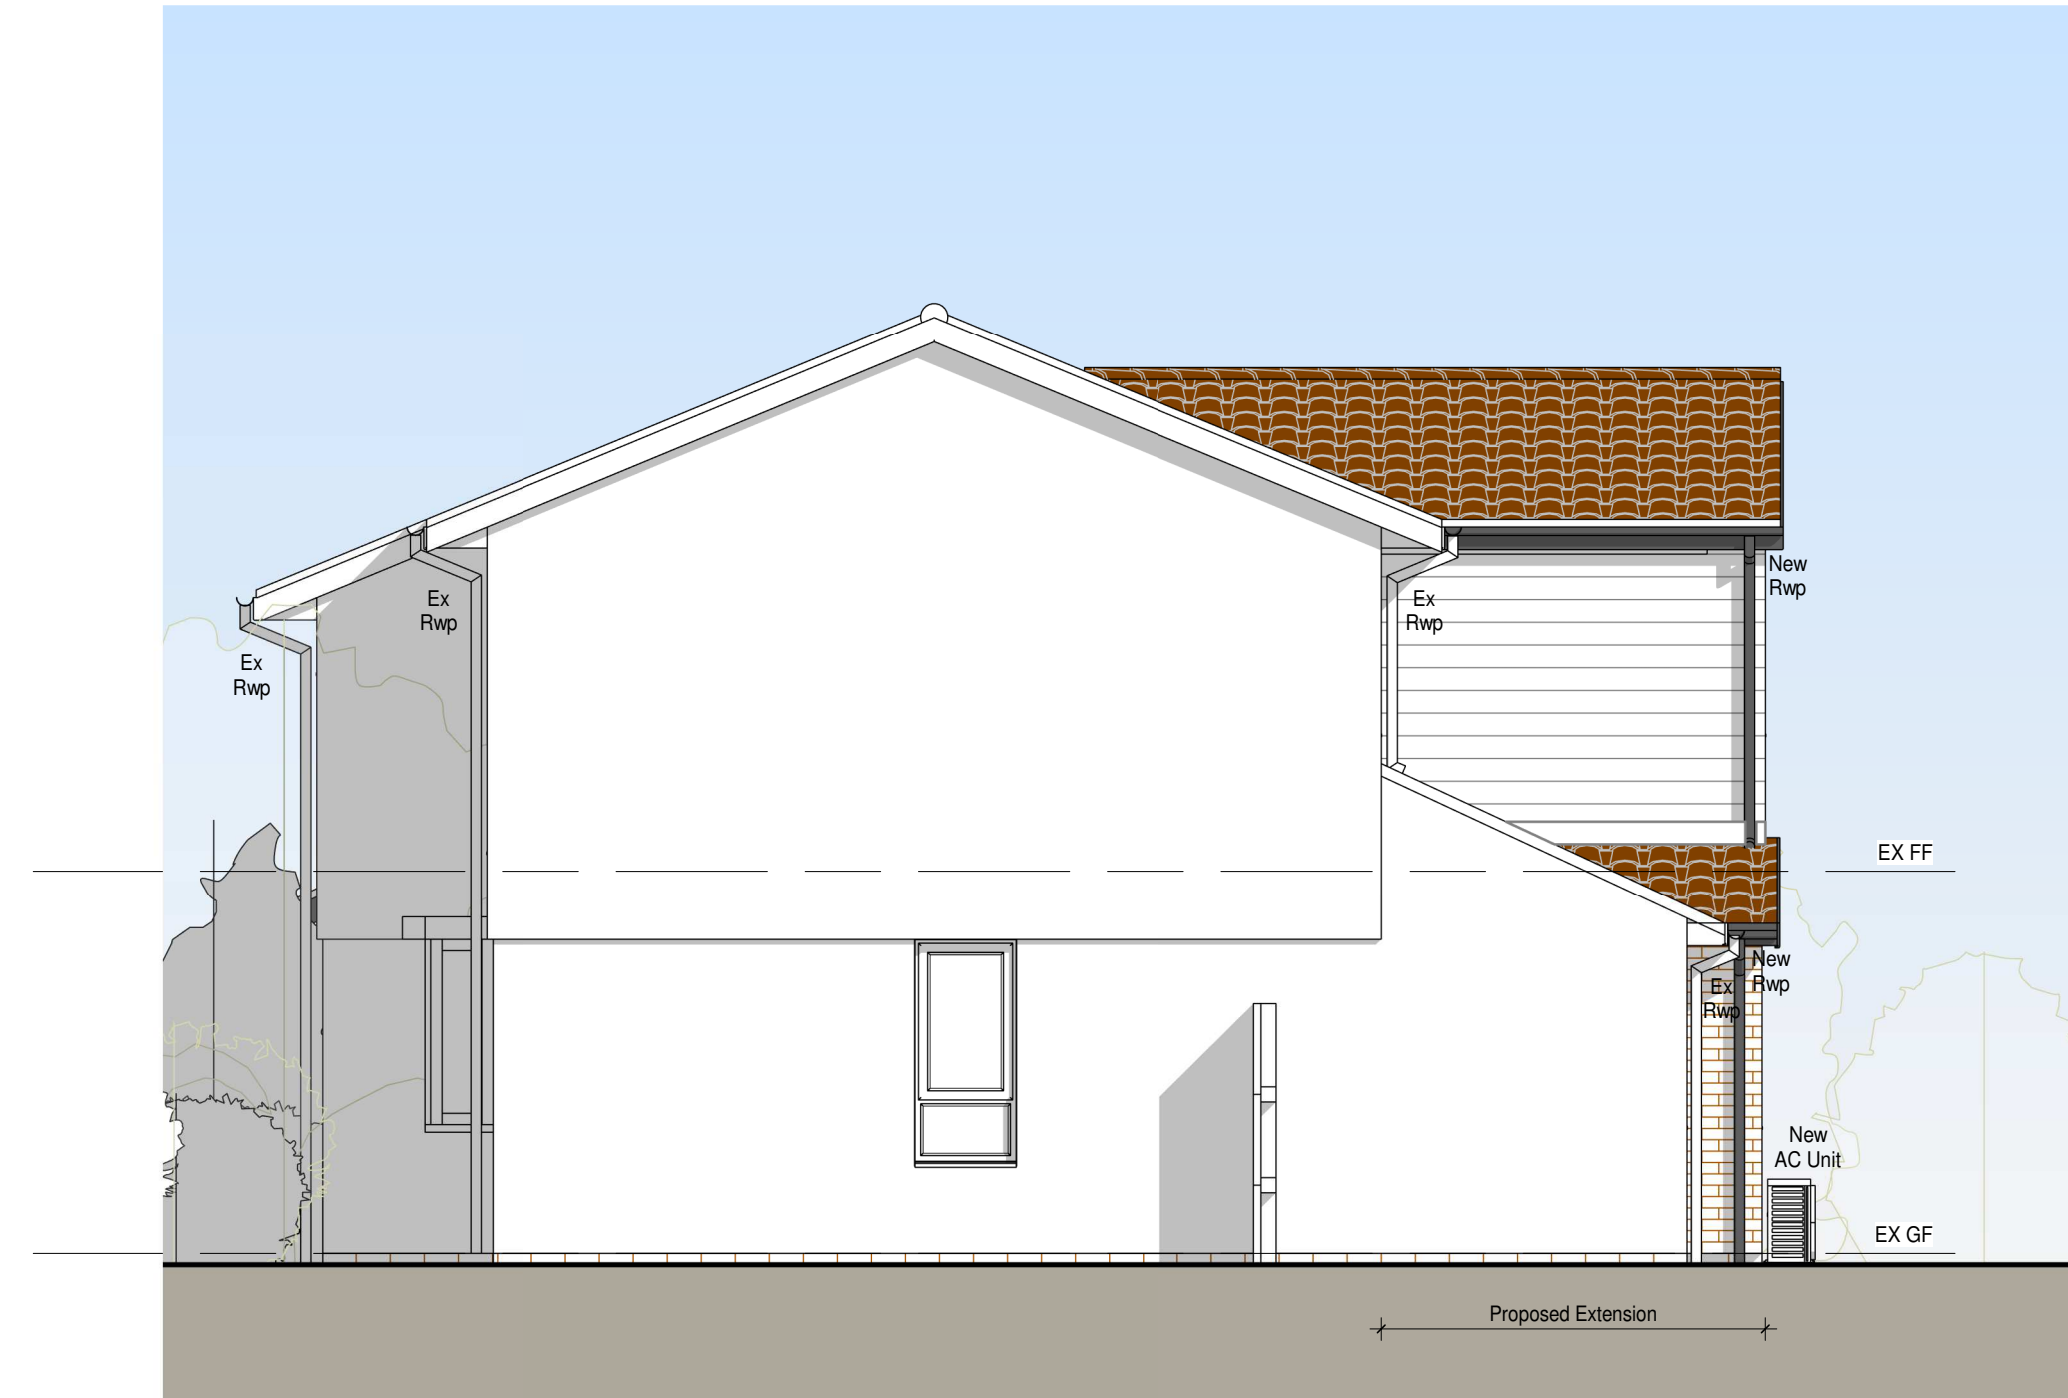


2 Proposed East Elevation
1 : 50

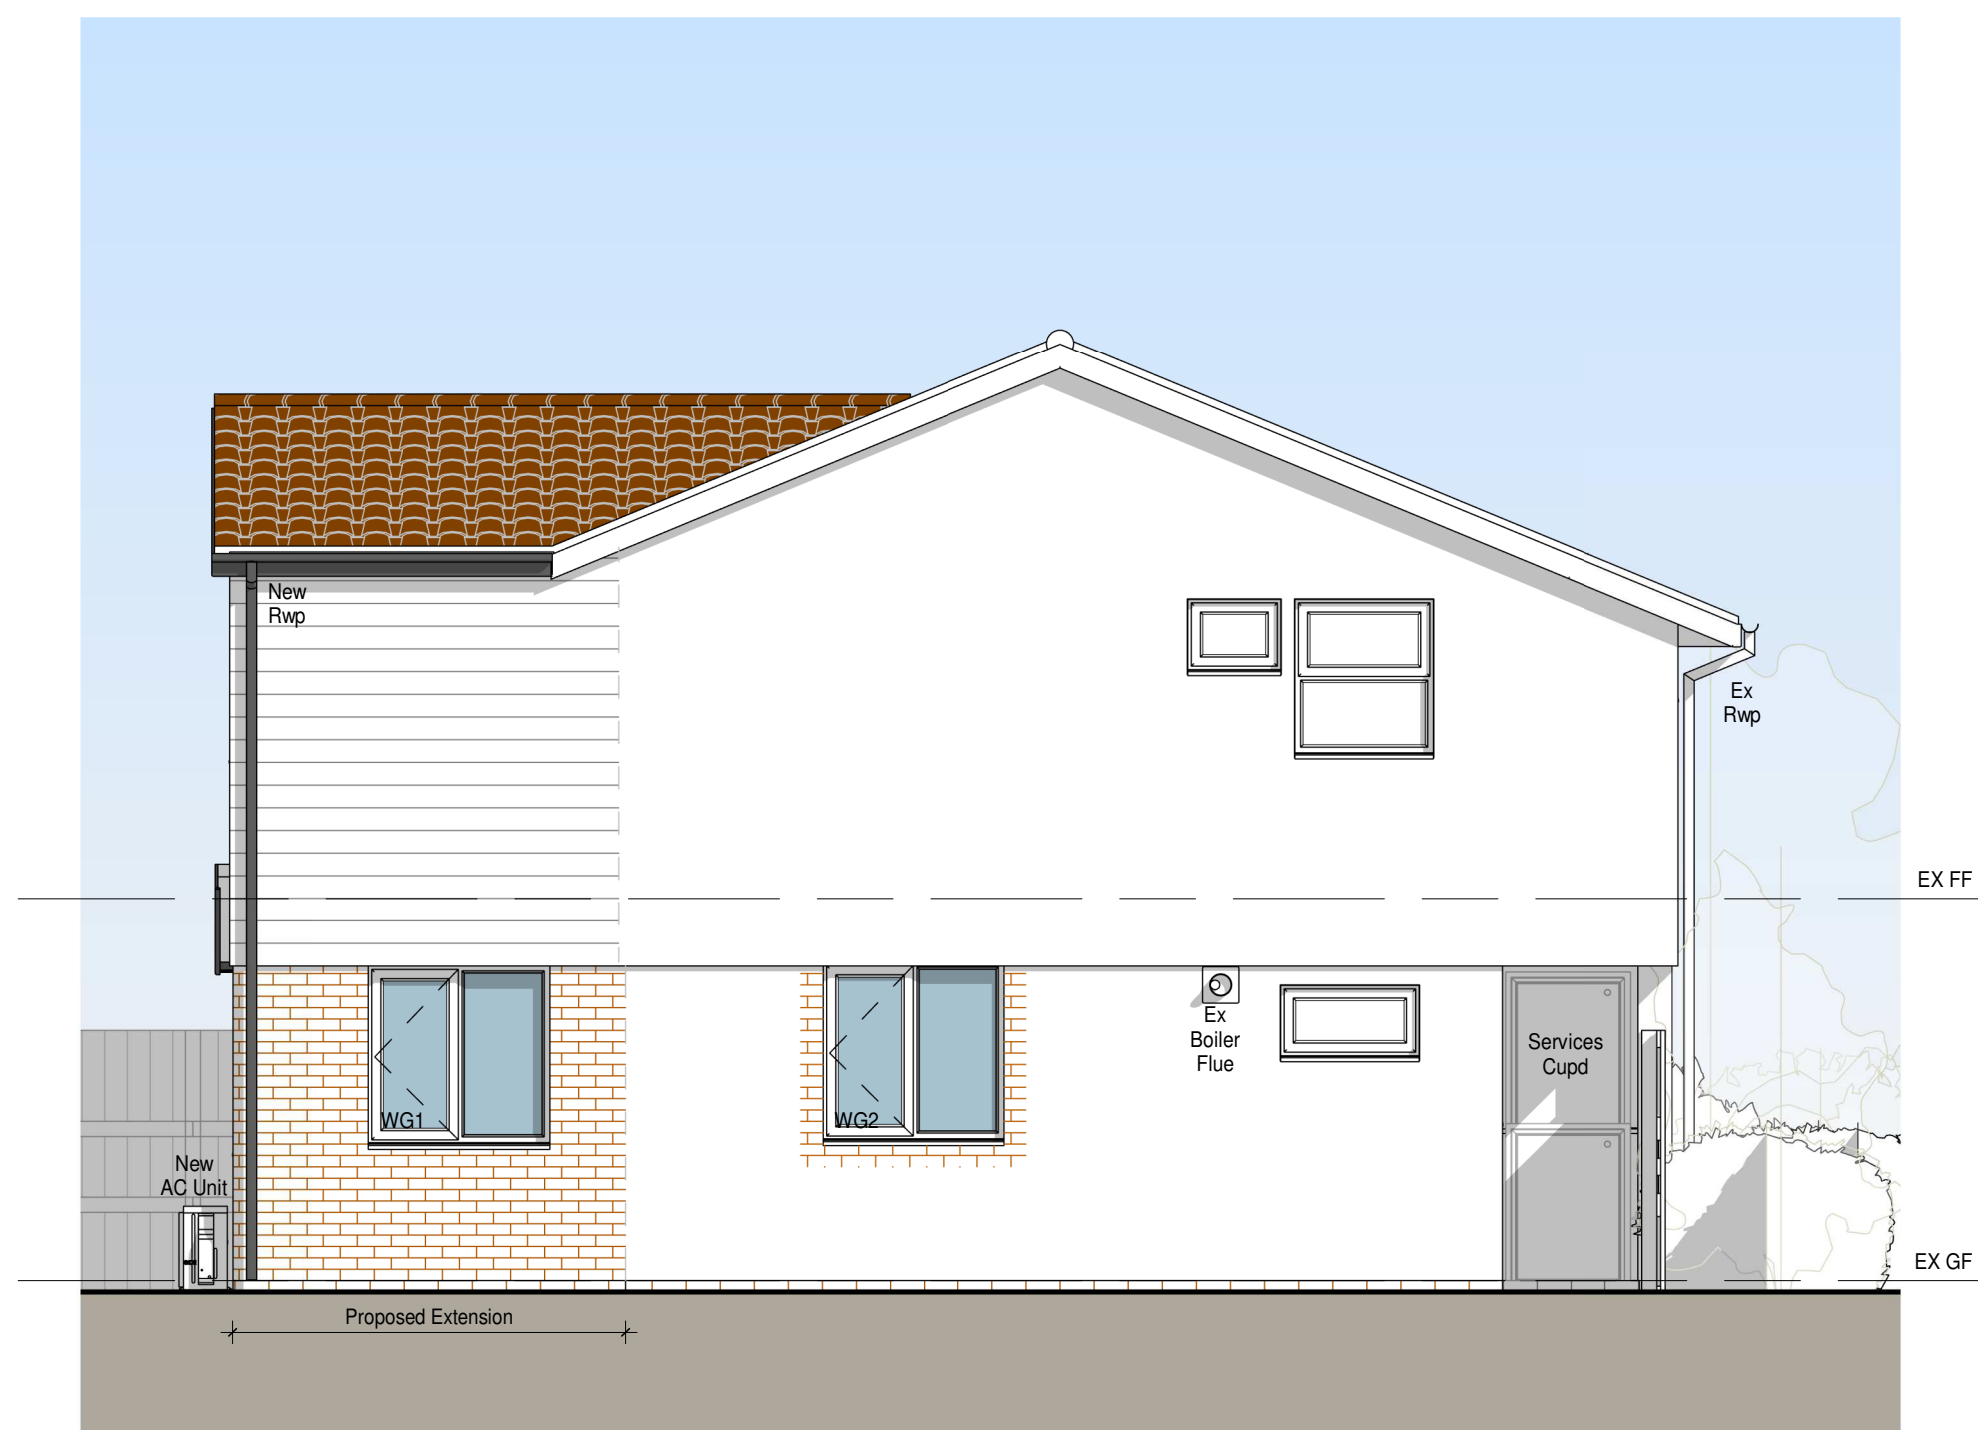

3 Proposed West Elevation
1 : 50

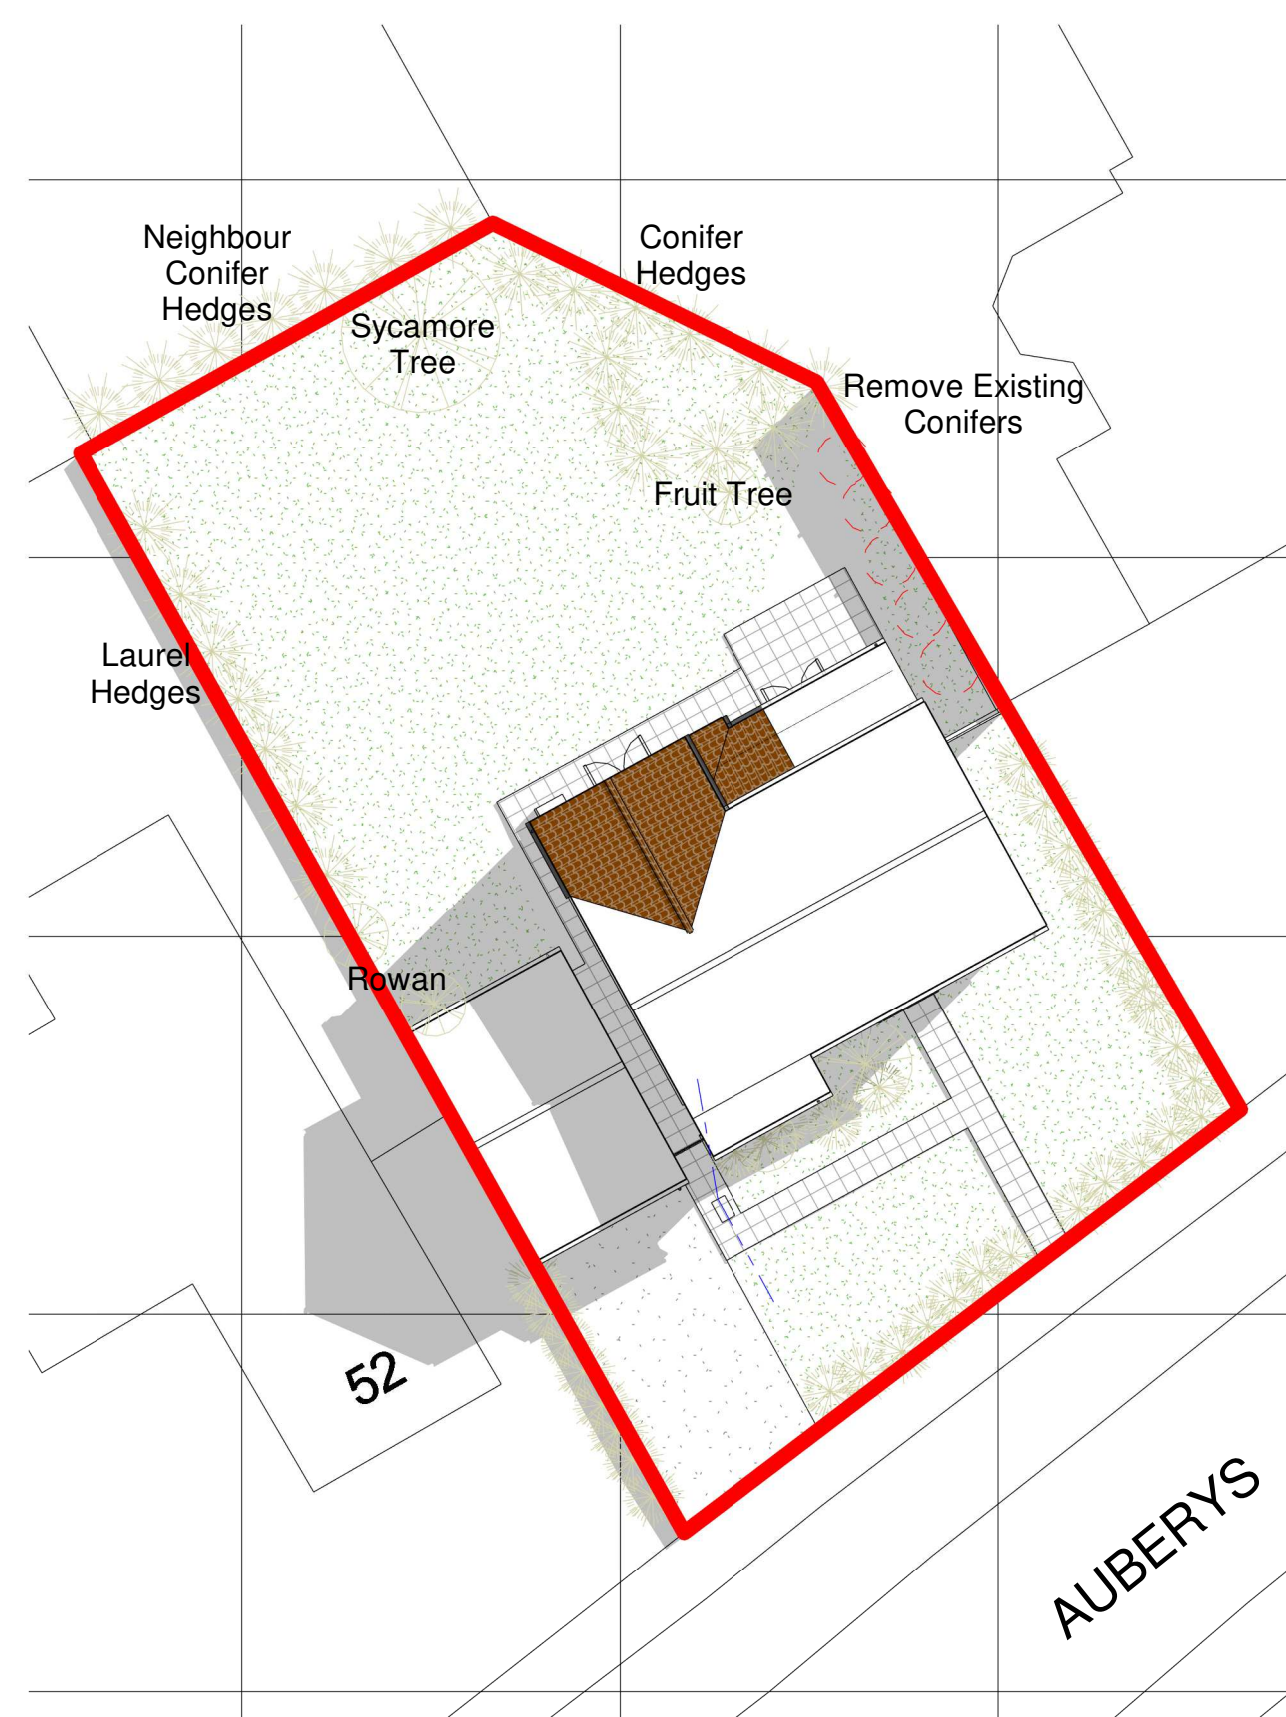

4 Proposed Site/Roof Plan
1 : 200

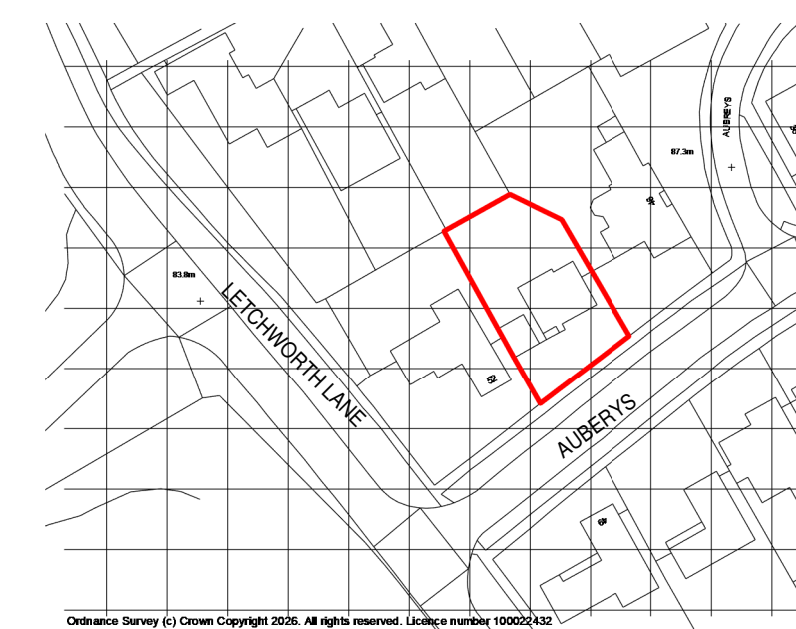

5 Location Plan
1 : 1250

B Reposition AC Unit 24/08/2026 GHM
A Client changes 21/05/2026 GHM



CLIENT: Mr & Mrs Barker			
PROJECT: 50 Auberys Letchworth Garden City Hertfordshire SG6 3TU			
DRAWING TITLE: Proposed Double Storey Rear Extension and Part Single Storey Rear Extension, including Internal Alterations, Installation of AC Unit and ECVP			
Proposed Elevations, Proposed Site/Roof Plan & Location Plan			
SCALE: As indicated	DATE: 22/04/2026	DRAWN: GHM	CHECKED: DC/TB
DWG. NO. HET-1875/02	REV. B		