



5. Proposed Roof Plan - School House, Highfield, Letchworth Garden City, SG6 3PY

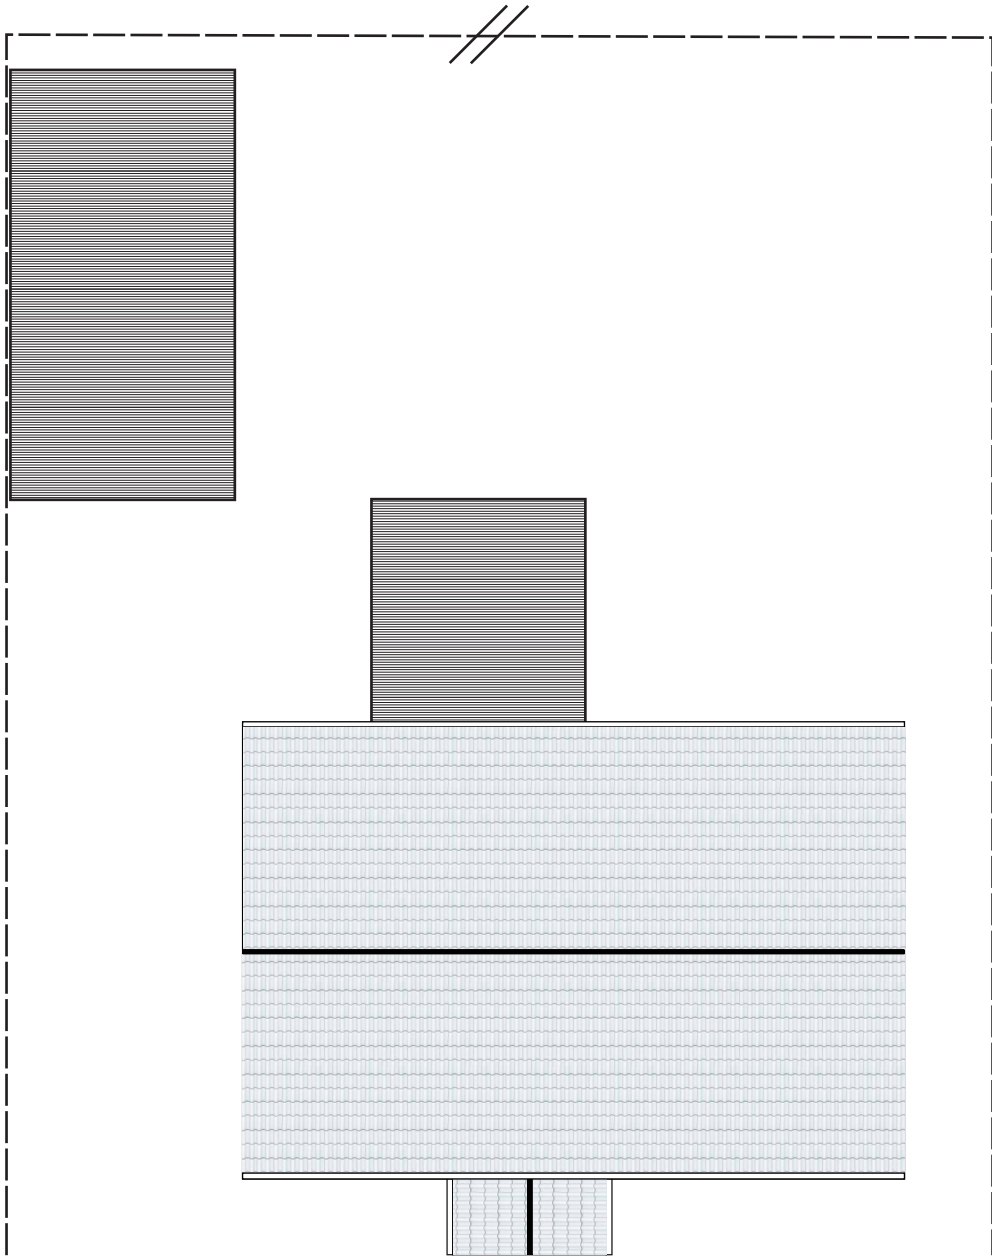

Existing Roof Plan, Scale 1:100

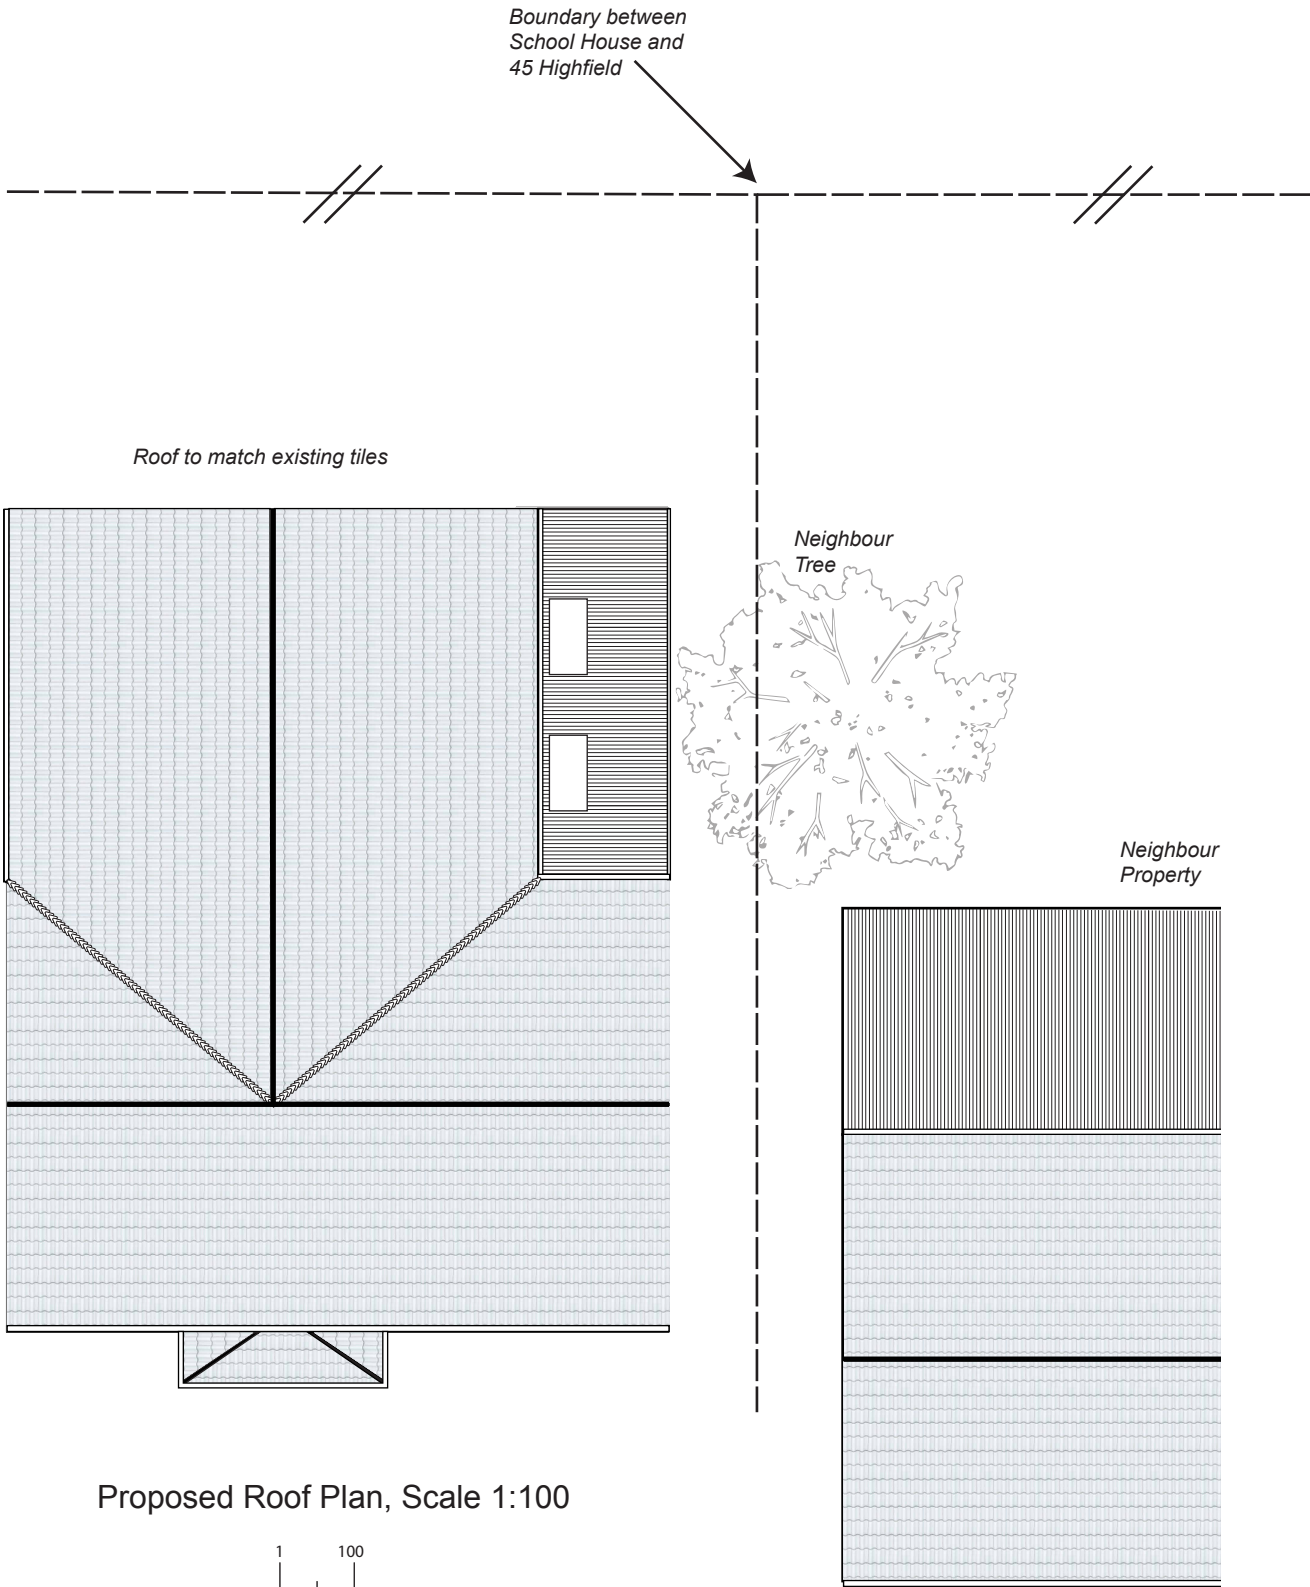

Proposed Roof Plan, Scale 1:100



PROJECT:
School House, Highfield, Letchworth Garden City, SG6 3PY
Double Storey Rear Extension

DATE:
18.07.2026

SCALE:
To Scale - A3