




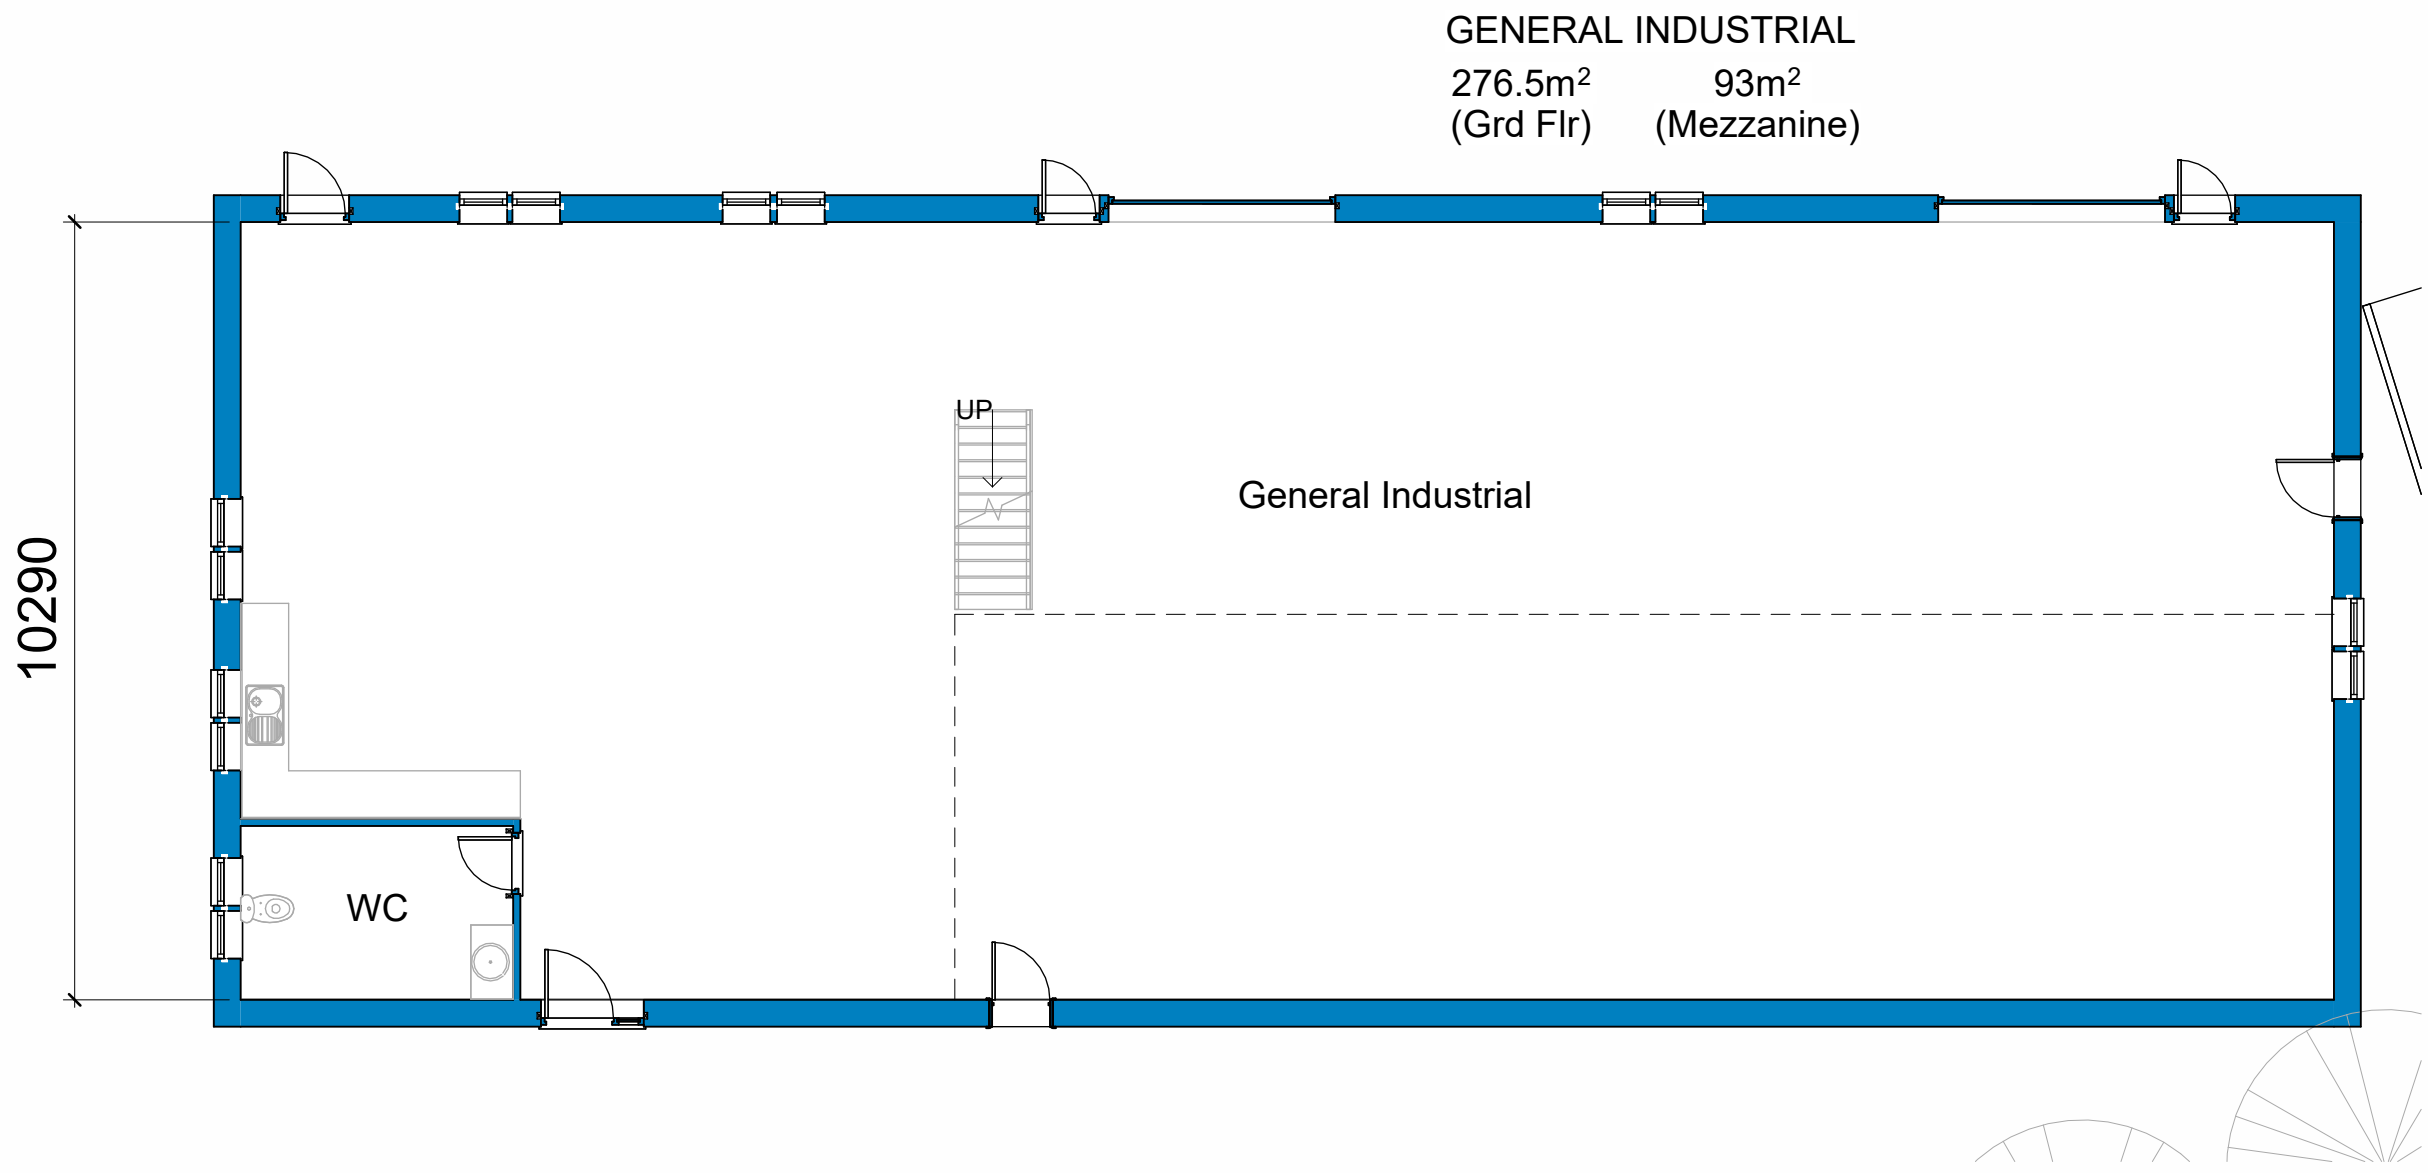

3 Ground Floor - As Proposed
1 : 100

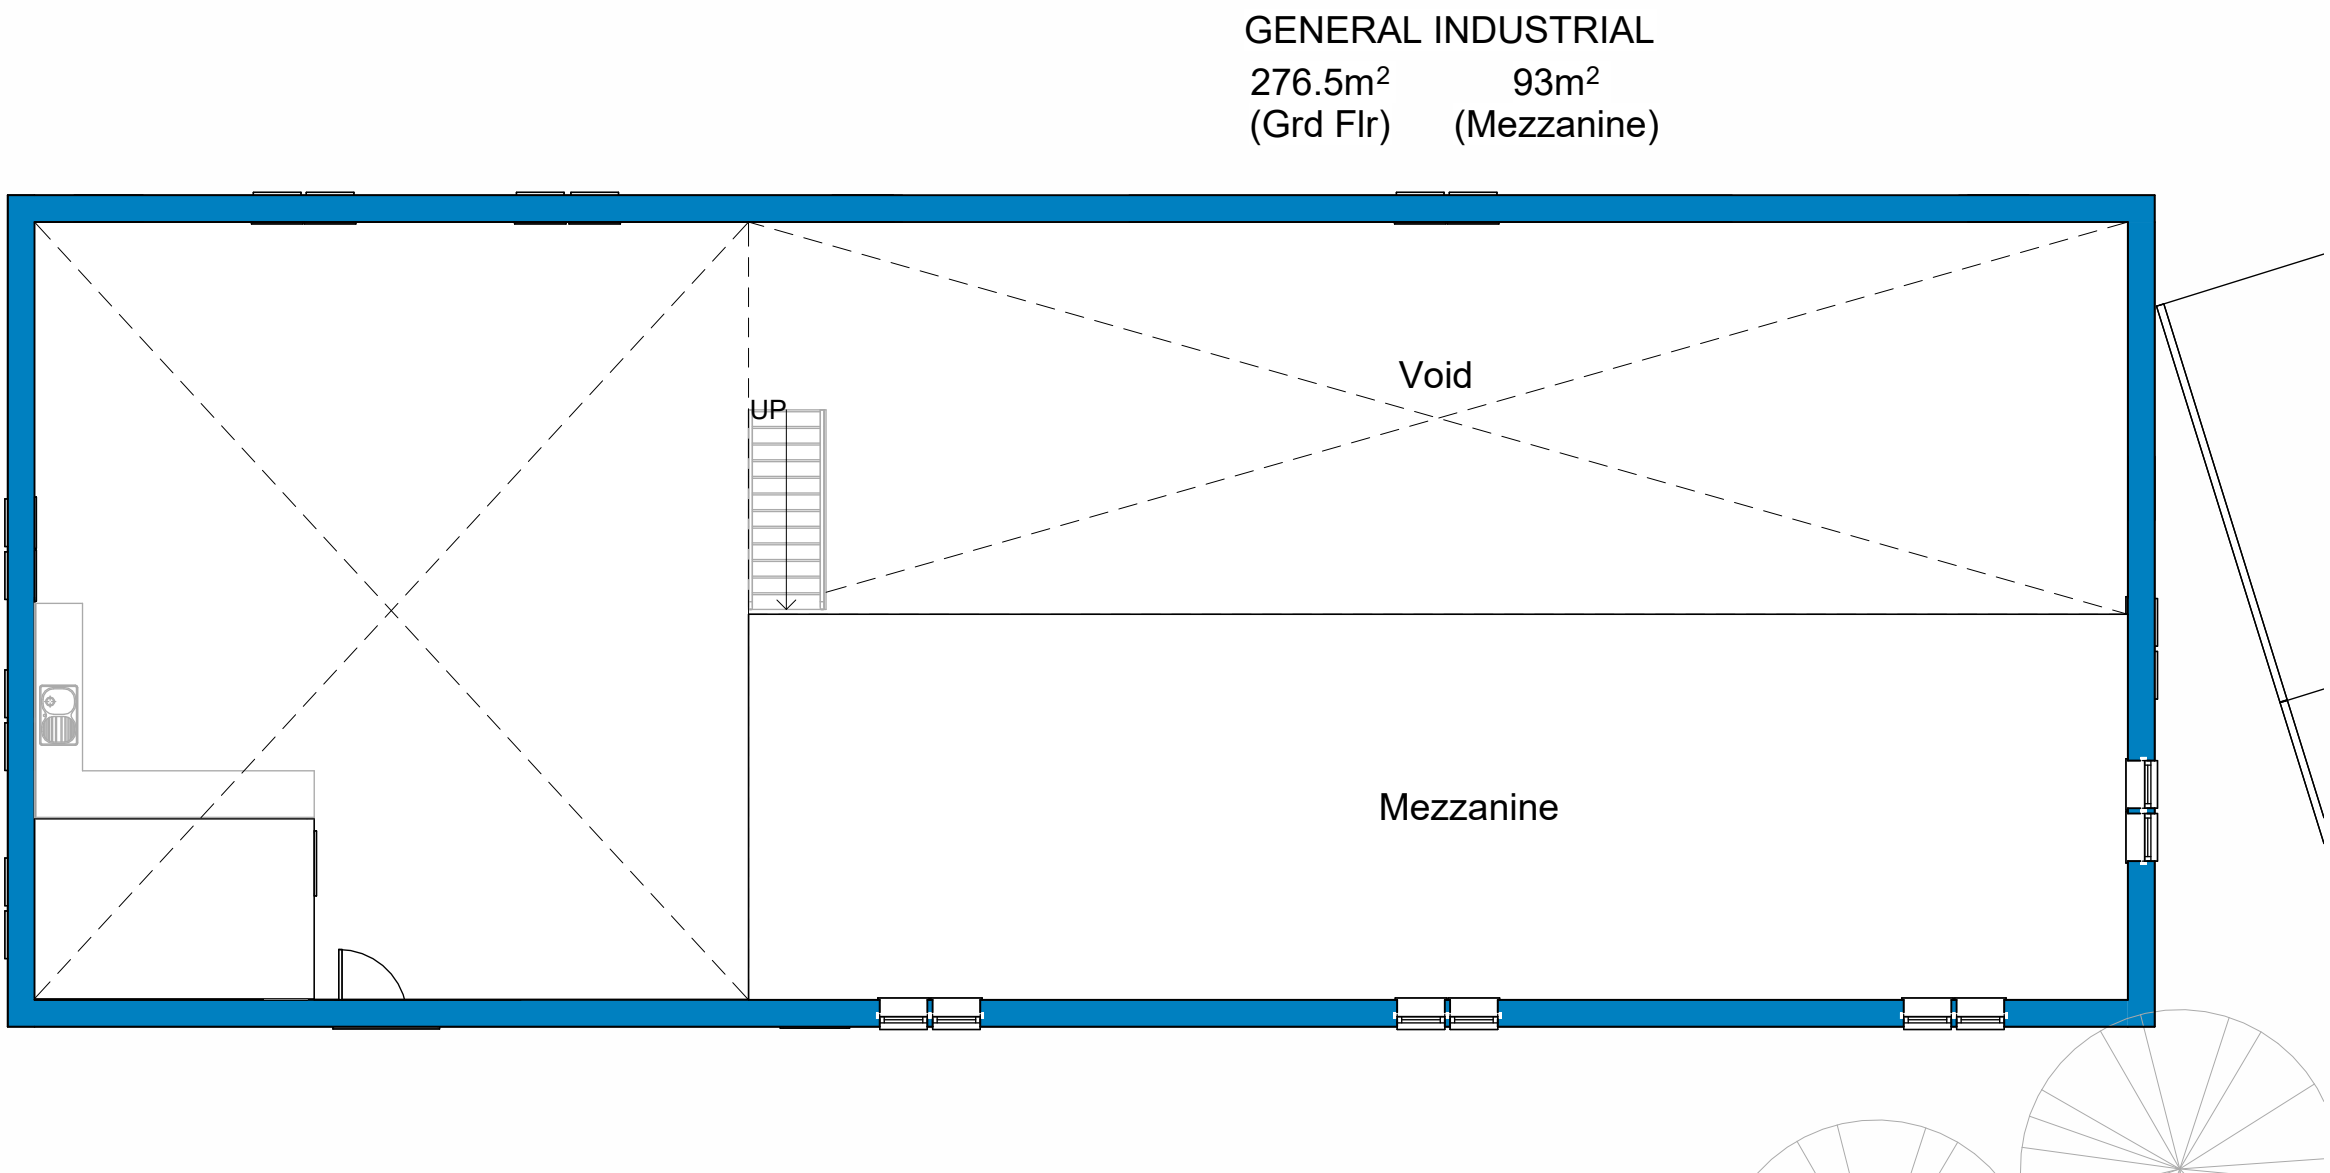

2 First Floor - As Proposed
1 : 100

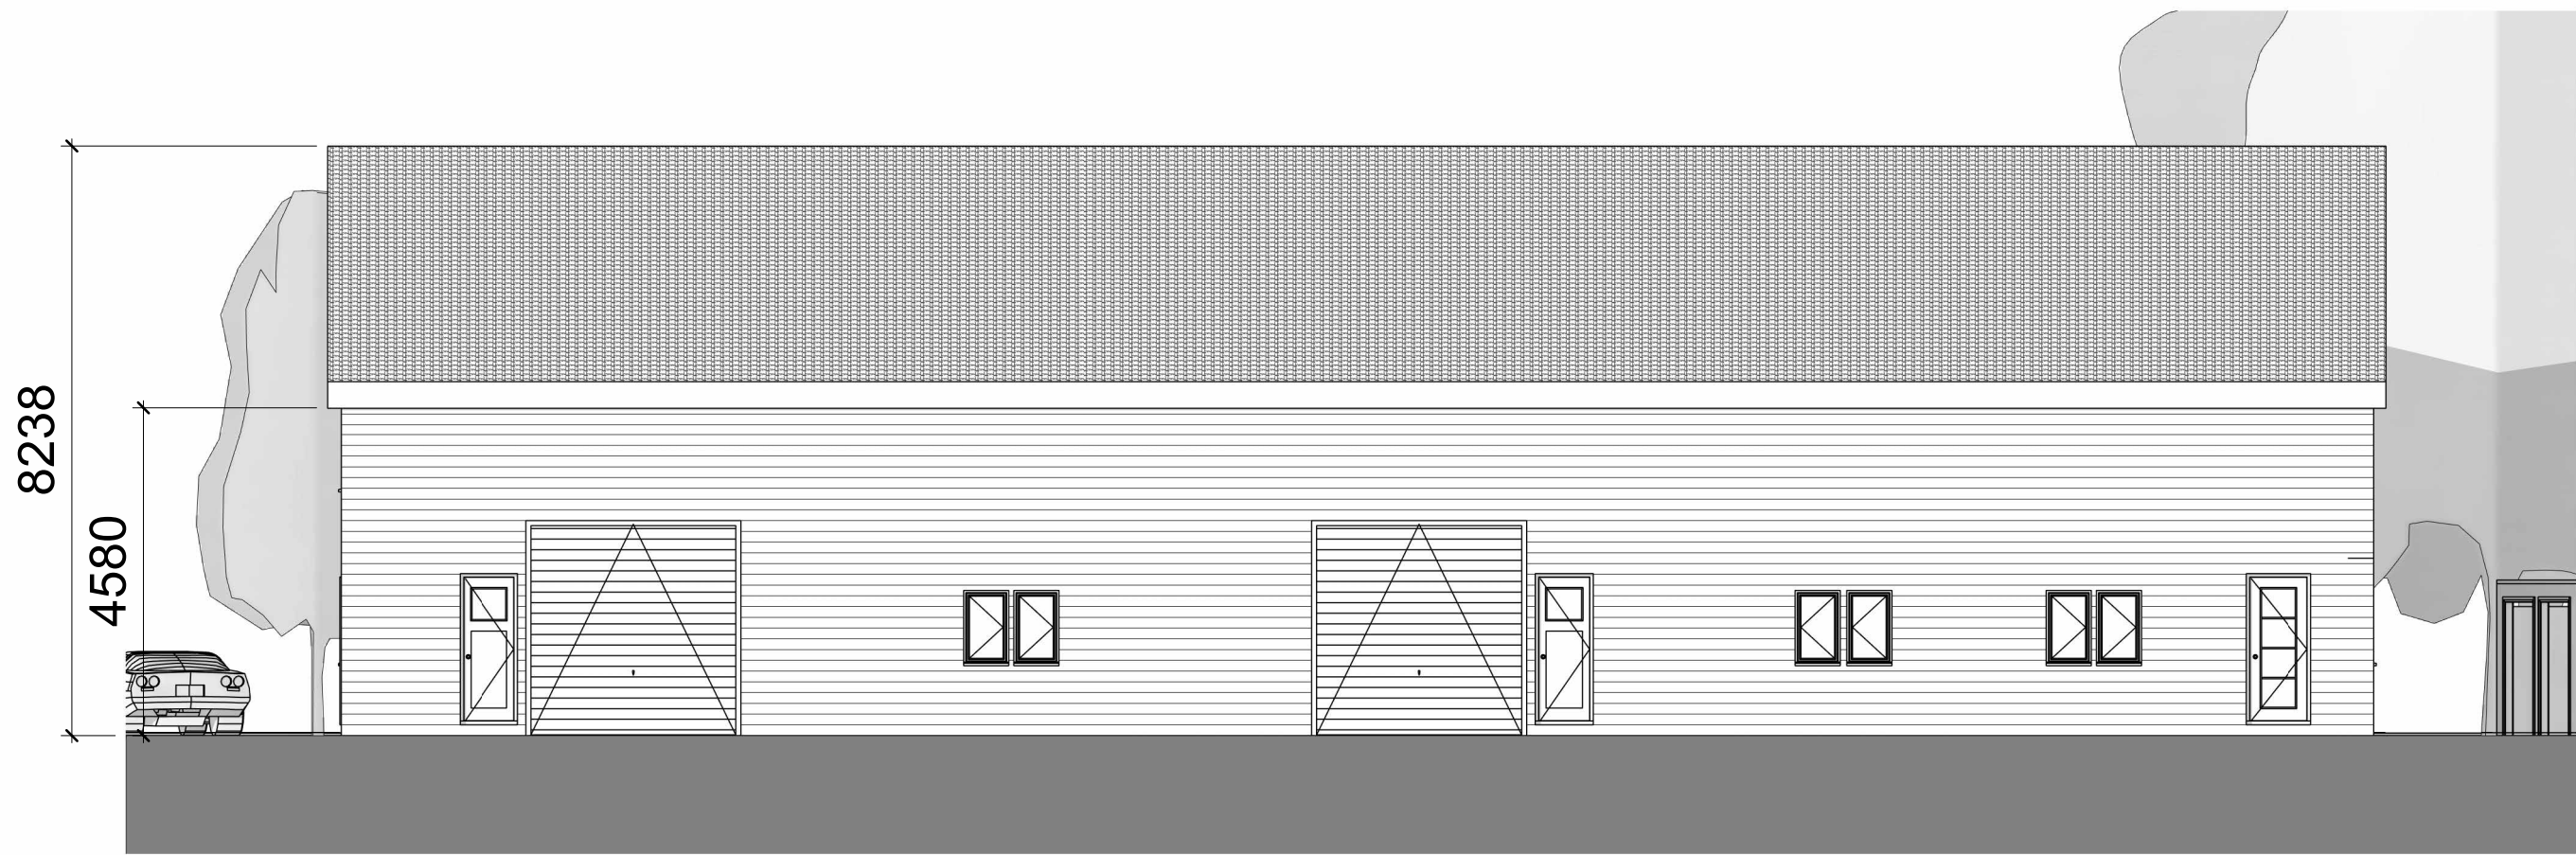

1 Front Elevation - NE - As Proposed
1 : 100



4 Side Elevation - SE - As Proposed
1 : 100



7 Side Elevation - NW - As Proposed
1 : 100


MATERIALS

Roof
Stand and Seam Aluminium

Walls
Composite weatherboarding
Brick

Doors
White UPVC

Windows
White UPVC

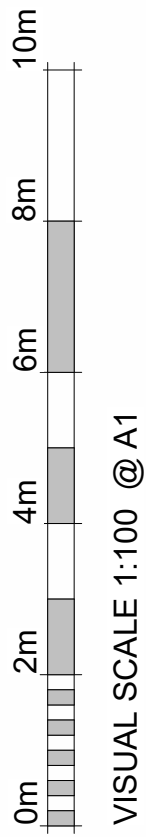

A	Pre-application Adjustments	26/01/2026	CC
---	--------------------------------	------------	----

Revision Number	Revision Description	Revision Date	Issued by
	Revision		

Planning

Status:

Dimensions, areas and levels where given are only approximate and subject to site survey.
All dimensions are to be checked on site. Figured dimensions only are to be taken from this drawing.
This drawing is to be read in conjunction with all relevant consultants and/or specialists drawings/documents and any discrepancies or variations are to be notified to the Architect before the affected work commences. This drawing is copyright and remains the property of the Architects.

CROE
ARCHITECTS
REGISTERED QUALIFIED ARCHITECTS / HERTFORDSHIRE

telephone: 01462 453931
email: info@croearchitects.co.uk
web: www.croearchitects.co.uk

Project:
Nup End
Old Knebworth
SG3 6QJ

Client:
BLY Development

Drawing name:
As Proposed - Floor Plans &
Elevations

Scale: 1 : 100 at A1	Drawing number	Revision
Date: 04/25	25023 - 011	A
Drawn by: TC		