



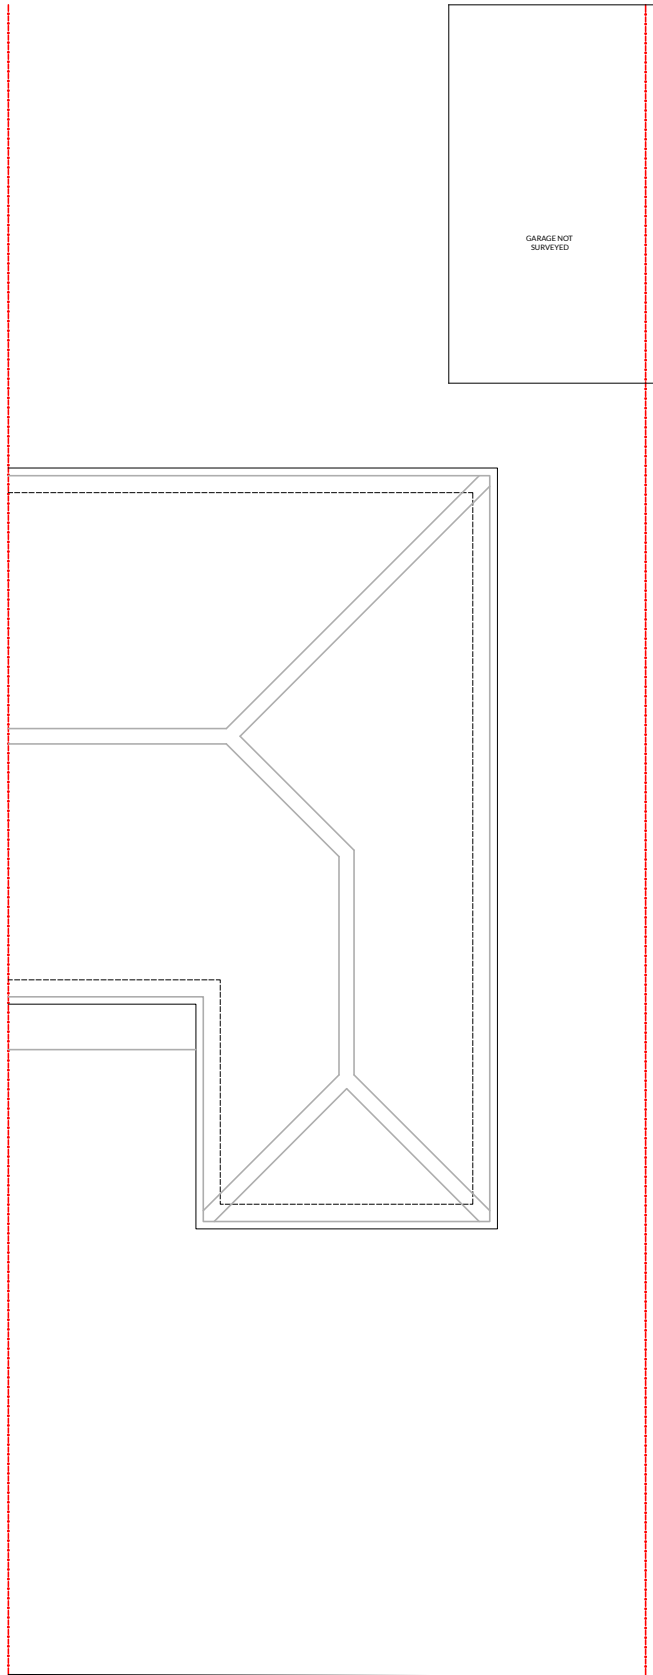

[01] EXISTING ROOF PLANS
1:100

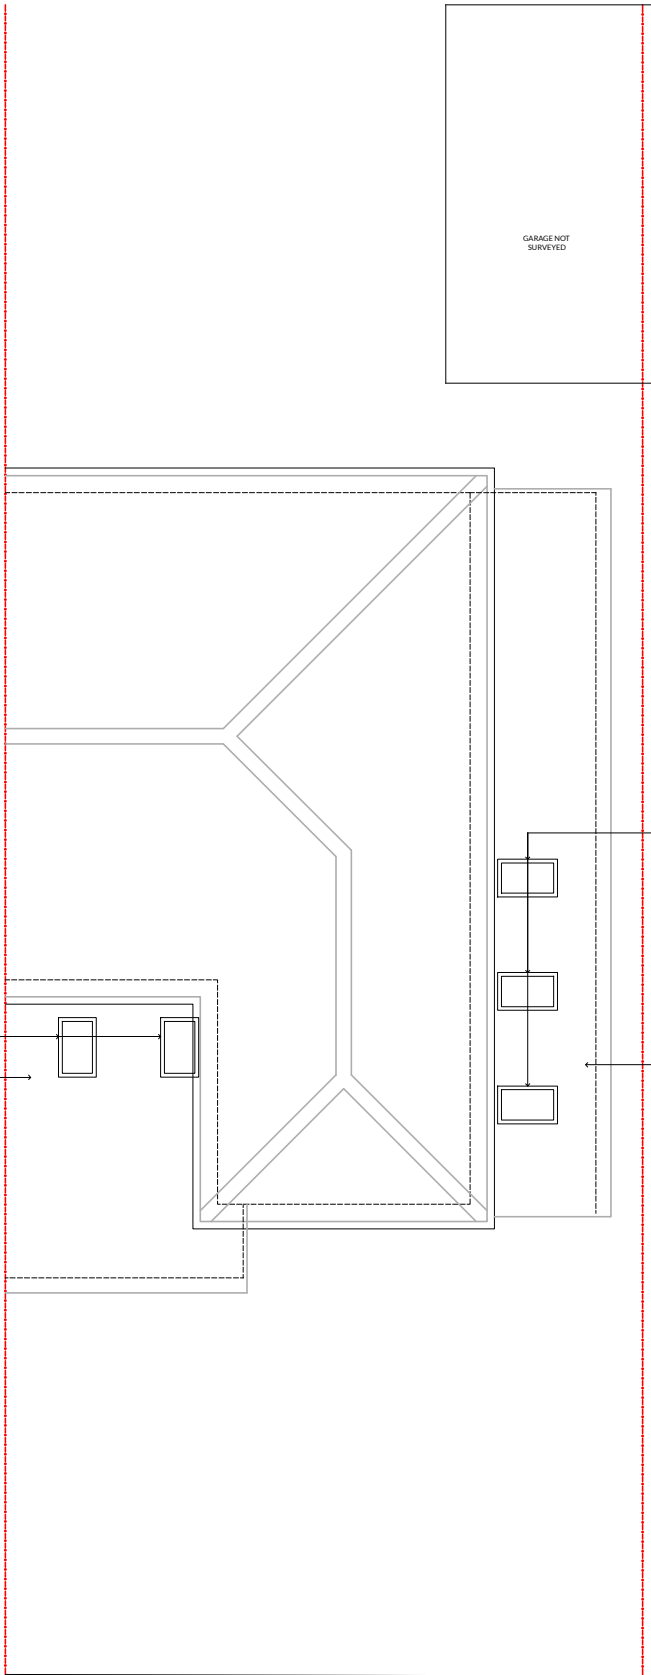

[02] PROPOSED ROOF PLANS
1:100

NOTES:

1. Hatches for illustrative purposes only and not to be used for setting out.
2. Dimensions for pricing purposes only, Contractor to take site dimensions.
3. Contractor to ensure level thresholds between all material junctions in floors.
4. Contractor to ensure all floor substrates for all finishes are made level and true, prior to finished floor being laid.
5. Any product the Contractor proposes to replace from the current specification, must be of equal quality and approved by the Architect.
6. In all bathrooms, plywood to be WBP plywood and plasterboard to be moisture resistant plasterboard.
7. Contractor to highlight where any access hatches are required for services.

KEY:

-  Indicates existing walls
-  Indicates new partitions, walls and structure

3.0	26.01.26	Planning Information Only	MK	MK
DESCRIPTION				

- PLANNING
- INFORMATION ONLY

PROJECT TITLE	
16 Grovelands Avenue	
SG4 0QT	
DRAWING TITLE	
General Arrangement Drawings	
Existing and Proposed Roof Plan	
PROJECT NO.	SCALE/SIZE
2502	1:50 @A1
DWG NO.	1:100 @ A3
	REV

