


Existing:

- 1 White Painted Render
- 2 Black Weatherboard Cladding
- 3 Slate Roof Tiles
- 4 Black uPVC Glazing
- 5 Red Brickwork
- 6 Rooflight

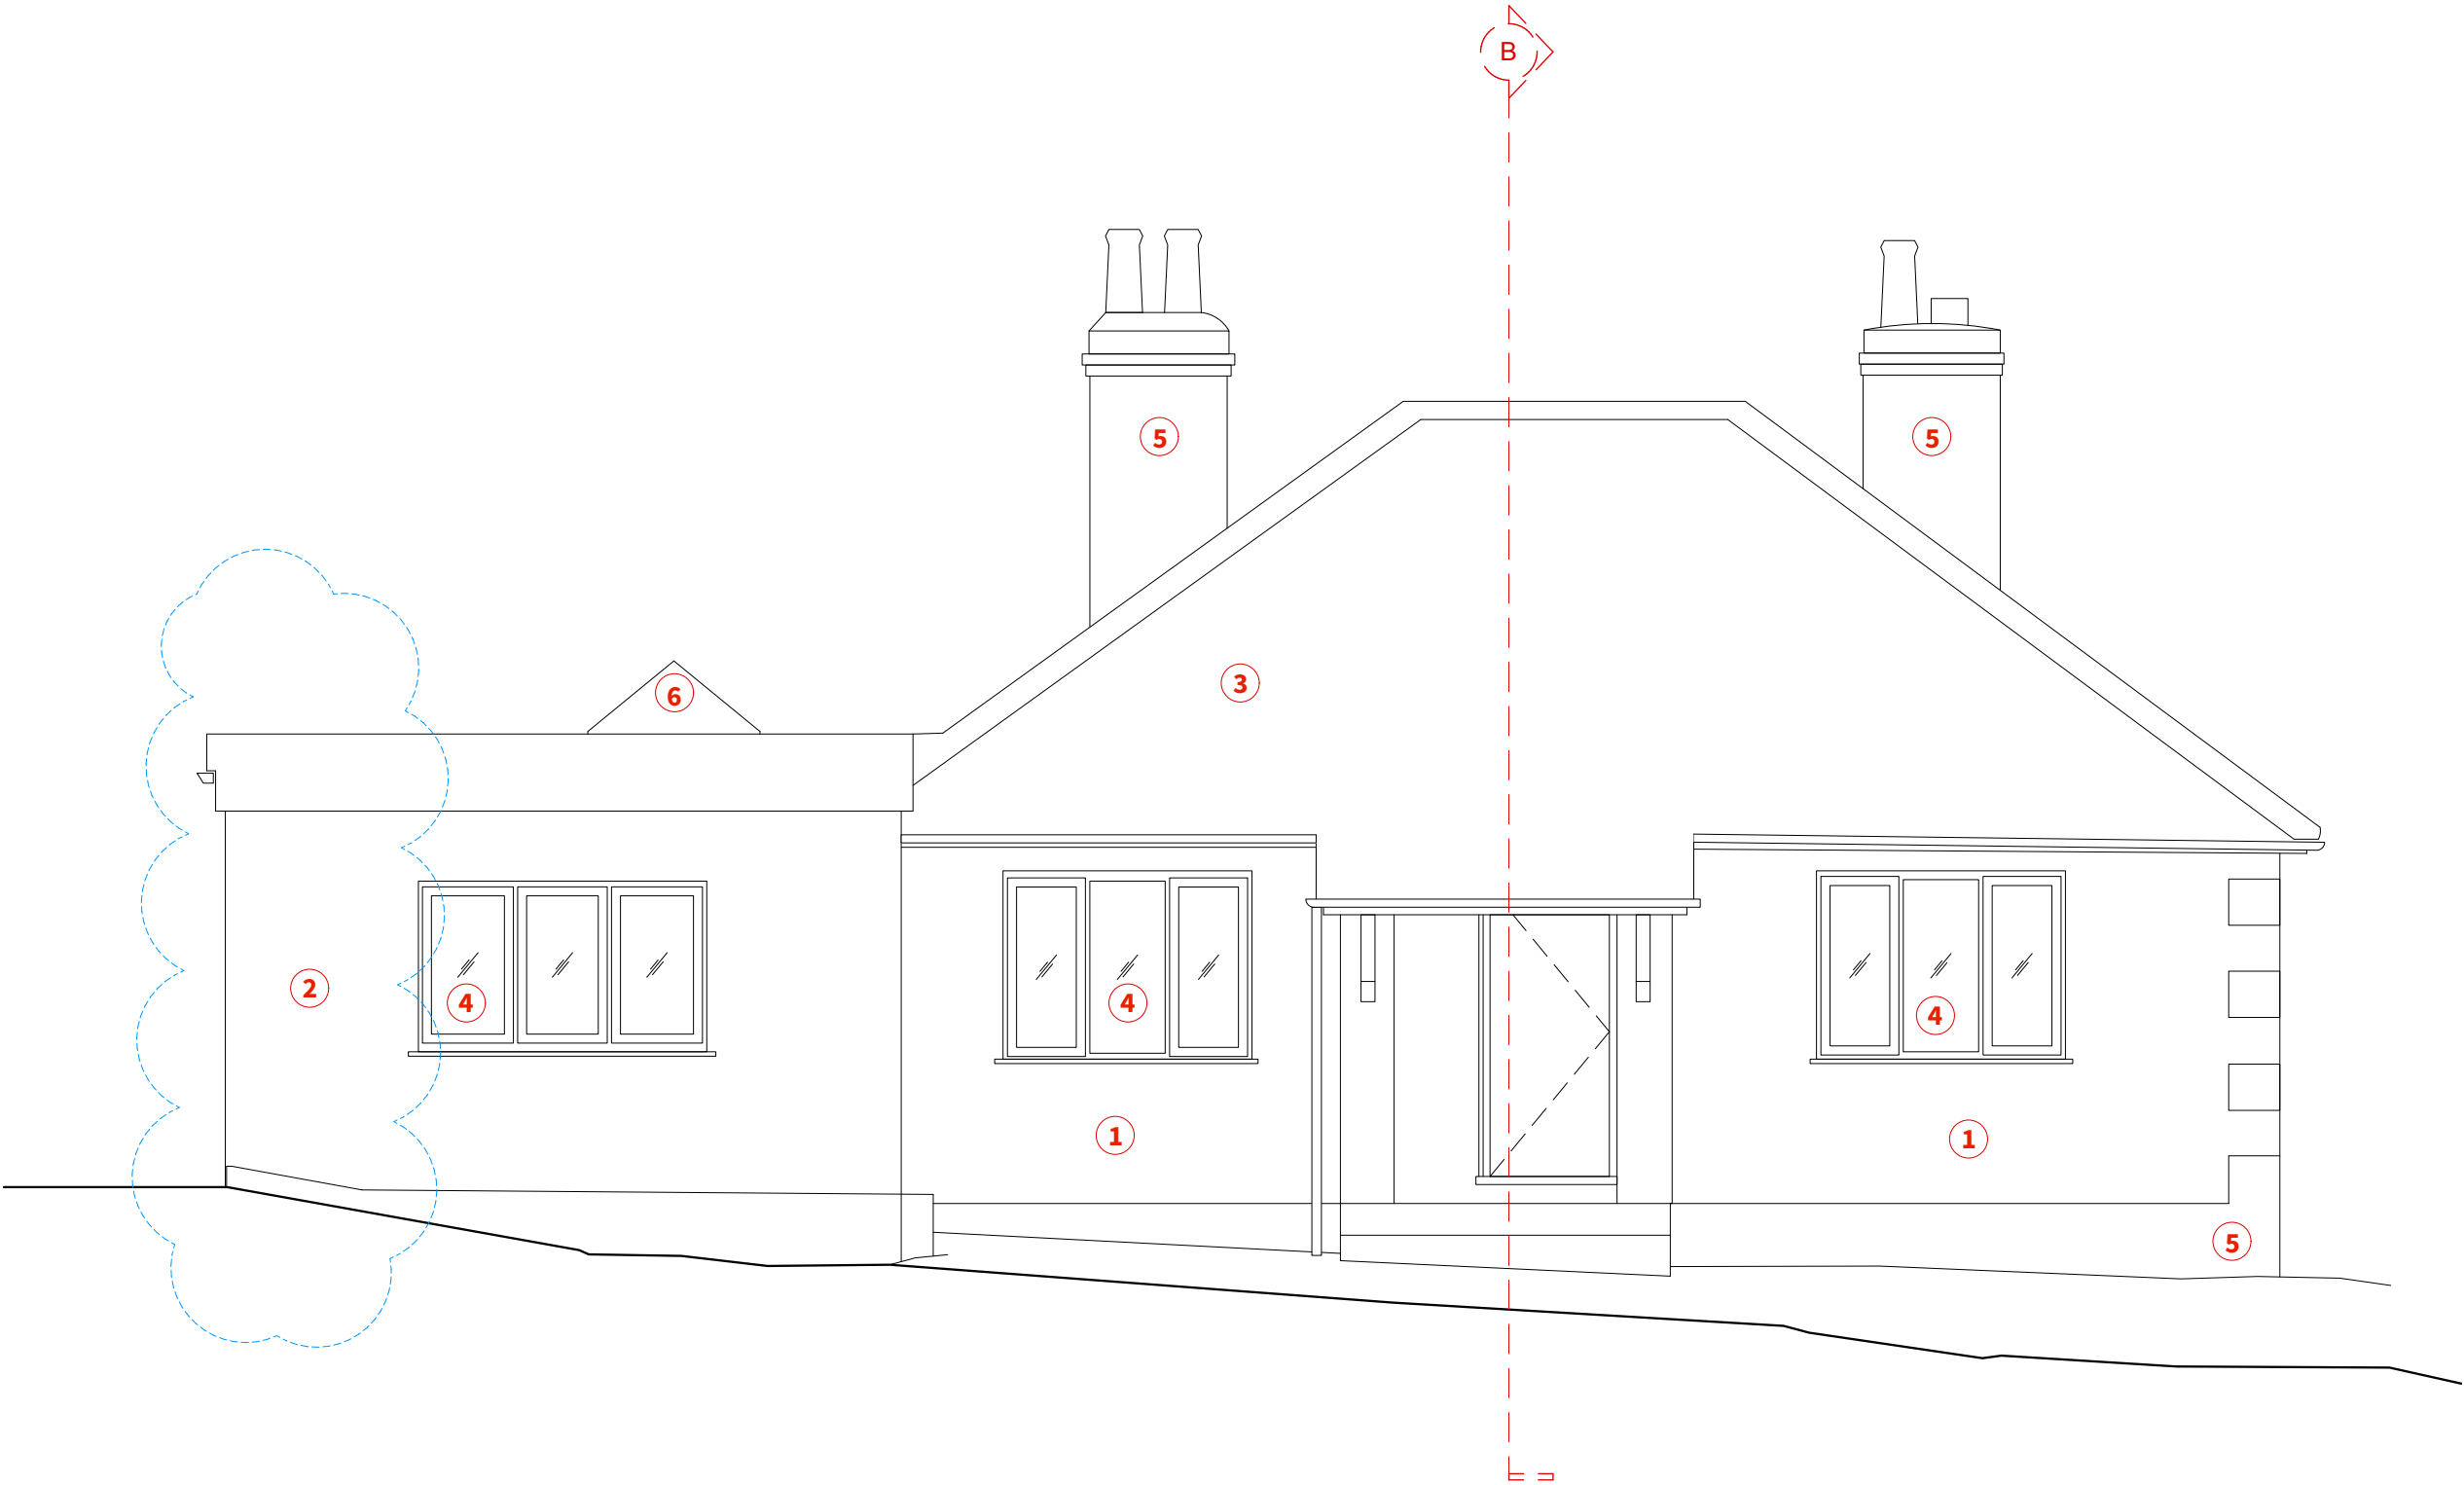

Copyright

Copyright in design and this drawing is the property of Will Gamble Ltd. reproduction in whole or in part is forbidden.

All dimensions are to be checked on site by the contractor. Any errors or omissions are to be reported to the Architect immediately.

This drawing is to be read in conjunction with all the relevant drawings and / or specialists' drawings / documents, any discrepancies or variations to be notified

The contractor shall submit setting out drawings to the Architect for approval, without which, manufacture shall not commence. All work must comply with relevant British Standards and current Building Regulations.

Key

0 0.5 1 2.5m

Key:

- Proposed Wall/Floor
- Dimension
- Section Location
- Demolished

Notes

Revisions

26.06.18 - REV A

212-Existing North Elevation - REV A

PLANNING

Client: Annabelle and Chris Nicholls

Project: Tree Tops

Scale: 1:50 @ ISO A2

Date: 16/12/2025

WillGamble/Architects.

Unit 2, Foundry Mews / Barnes / London / SW13 9AZ
studio@willgamblearchitects.com