



FRONT ELEVATION







SIDE ELEVATION

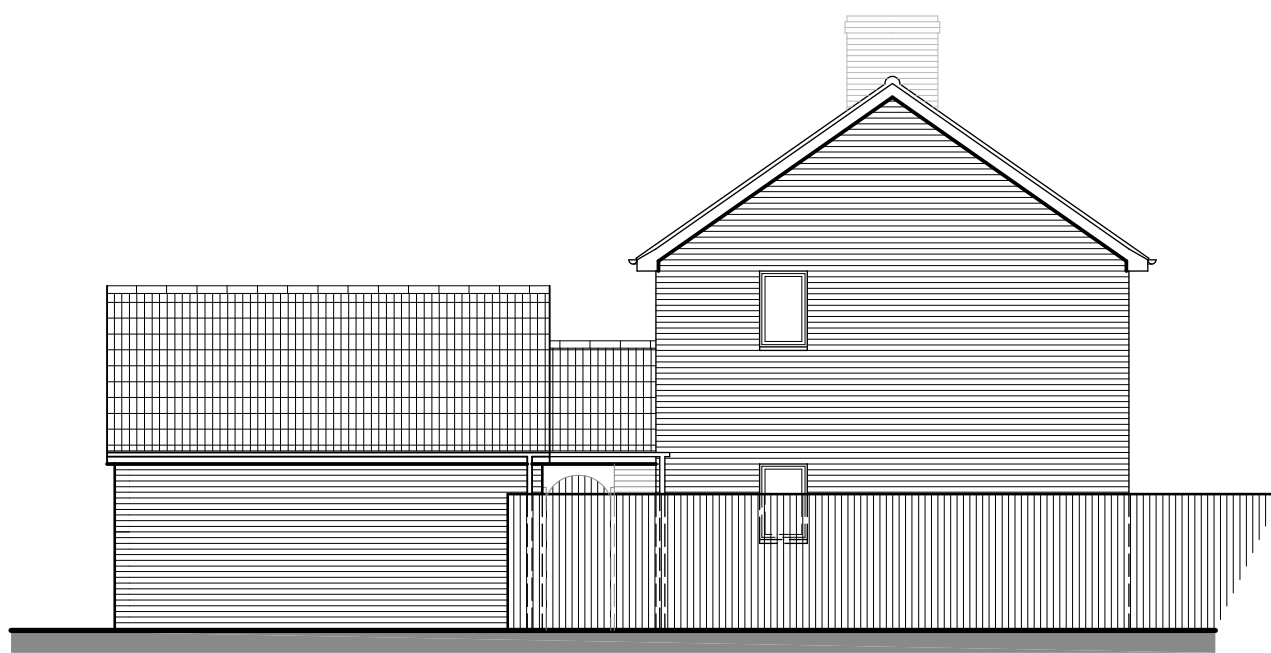

SIDE ELEVATION

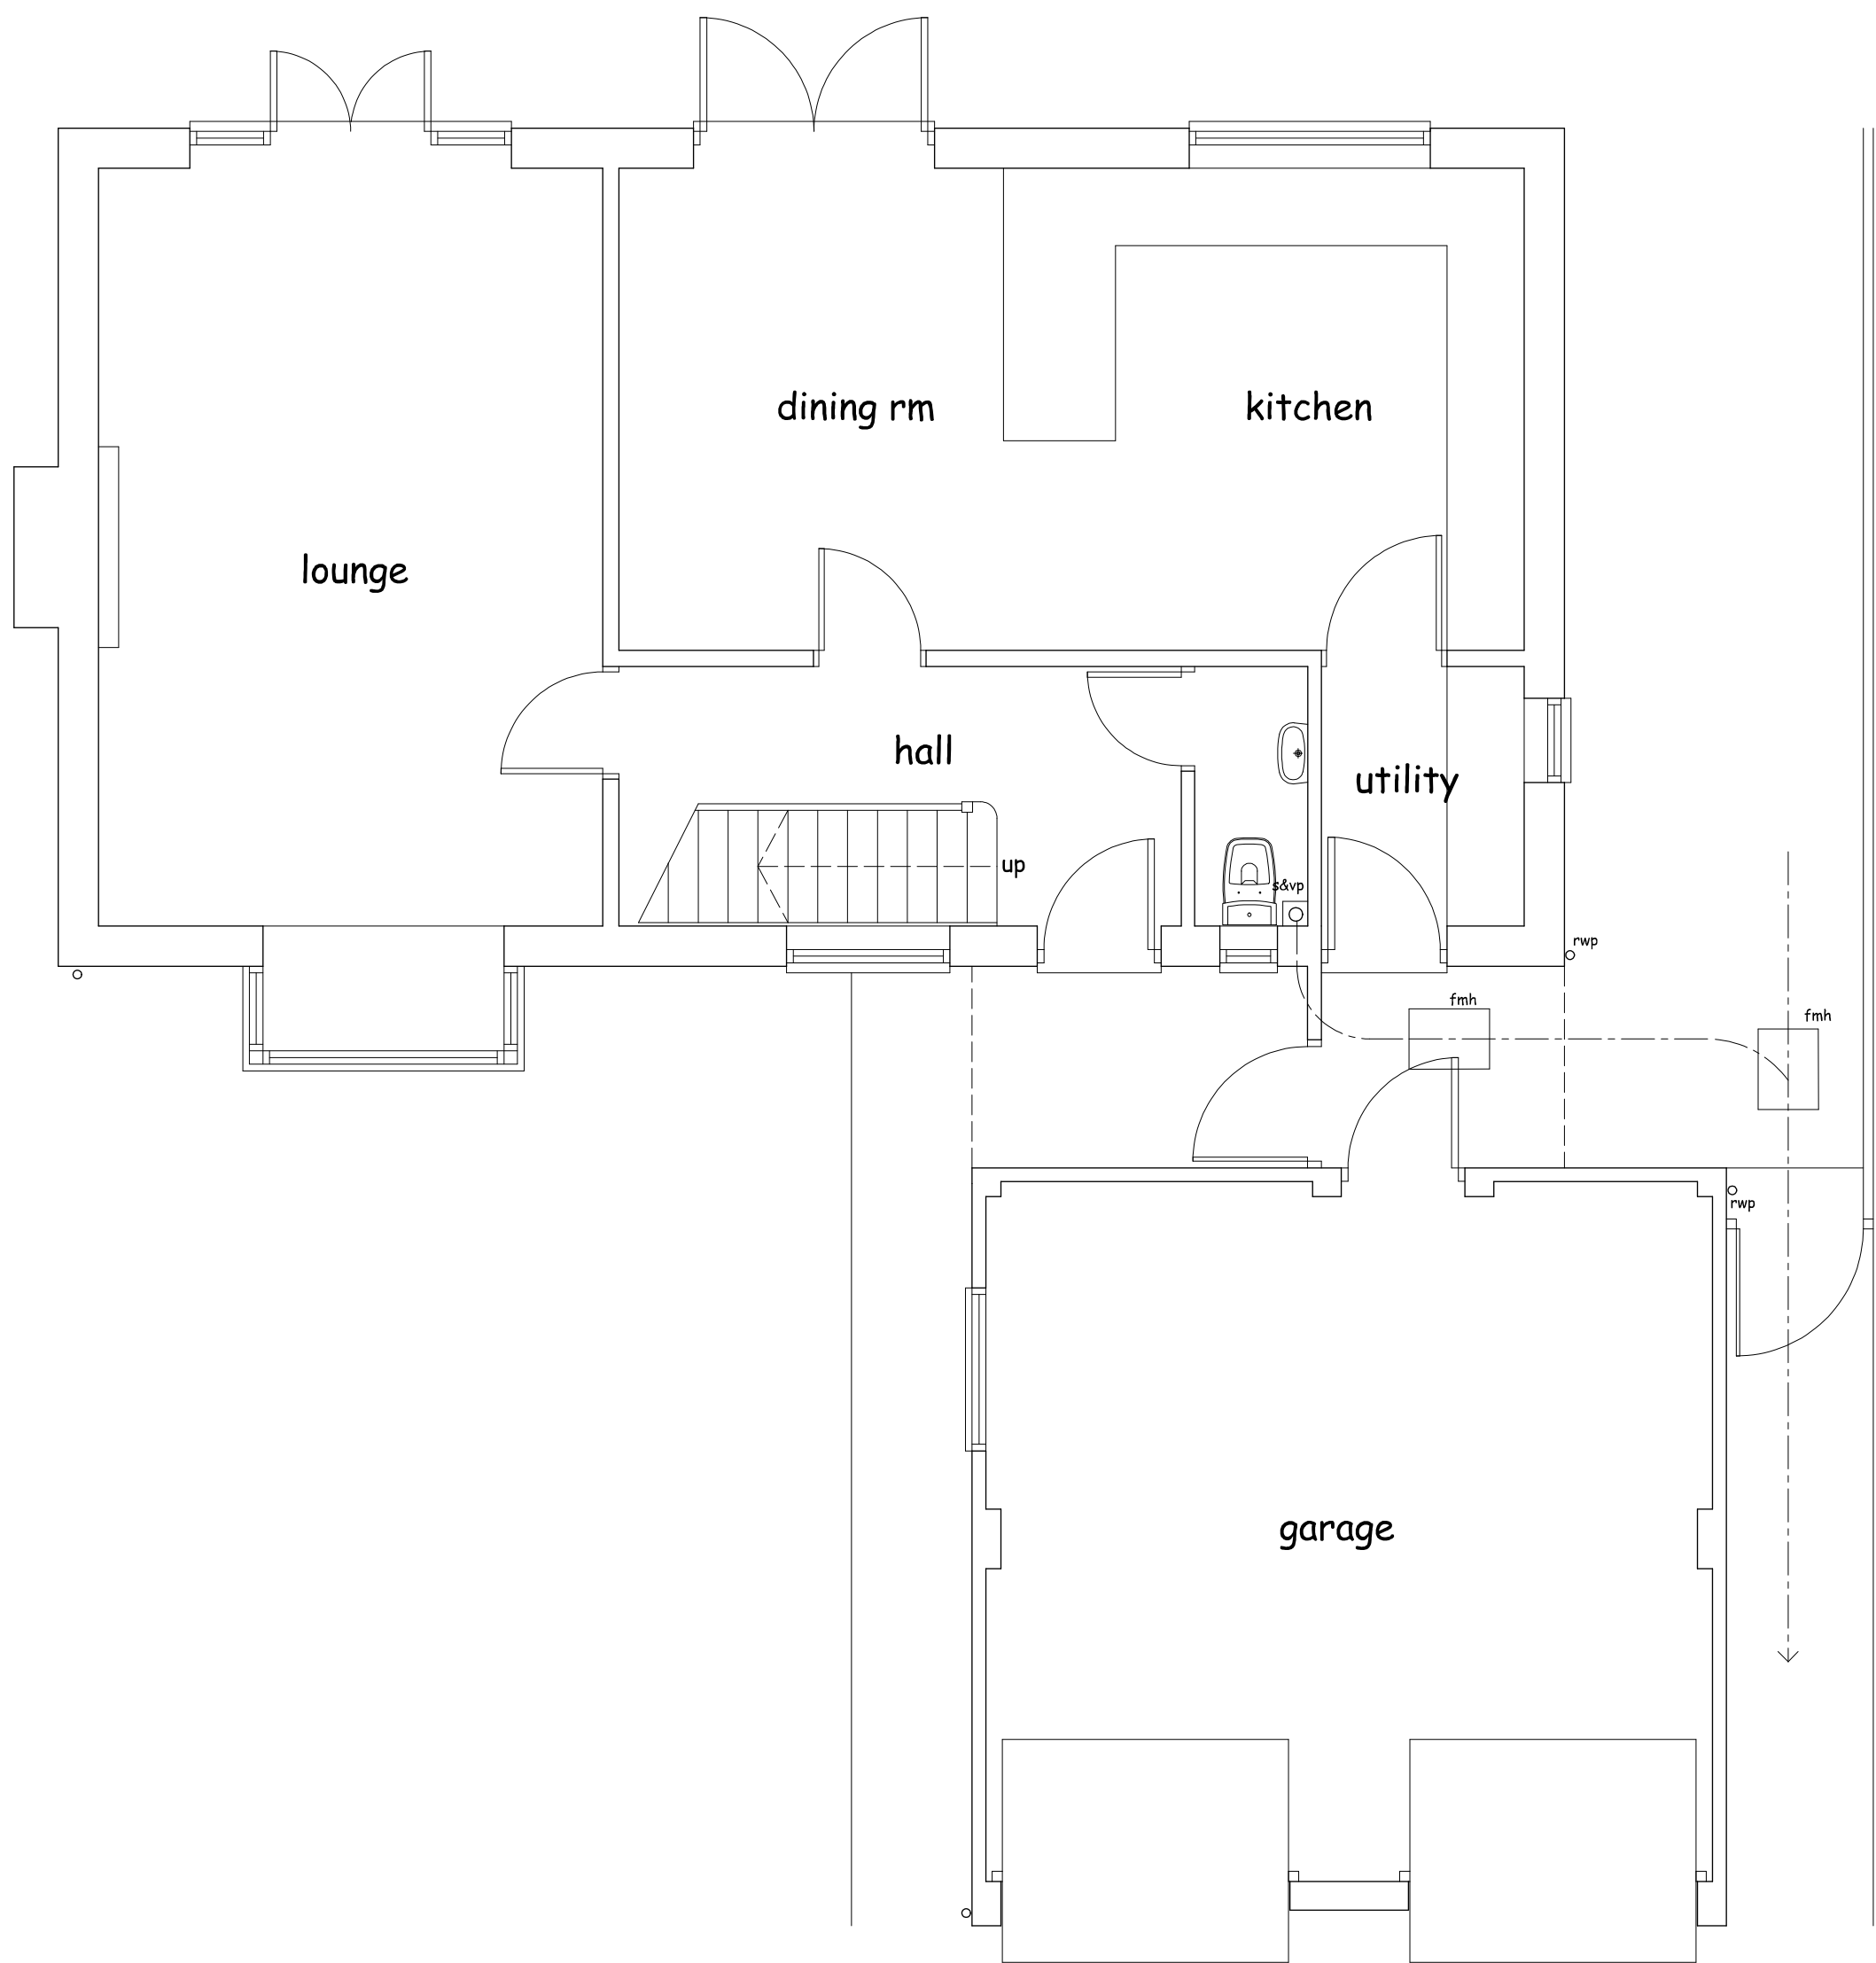

GROUND FLOOR PLAN

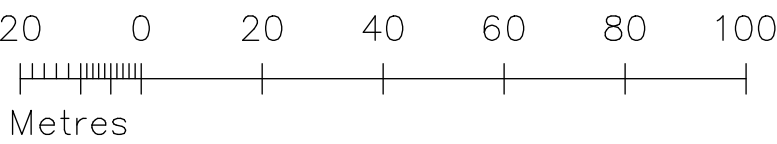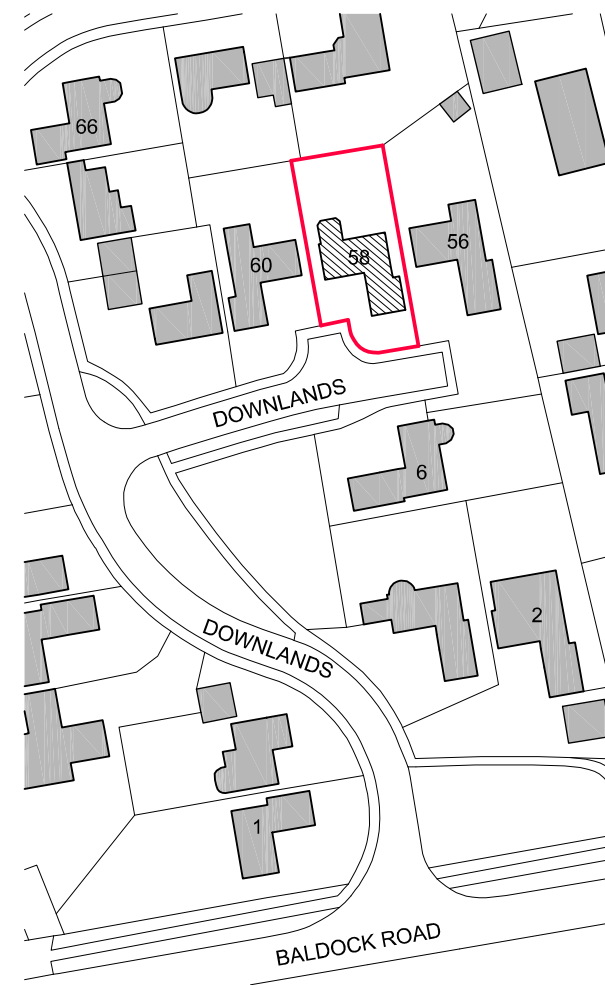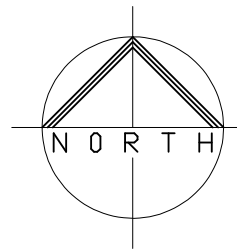 

LOCATION PLAN 1:1250

Project

PROPOSED ALTERATIONS TO
EXISTING DOUBLE GARAGE TO
PROVIDE GROUND FLOOR
ACCOMMODATION FOR A
REGISTERED DISABLED PERSON
AT No 58 DOWNLANDS,
ROYSTON, HERTS SG8 5BY

Client

ALAN AND GAIL BARLOW

Drawing

EXISTING PLAN

Scale 1:50 & 1:100 @ A1 Drawn C.R

Checked Date Dec 24

Drawing No.

BAR/24/01A

This drawing and design is copyright and must not
be reproduced in part or in whole without prior
written consent. Contractors must verify all
dimensions on site before commencing work