



FRONT ELEVATION




SIDE ELEVATION

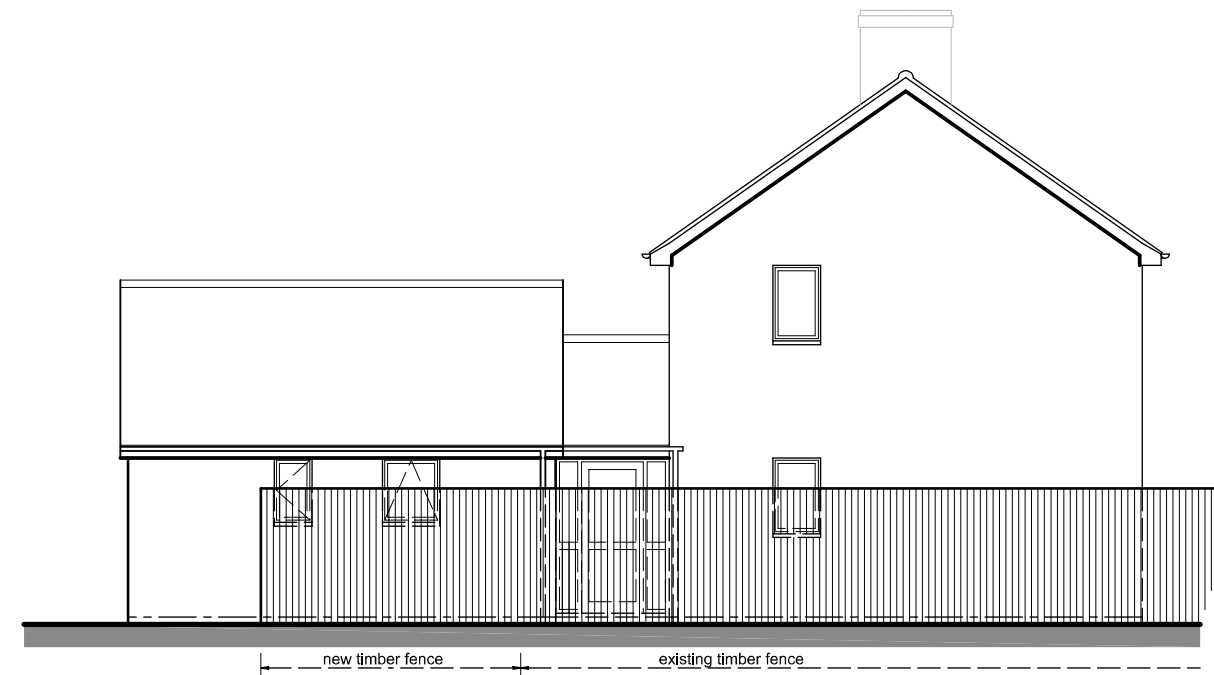

SIDE ELEVATION


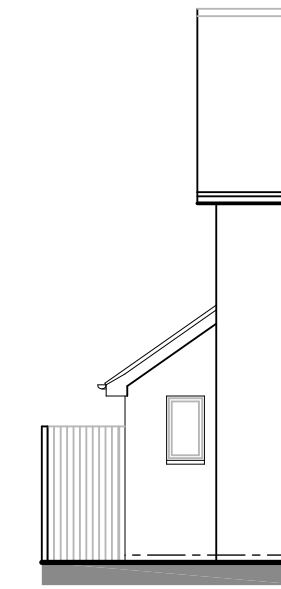


REAR ELEVATION

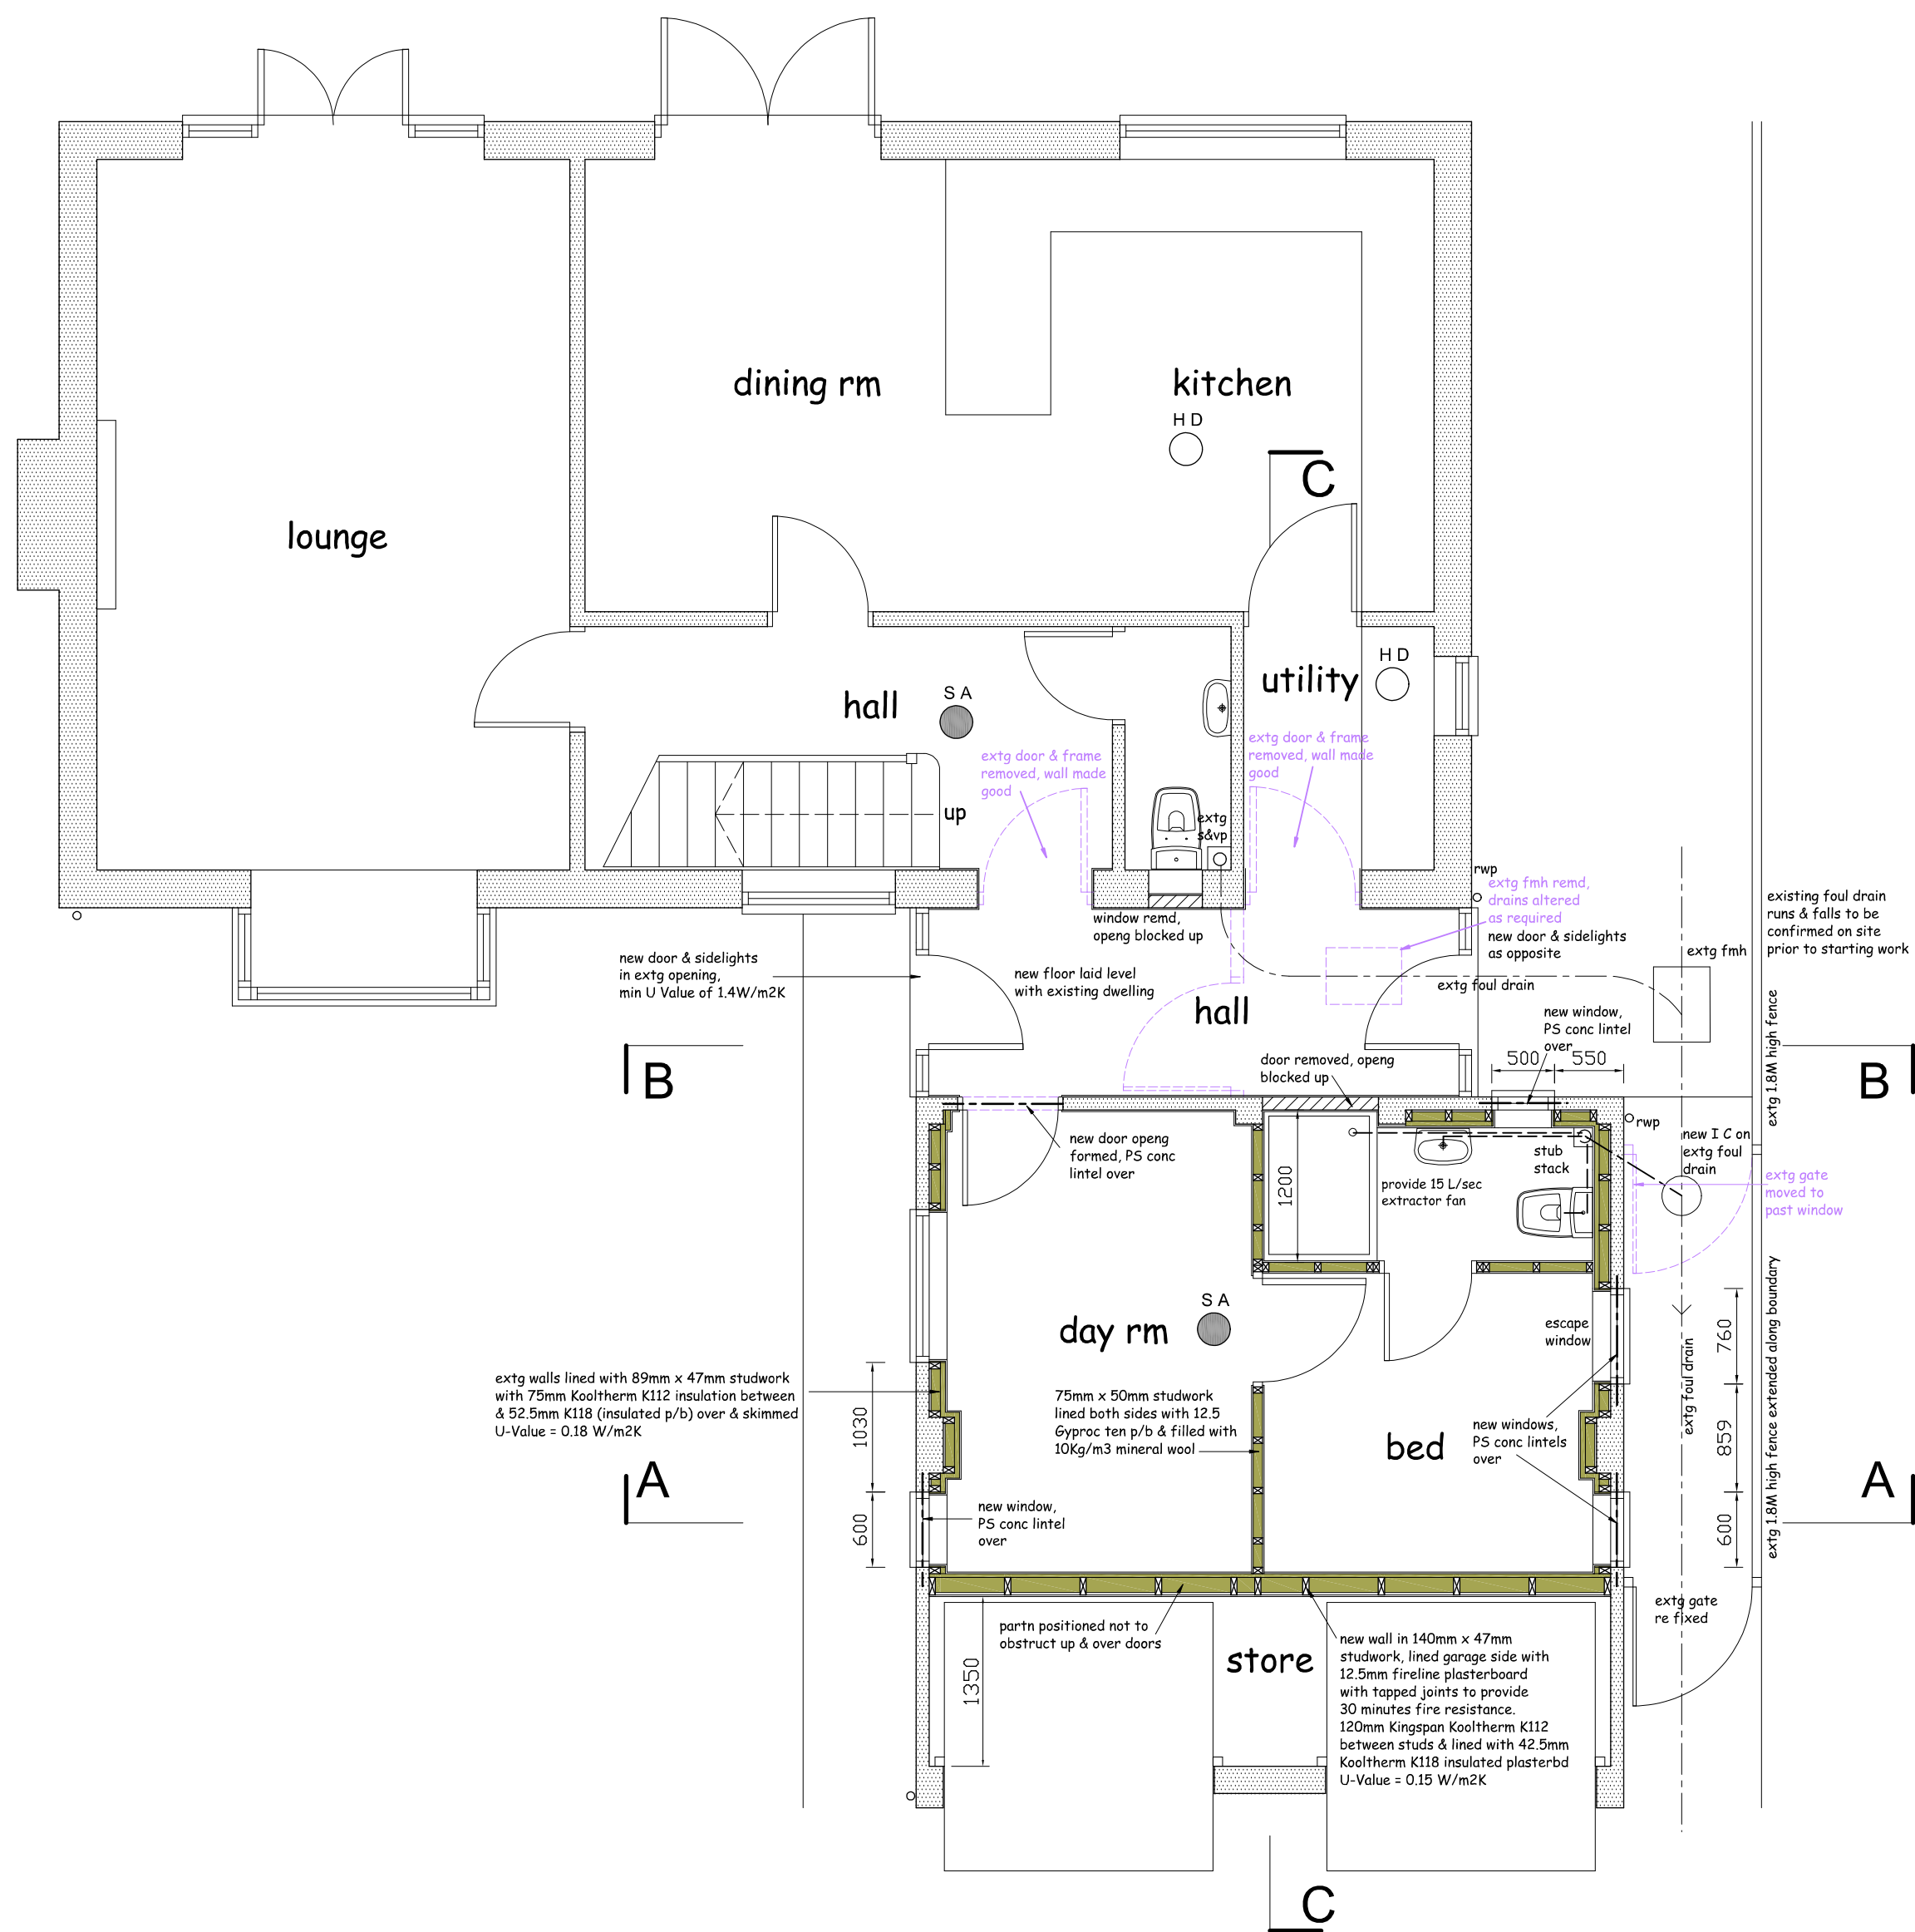


GROUND FLOOR PLAN


- SA
- position of self contained smoke alarms (provide alarm in first floor common area Max 3M from bedrooms) to be interconnected, mains supplied on separate protected circuit with battery back-up installed in accordance with BS5839 Pt 6, alarms fixed to ceiling min 300mm from light fittings
- HD
- Heat detector linked to alarm system

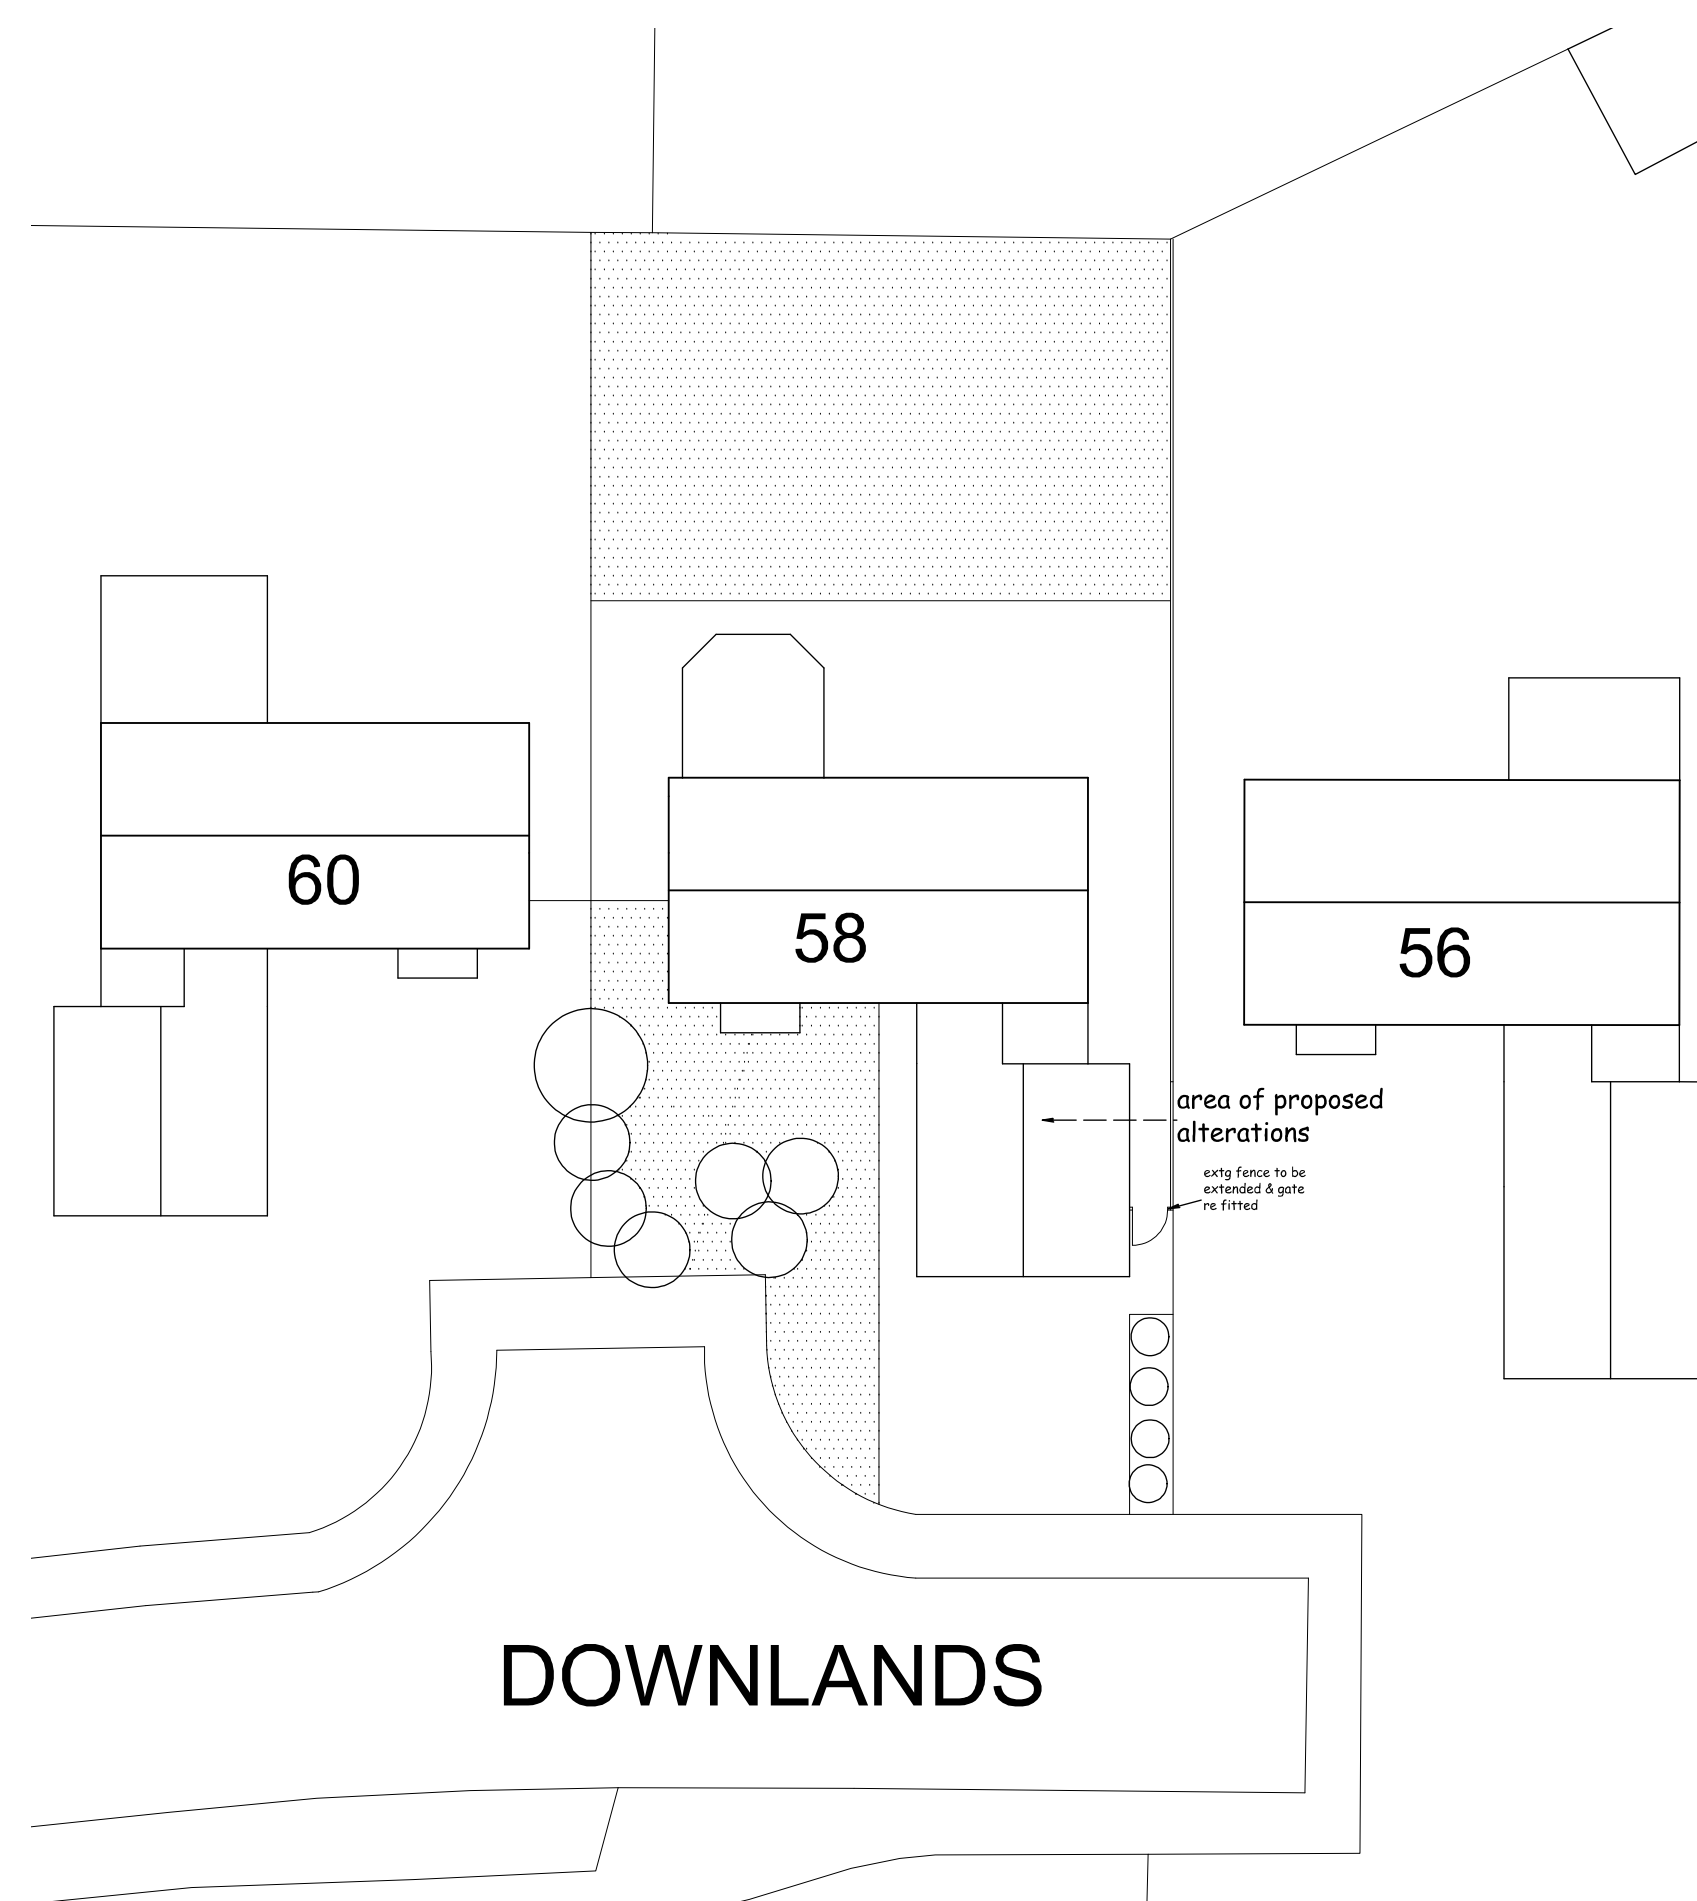 

DOWNLANDS

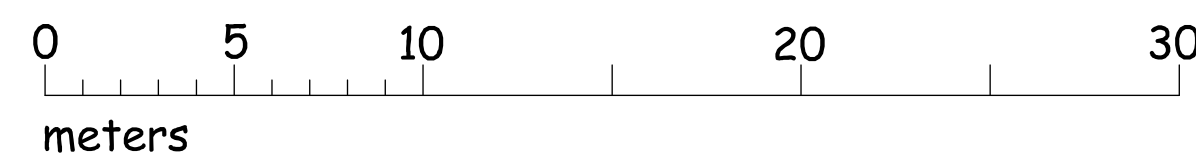

SITE PLAN 1:200

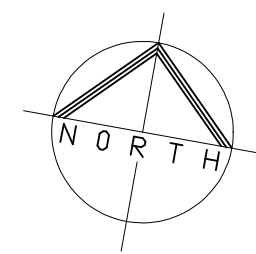

Project

PROPOSED ALTERATIONS TO EXISTING DOUBLE GARAGE TO PROVIDE GROUND FLOOR ACCOMMODATION FOR A REGISTERED DISABLED PERSON AT No 58 DOWNLANDS, ROYSTON, HERTS SG8 5BY

Client

ALAN AND GAIL BARLOW

Drawing

PROPOSED PLAN

Scale 1:50 & 1:100 @ A1 Drawn C.R.

Checked Date Dec 24

Drawing No.

BAR/24/02A

This drawing and design is copyright and must not be reproduced in part or in whole without prior written consent. Contractors must verify all dimensions on site before commencing work