



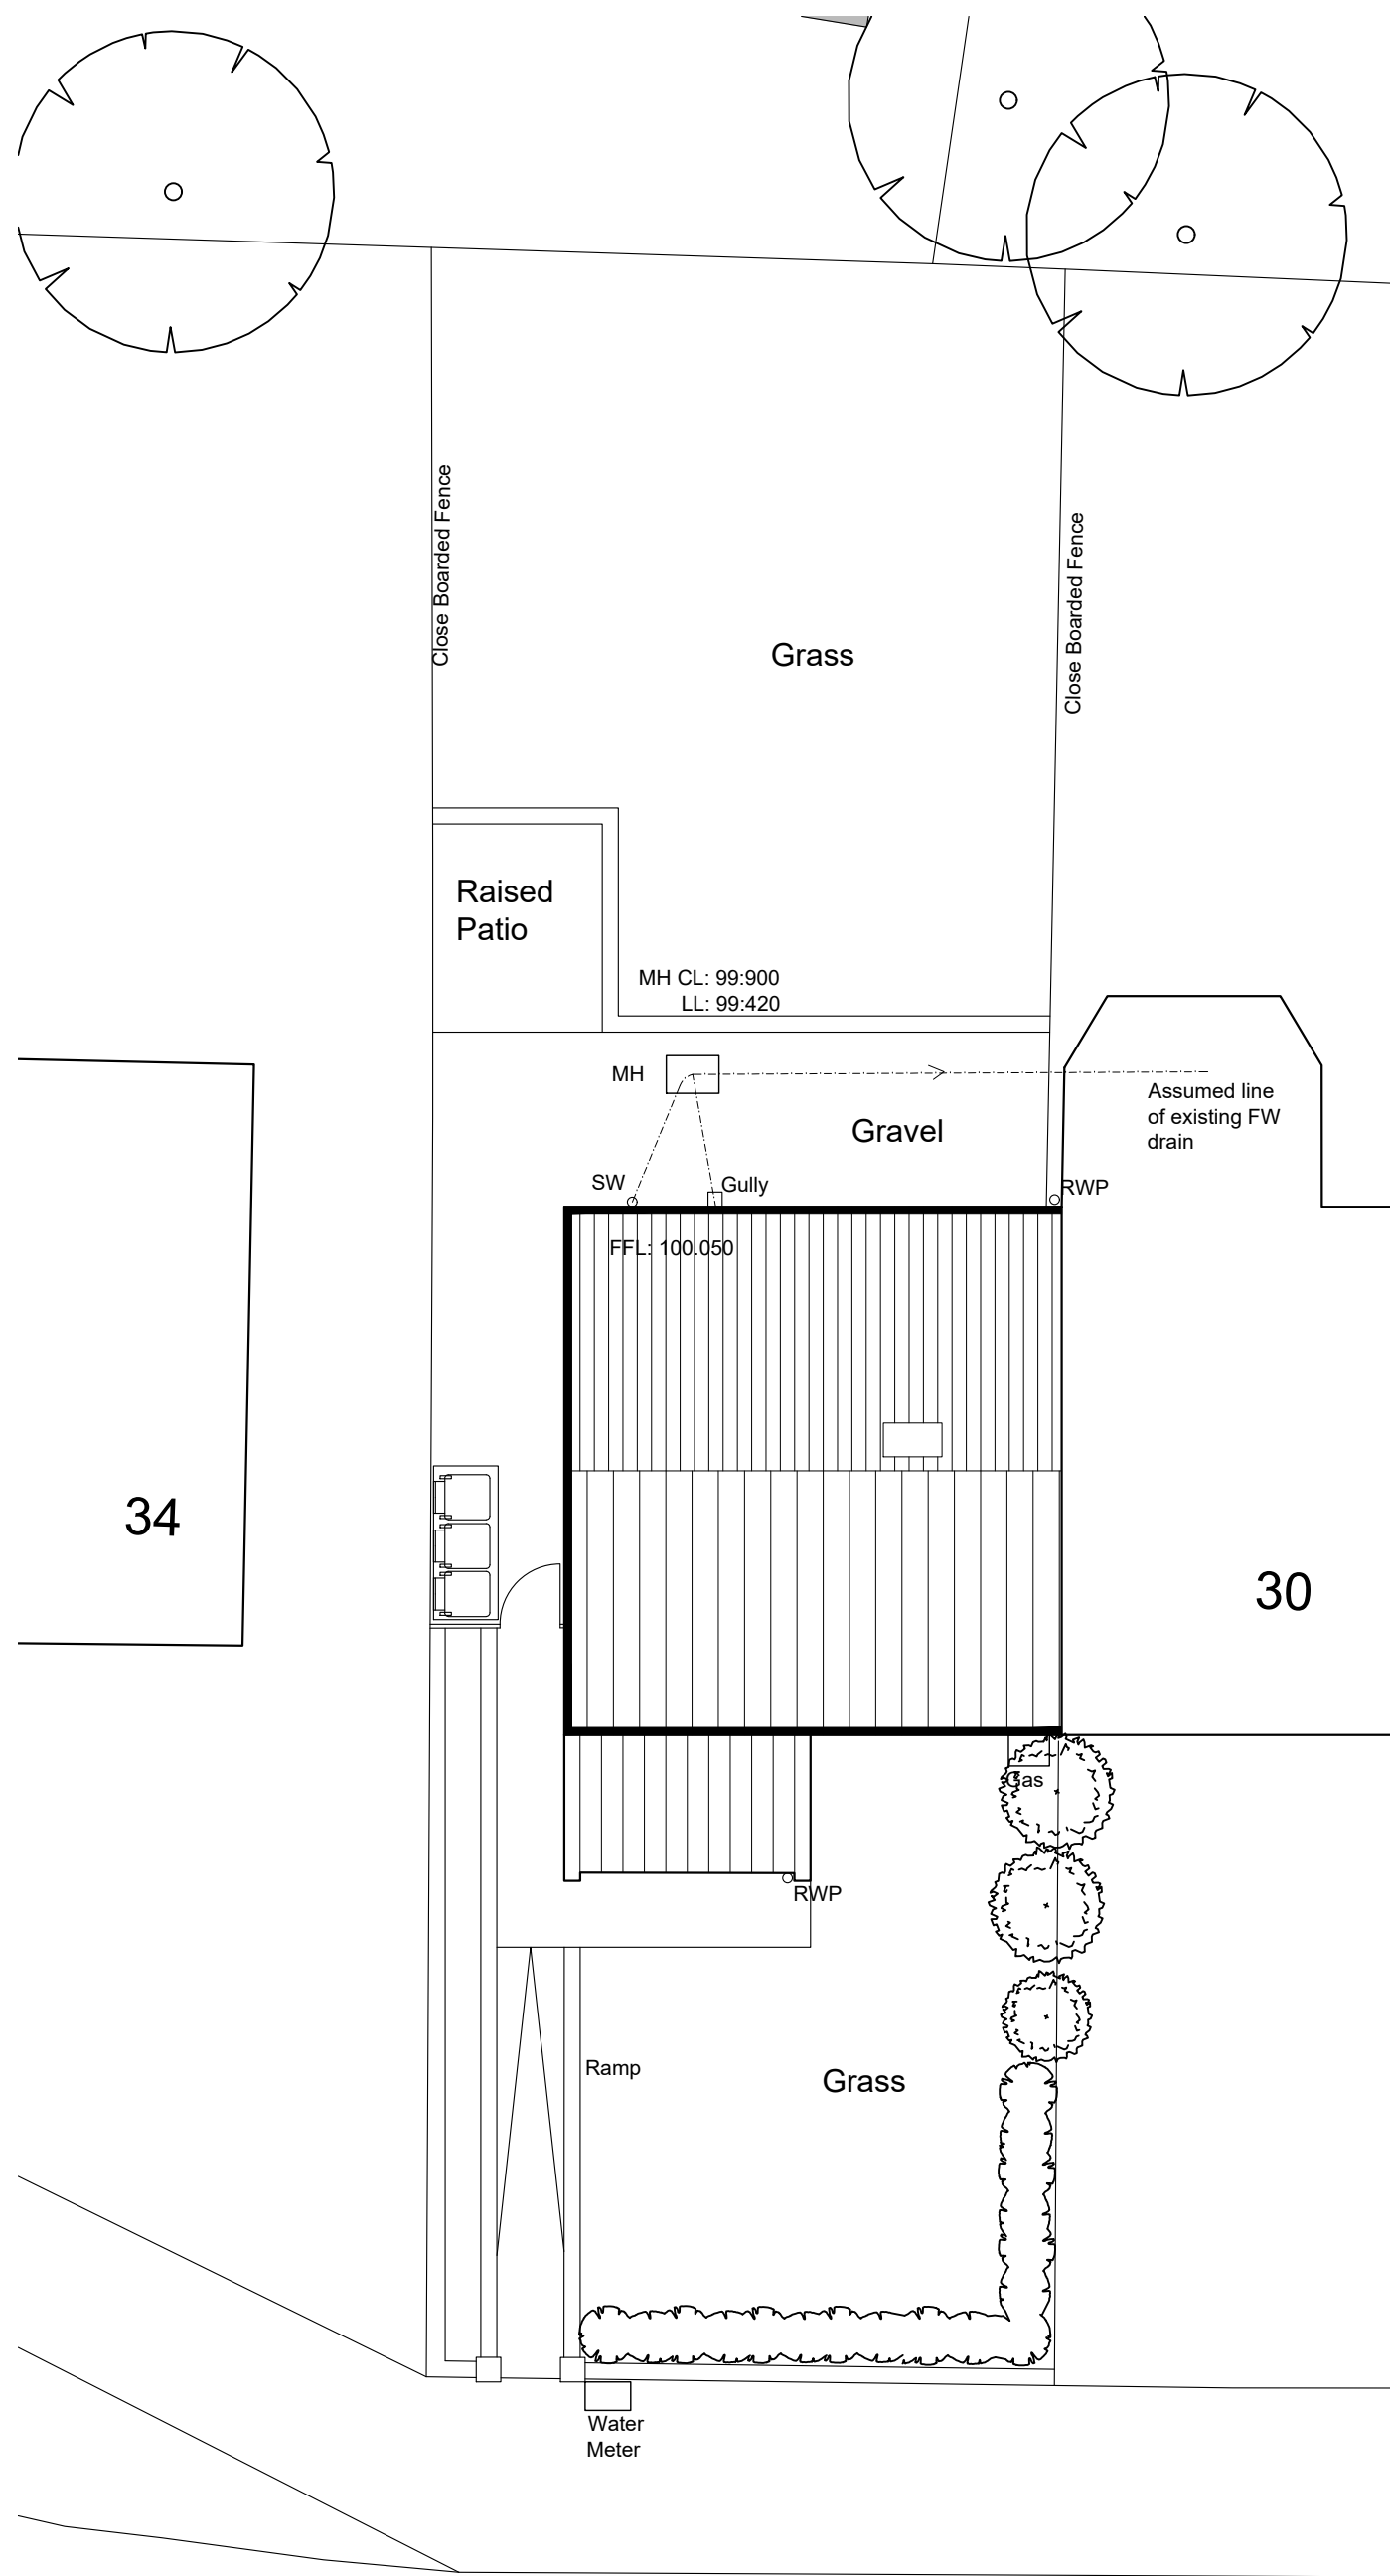

Orchard Close

SITE PLAN AS EXISTING
1:100 scale

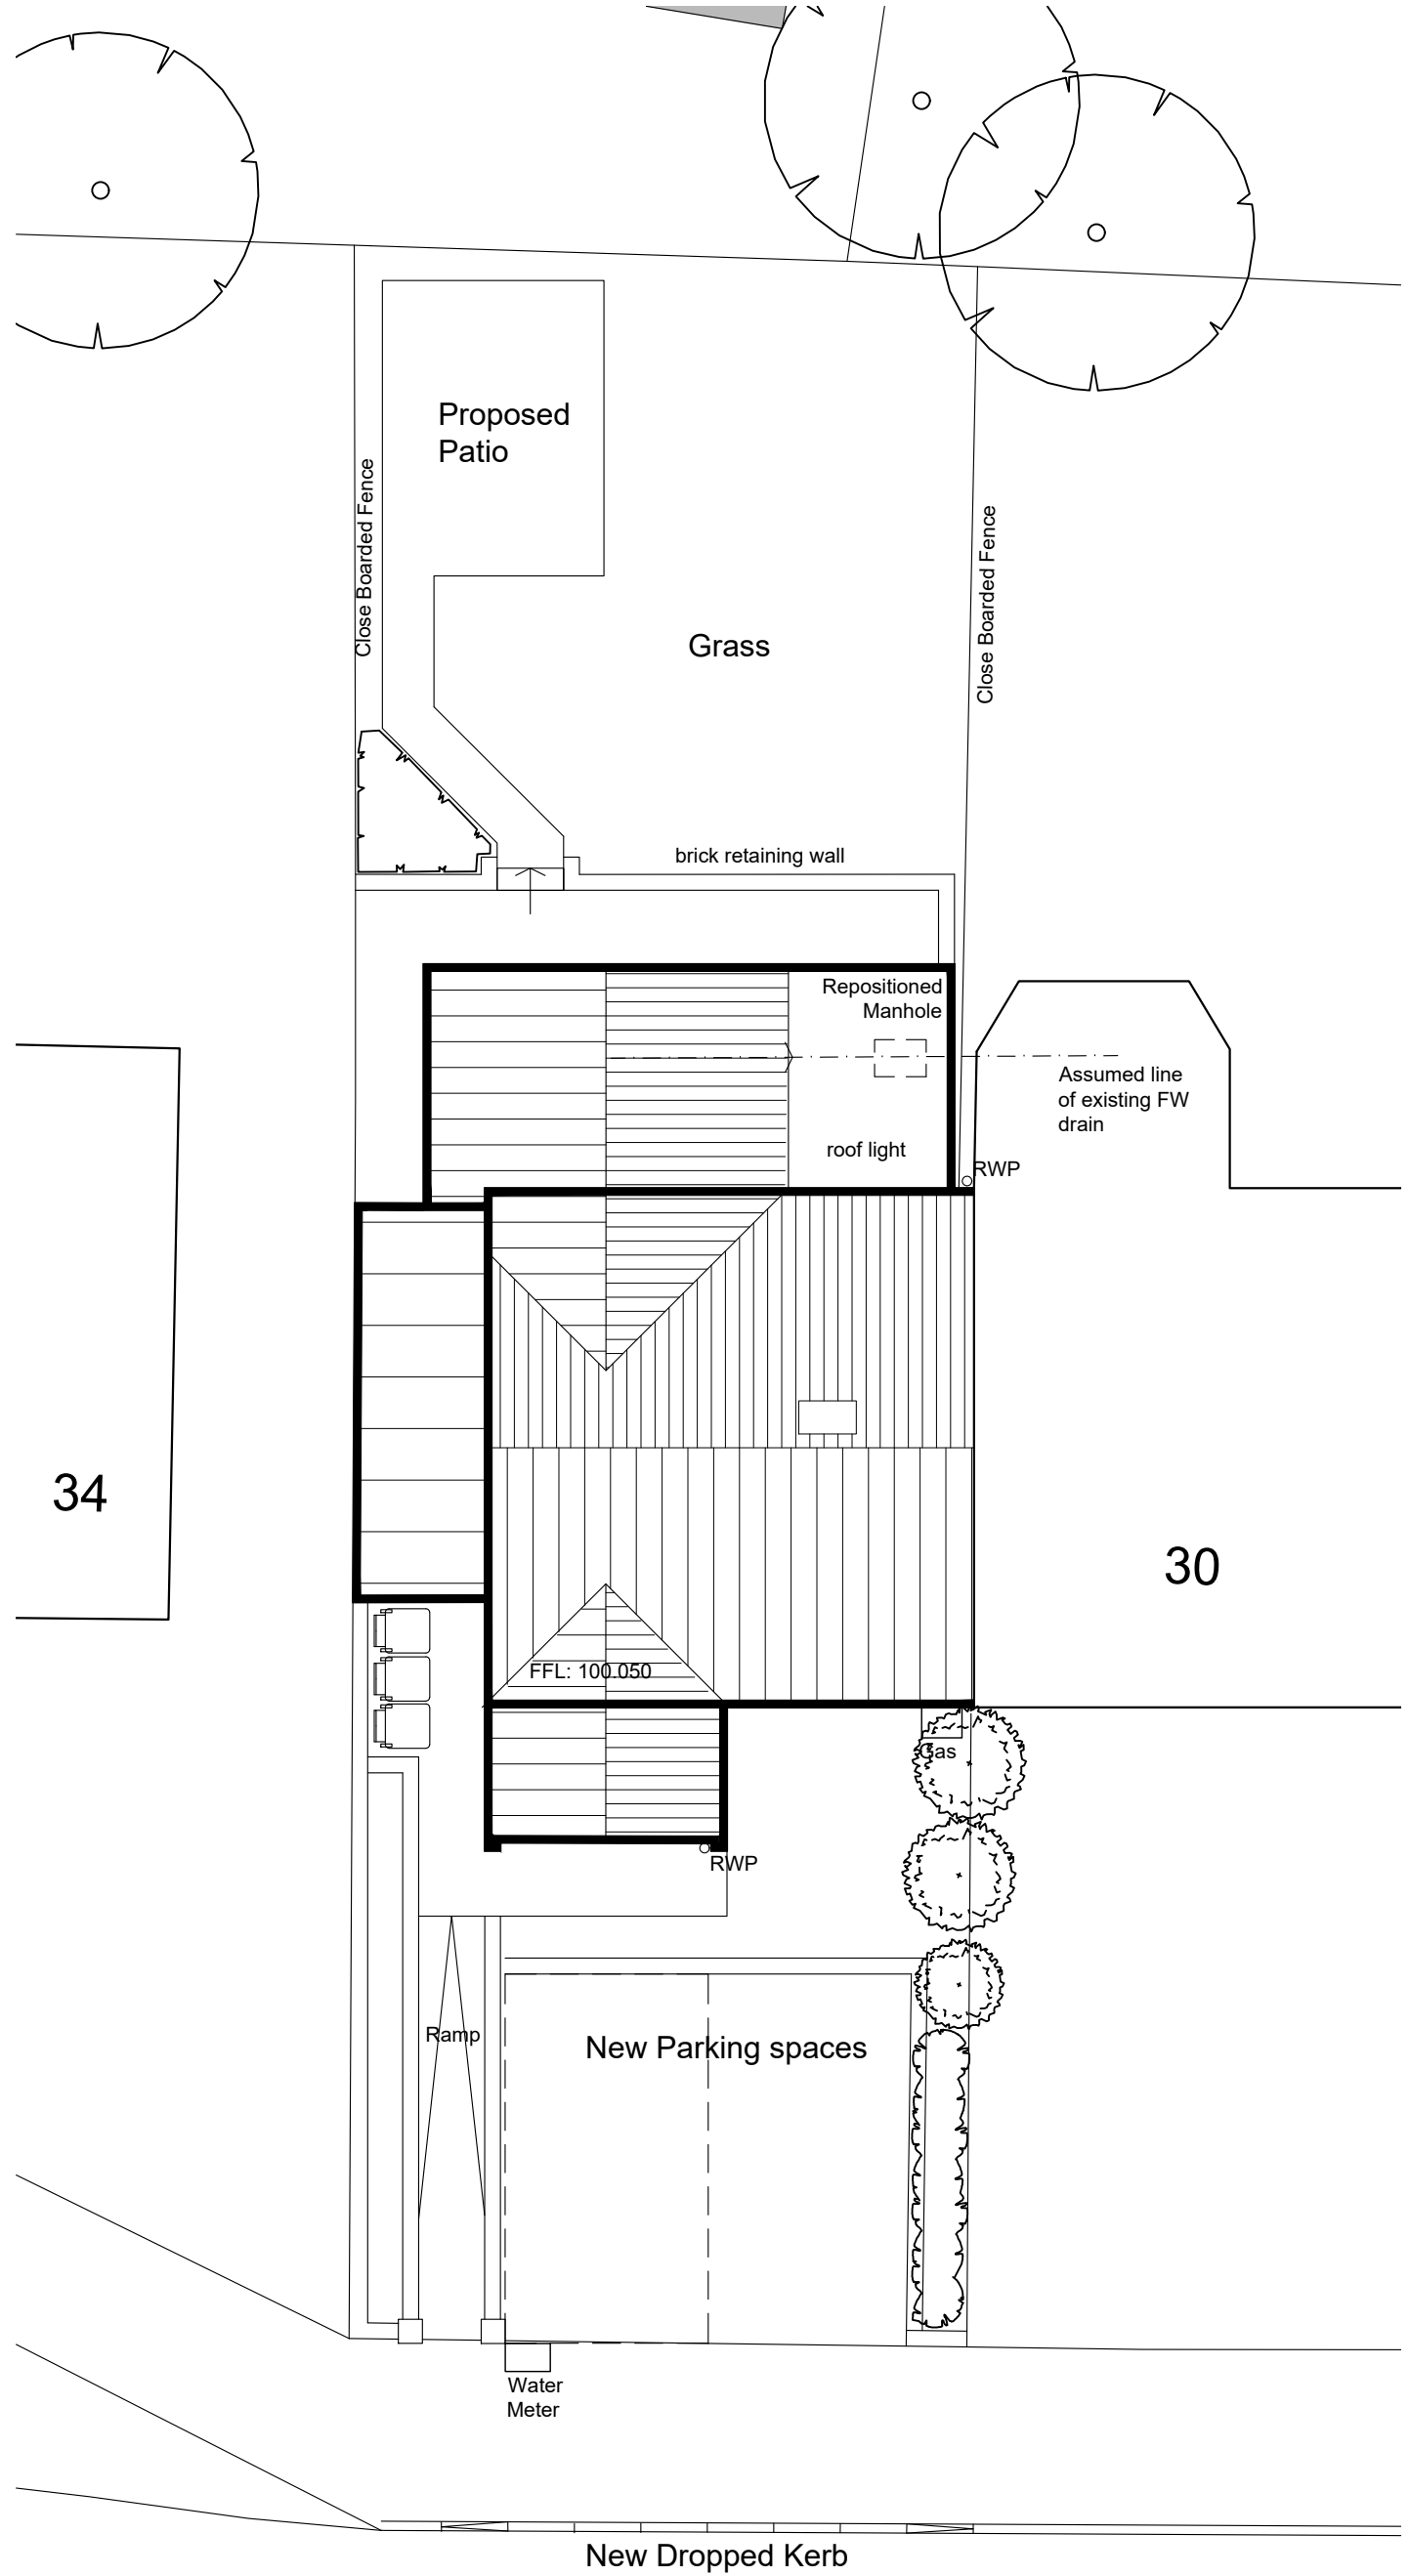


Orchard Close

SITE PLAN AS PROPOSED
1:100 scale

ANY QUERIES REGARDING DIMENSIONS TO BE TAKEN UP WITH
PENTANGLE DESIGN GROUP.
ALL DIMENSIONS OF EXISTING BUILDINGS TO BE VERIFIED ON SITE.
THIS DRAWING IS THE COPYRIGHT OF PENTANGLE DESIGN GROUP
AND SHALL NOT BE IN ANY WAY USED OR REPRODUCED WITHOUT
THEIR PRIOR WRITTEN CONSENT.

NOTES

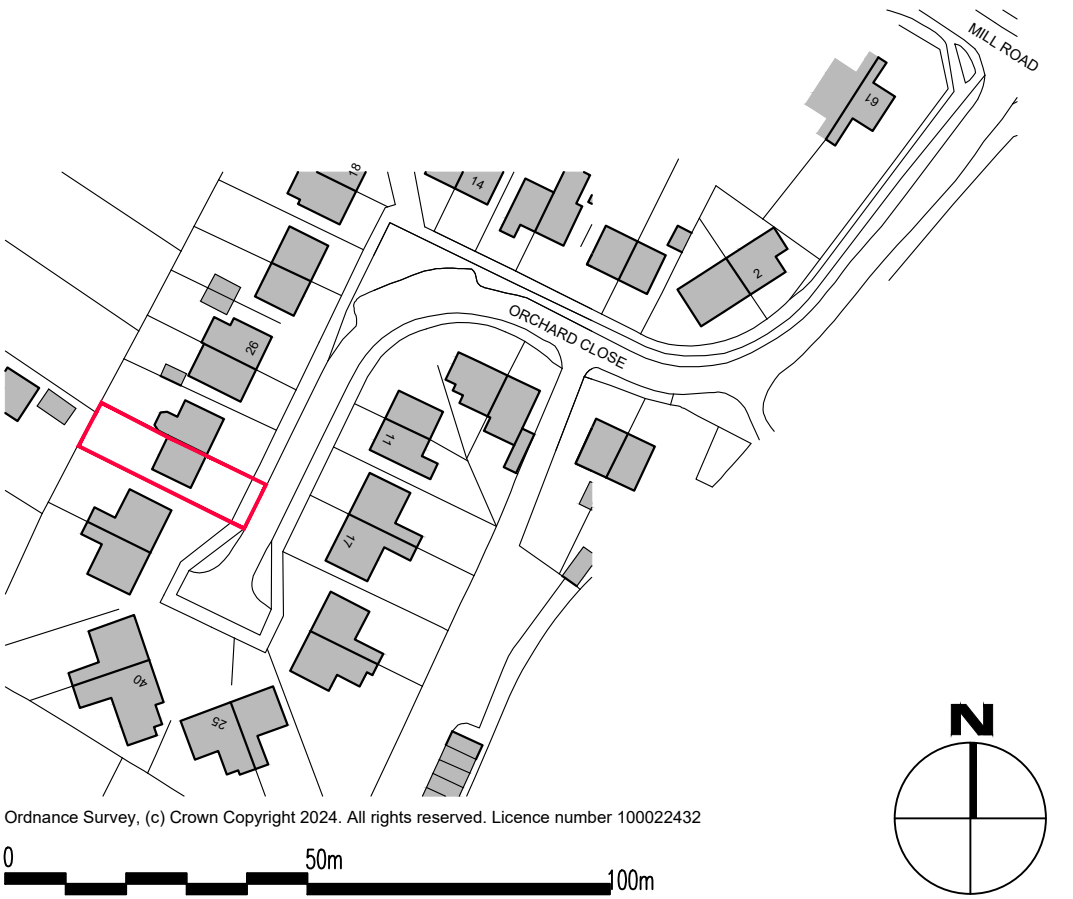

Ordnance Survey, (c) Crown Copyright 2024. All rights reserved. Licence number 100022432

0 50m 100m

Scale 1:1250

LOCATION PLAN

PLANNING

PENTANGLE

DESIGN GROUP

SUITE 1, 21 BANCROFT HITCHIN HERTS SG5 1JW
TEL(01462) 431133 E:PDG@PENTANGLEDESIGN.CO.UK

JOB TITLE

Proposed extensions and alterations to
32 Orchard Close, St Ippolyts, Hitchin

DRAWING TITLE

Location Plan and Site Plans

SCALE
1:1250 / 1:100
DATE
Oct '24
Sheet
A2
JOB NUMBER
3897

DRAWING NUMBER

06

REVISION

D

ARCHITECTS & INTERIOR DESIGNERS