



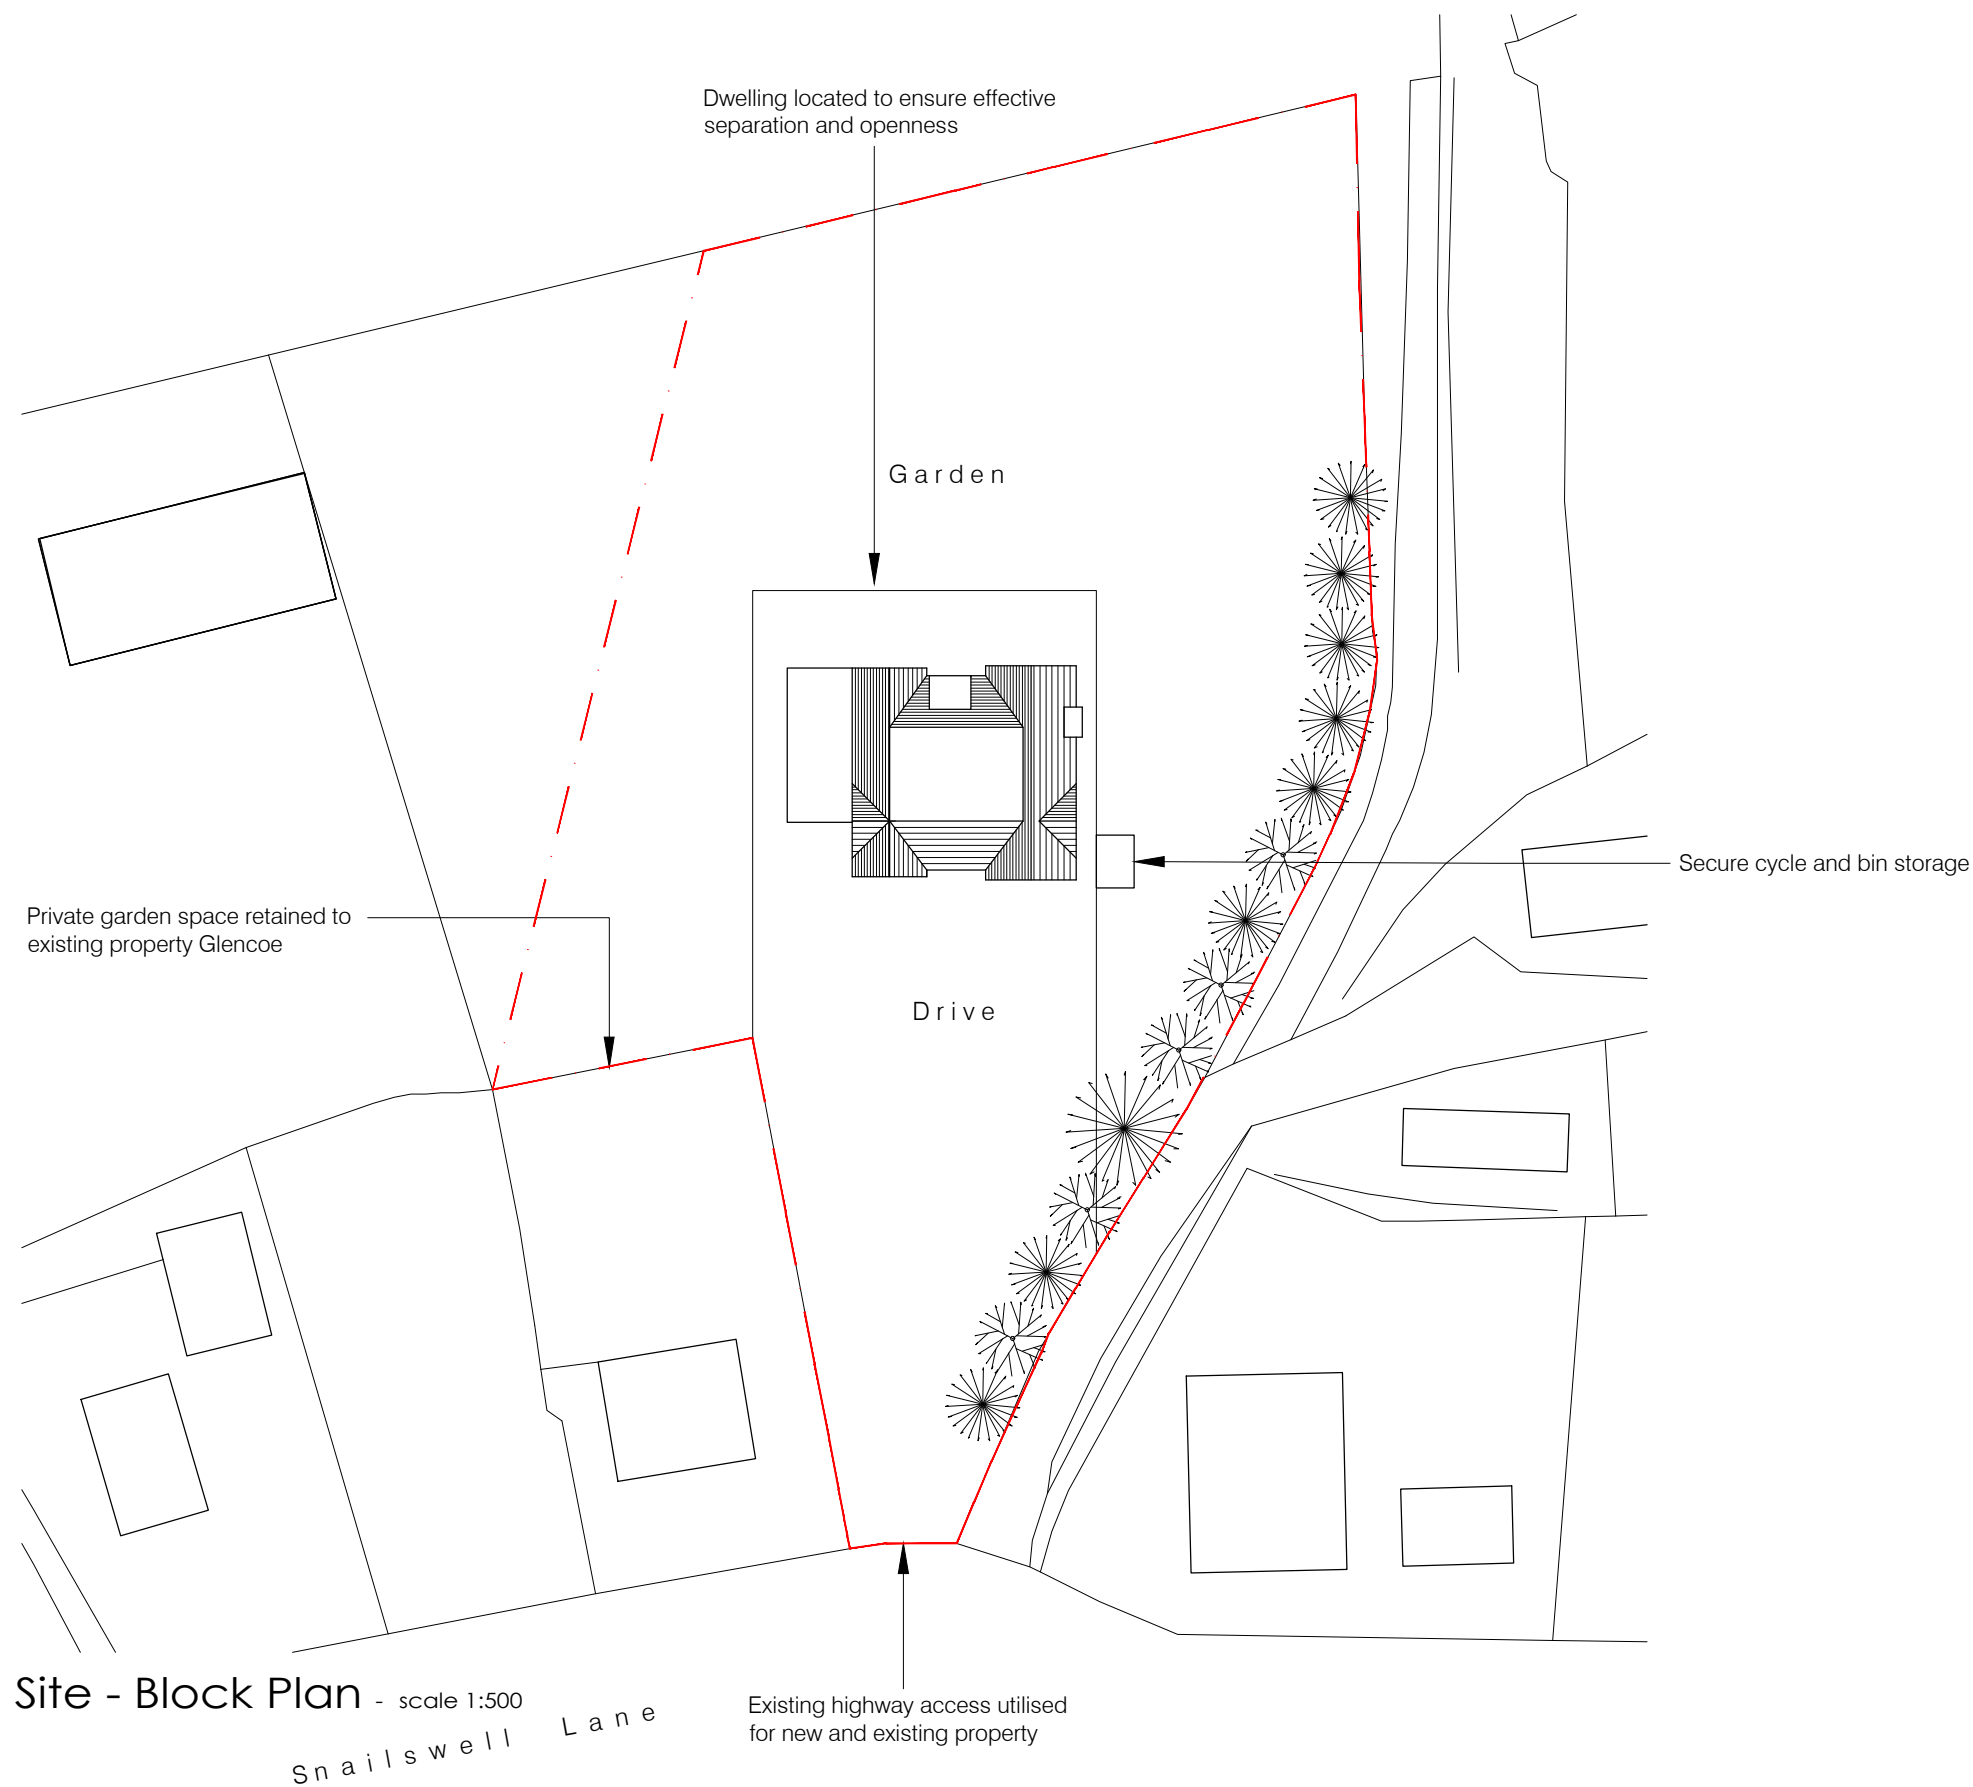

Notes

This drawing is PRELIMINARY only & Subject to detailed design & all relevant Statutory Approvals

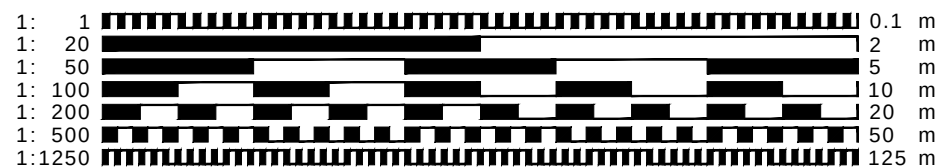

Schedule of Areas

Site Area Approx 3520sqm



Site Location Plan - scale 1:2500



for approval

This drawing is protected under © copy right



CONTRACT			
Proposed dwelling Glencoe, Snailswell Lane, Ickleford Hertfordshire			
DRAWING TITLE			
Location Plan and Proposed Site Plan			
SCALE	varies@A3	DRAWING NUMBER	REVISION
DATE	May 2025	P01	E
DRAWN	JEI	CHECKED BY	
JOB NUMBER	AD-02		
redshed design 45 Hoo Road Meppershall Bedfordshire sg17 5lp		telephone: 01462 817075, 07884008970 fax: 01462 807175 e-mail: james/karen@redsheddesign.co.uk www.redsheddesign.co.uk	