




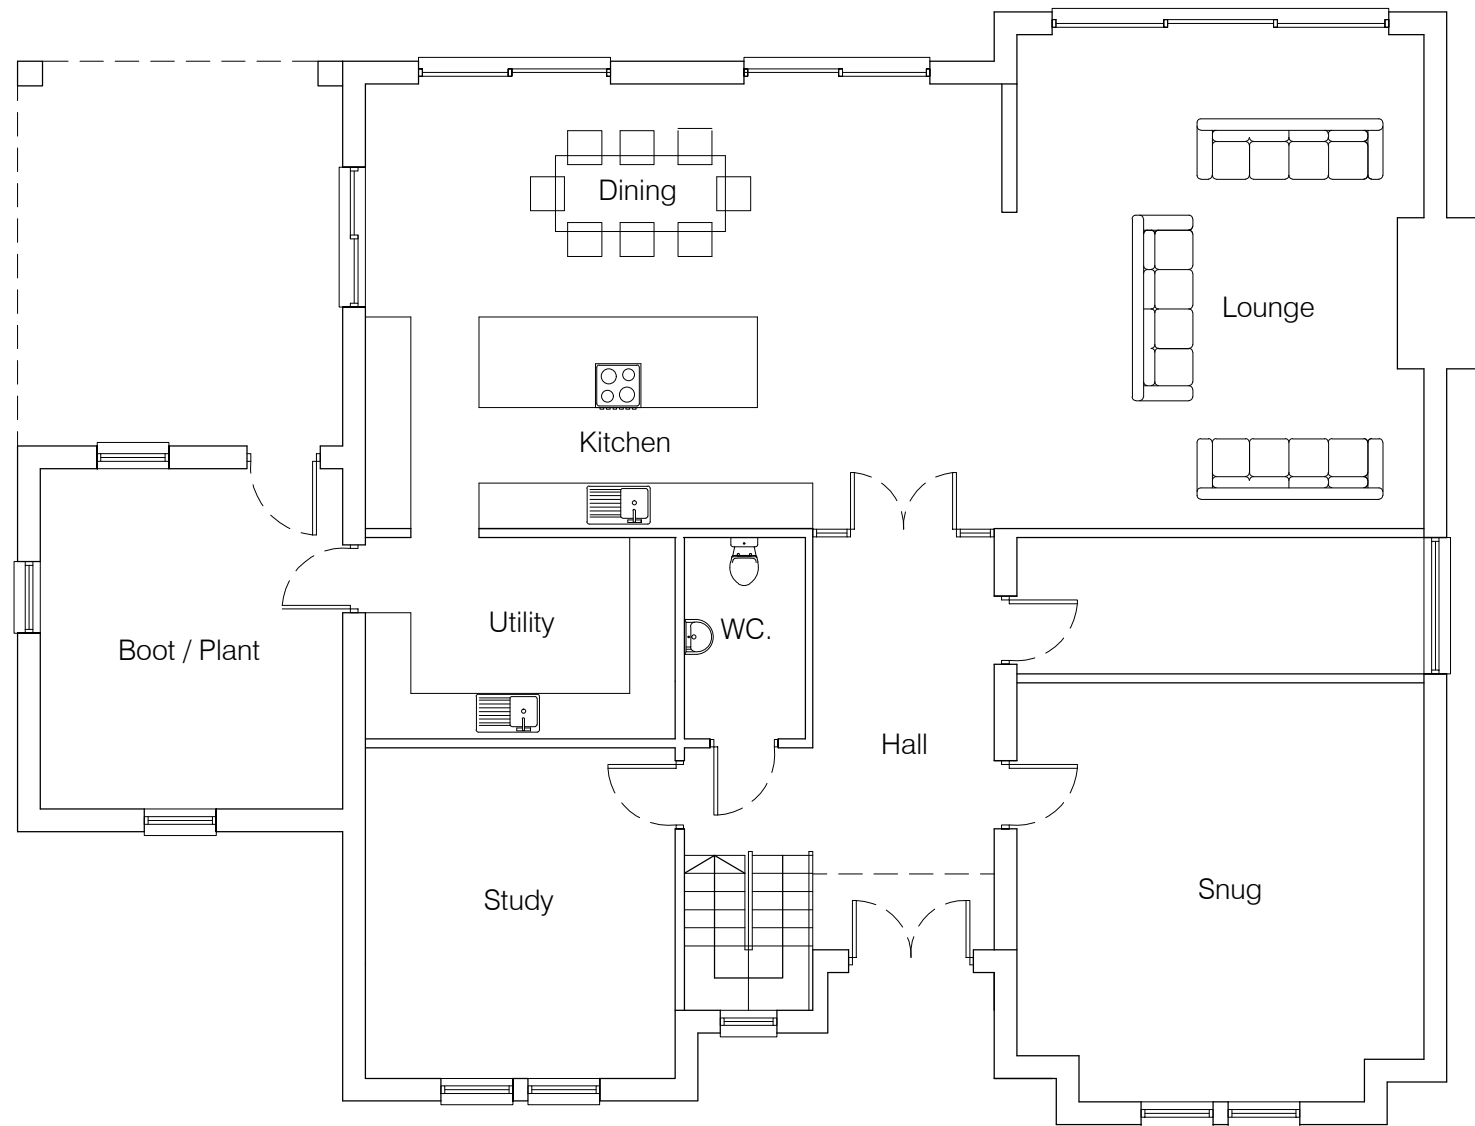

Ground Floor - scale 1:100

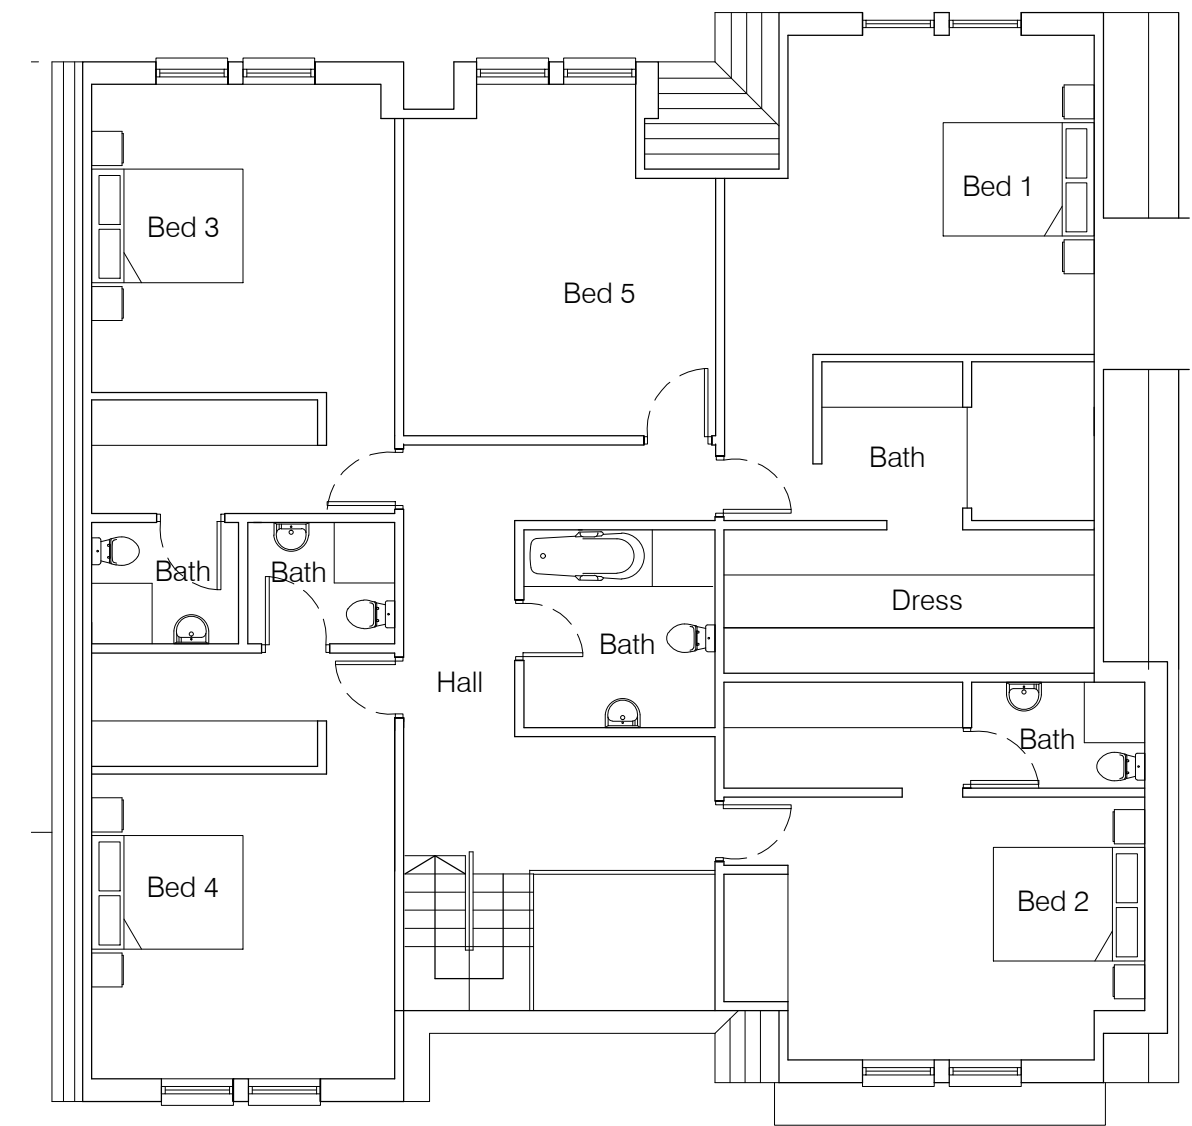

1st Floor Plan - scale 1:100

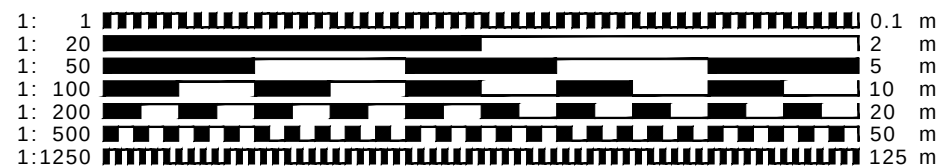

- CLIENT MUST SEEK SEPARATE SPECIALIST ADVICE ON PARTY WALL MATTERS IN SUFFICIENT TIME TO SERVE ALL NOTICES IF REQUIRED
- ALL STRUCTURAL ELEMENTS ARE INDICATIVE ONLY AND SUBJECT TO FULL STRUCTURAL DESIGN BY STRUCTURAL ENGINEER - ALL DESIGN IS SUBJECT TO STRUCTURAL DESIGN TO BE PROVIDED BY OTHERS
- THIS DRAWING IS FOR PLANNING APPROVAL ONLY AND SUBJECT TO ALL OTHER RELEVANT STATUTORY APPROVALS



for approval

This drawing is protected under © copy right



CONTRACT		
Proposed dwelling		
Glencoe, Snailswell Lane, Ickleford		
Hertfordshire		
DRAWING TITLE		
Proposed Floor Plans		
SCALE	1:100@A3	DRAWING NUMBER
DATE	May 2025	PO2
DRAWN	JEI	F
JOB NUMBER	AD-02	CHECKED BY
redshed design 45 Hoo Road Meppershall Bedfordshire sq17 5lp telephone: 01462 817075,07884008970 fax: 01462 807175 e-mail: james/karen@redsheddesign.co.uk www.redsheddesign.co.uk		