





Front Elevation scale 1:100

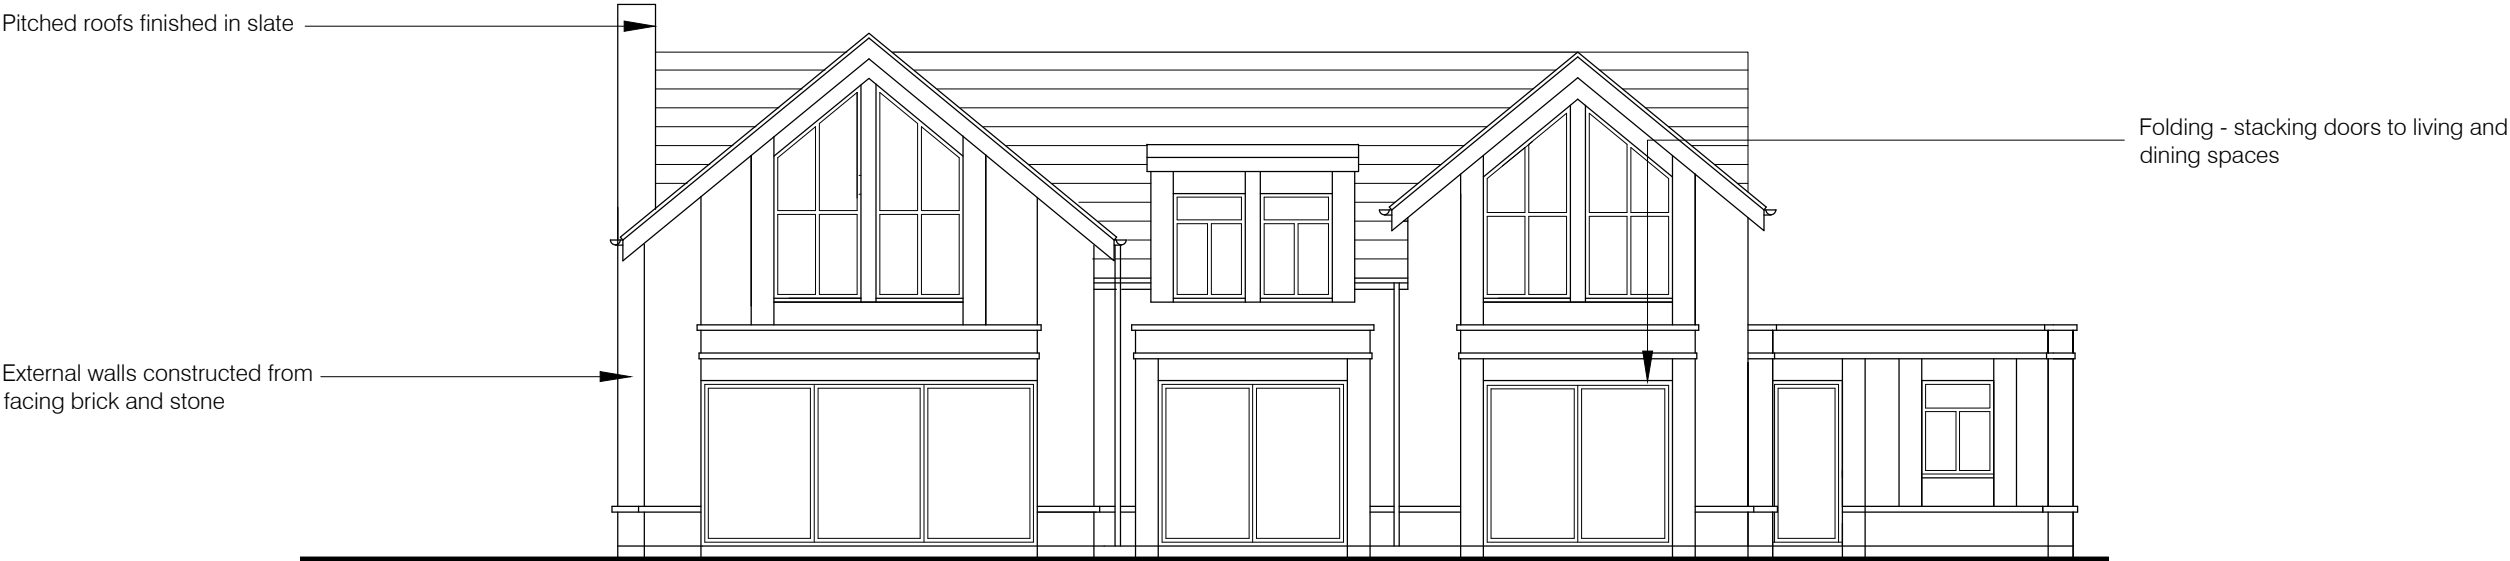

Rear Elevation scale 1:100

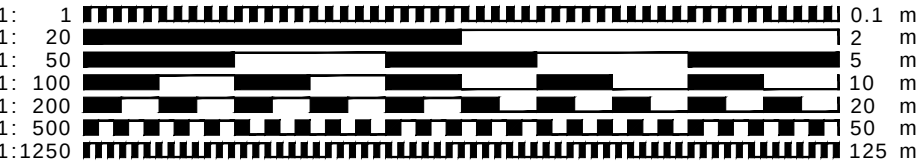

- CLIENT MUST SEEK SEPARATE SPECIALIST ADVICE ON PARTY WALL MATTERS IN SUFFICIENT TIME TO SERVE ALL NOTICES IF REQUIRED
- ALL STRUCTURAL ELEMENTS ARE INDICATIVE ONLY AND SUBJECT TO FULL STRUCTURAL DESIGN BY STRUCTURAL ENGINEER - ALL DESIGN IS SUBJECT TO STRUCTURAL DESIGN TO BE PROVIDED BY OTHERS
- THIS DRAWING IS FOR PLANNING APPROVAL ONLY AND SUBJECT TO ALL OTHER RELEVANT STATUTORY APPROVALS

This drawing is protected under © copy right



for approval

|                                         |          |                |
|-----------------------------------------|----------|----------------|
| CONTRACT                                |          |                |
| Proposed dwelling                       |          |                |
| Glencoe, Snailswell Lane, Ickleford     |          |                |
| Hertfordshire                           |          |                |
| DRAWING TITLE                           |          |                |
| Proposed Front and Rear Elevations      |          |                |
| SCALE                                   | 1:100@A3 | DRAWING NUMBER |
| DATE                                    | May 2025 | PO3            |
| DRAWN                                   | JEI      | F              |
| JOB NUMBER                              | AD-02    | CHECKED BY     |
| redshed design                          |          |                |
| 45 Hoo Road                             |          |                |
| Meppershall                             |          |                |
| Bedfordshire                            |          |                |
| sg17 5lp                                |          |                |
| telephone: 01462 817075, 07884008970    |          |                |
| fax: 01462 807175                       |          |                |
| e-mail: james/karen@redsheddesign.co.uk |          |                |
| www.redsheddesign.co.uk                 |          |                |