


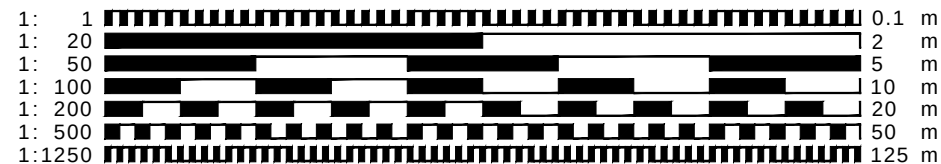

Existing Site Plan - scale 1:500

Notes

This drawing is PRELIMINARY only &
Subject to detailed design & all
relevant Statutory Approvals



Site Location Plan - scale 1:2500



for approval

This drawing is protected under © copy right



CONTRACT		
Proposed dwelling		
Glencoe, Snailswell Lane, Ickleford		
Hertfordshire		
DRAWING TITLE		
Existing Site Plans		
SCALE	varies@A3	DRAWING NUMBER
DATE	April 2019	P05
DRAWN	JEI	
JOB NUMBER	AD-02	CHECKED BY
redshed design		
45 Hoo Road		
Meppershall		
Bedfordshire		
sg17 5lp		
telephone: 01462 817075.07884008970		
fax: 01462 807175		
e-mail: james/karen@redsheddesign.co.uk		
www.redsheddesign.co.uk		