




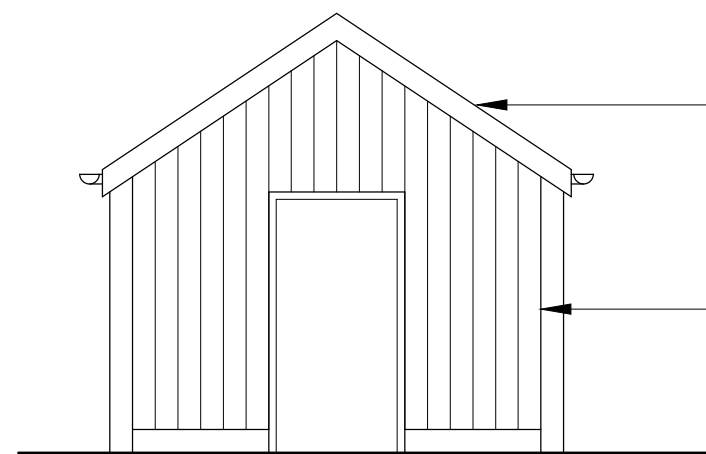


Front Elevation - scale 1:50

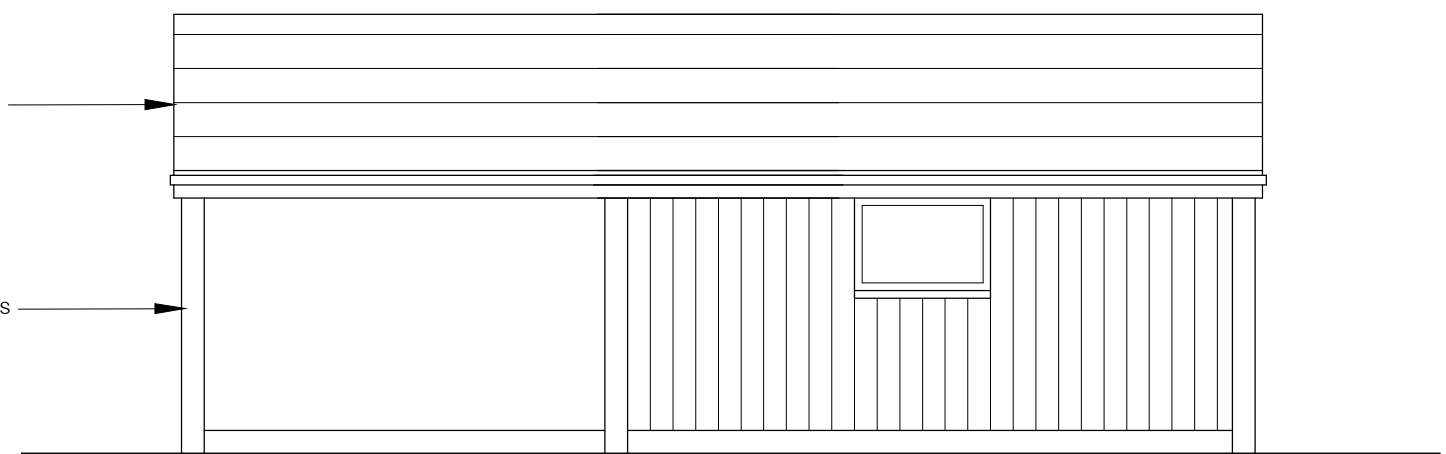


Side Elevation - scale 1:50

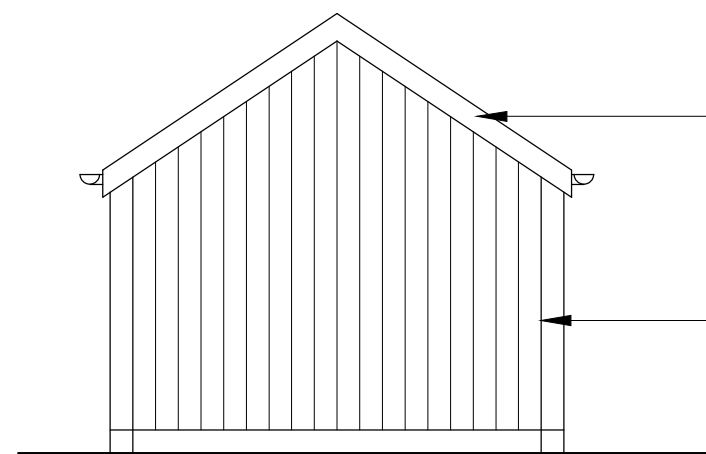


Rear Elevation - scale 1:50

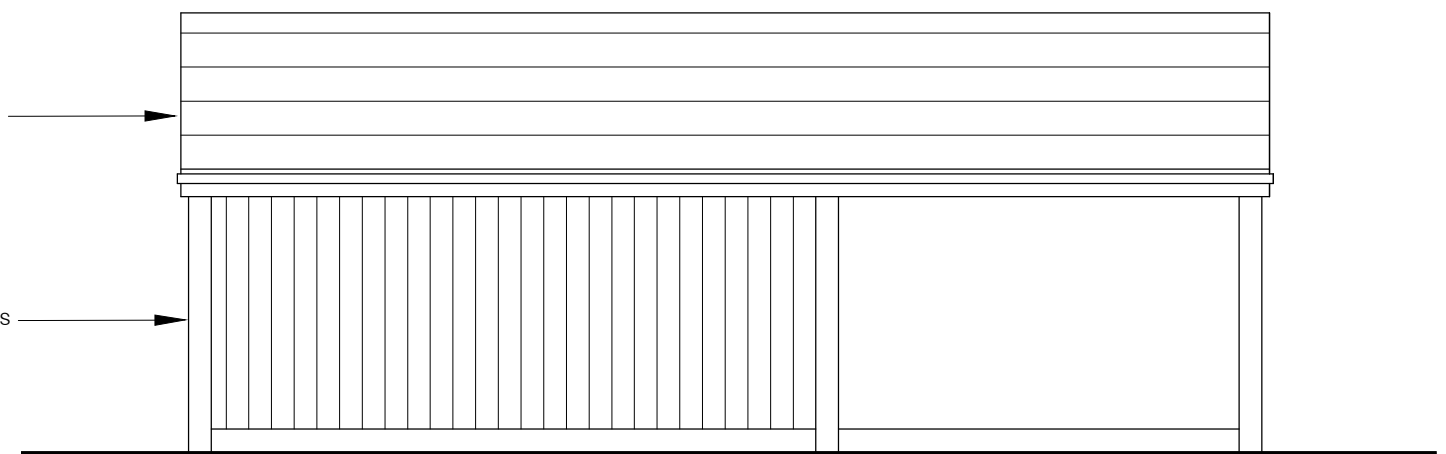

Side Elevation - scale 1:50

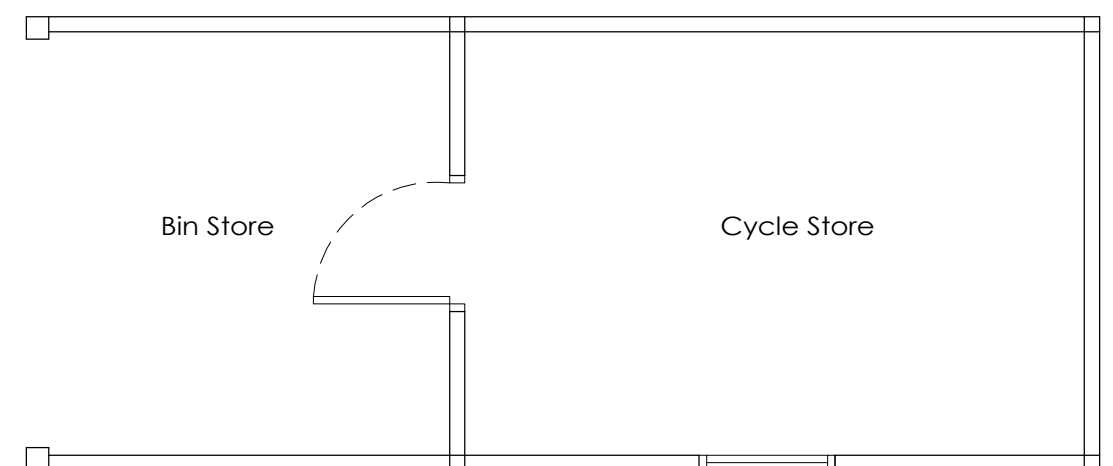

Floor Plan - scale 1:50

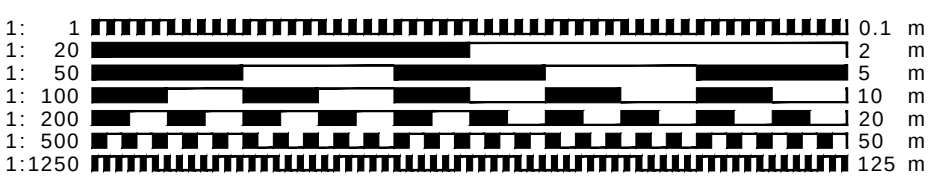

o CLIENT MUST SEEK SEPARATE SPECIALIST ADVICE ON PARTY WALL MATTERS IN SUFFICIENT TIME TO SERVE ALL NOTICES IF REQUIRED

o ALL STRUCTURAL ELEMENTS ARE INDICATIVE ONLY AND SUBJECT TO FULL STRUCTURAL DESIGN BY STRUCTURAL ENGINEER - ALL DESIGN IS SUBJECT TO STRUCTURAL DESIGN TO BE PROVIDED BY OTHERS

o THIS DRAWING IS FOR PLANNING APPROVAL ONLY AND SUBJECT TO ALL OTHER RELEVANT STATUTORY APPROVALS

This drawing is protected under © copy right



for approval

CONTRACT
Proposed dwelling
Glencoe, Snailswell Lane, Ickleford
Hertfordshire

DRAWING TITLE
Cycles & Bin Store Details

SCALE varies@A3 DRAWING NUMBER P07 REVISION

DATE May 2024
DRAWN JEI
JOB NUMBER AD-02 CHECKED BY

redshed design 45 Hoo Road Meppershall Bedfordshire sg17 5lp
telephone: 01462 817075, 07884008970 fax: 01462 807175
e-mail: james/karen@redsheddesign.co.uk www.redsheddesign.co.uk