




THIS DRAWING AND ANY DESIGNS INDICATED THEREON ARE THE
COPYRIGHT OF THE ARCHITECT. ALL RIGHTS ARE RESERVED. NO PART
OF THIS WORK MAY BE REPRODUCED WITHOUT PRIOR PERMISSION IN
WRITING FROM THE ARCHITECT.

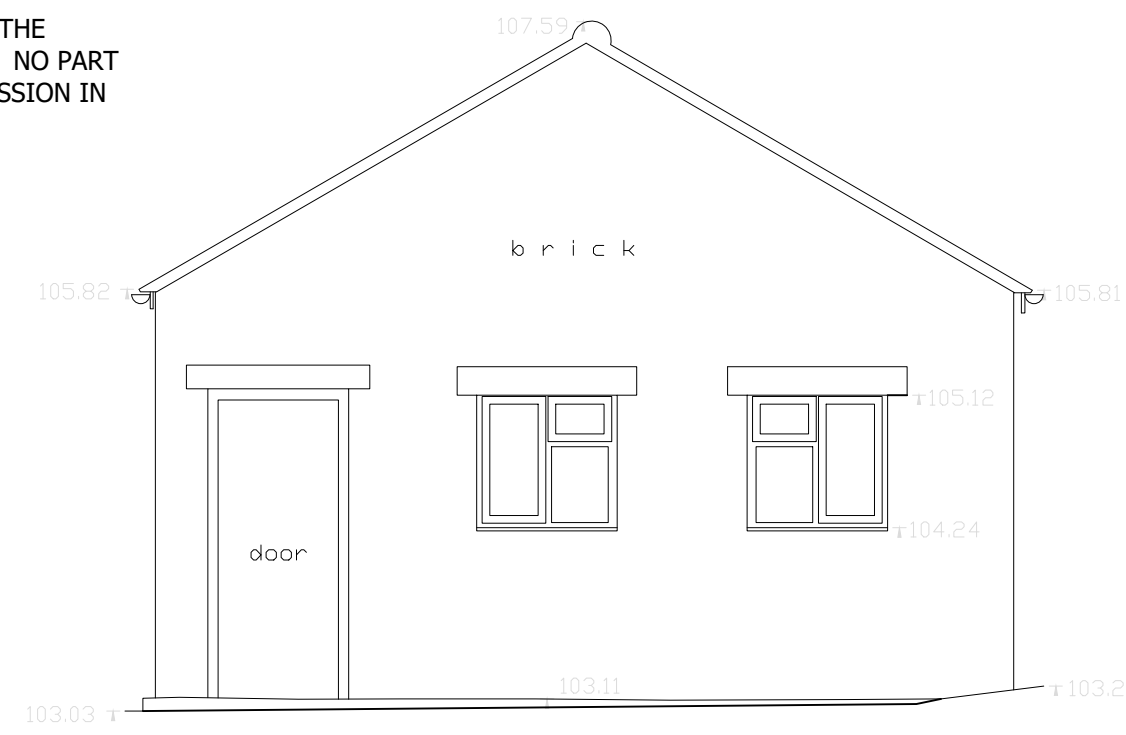


5 EXISTING GARDEN ELEVATION
1 : 50

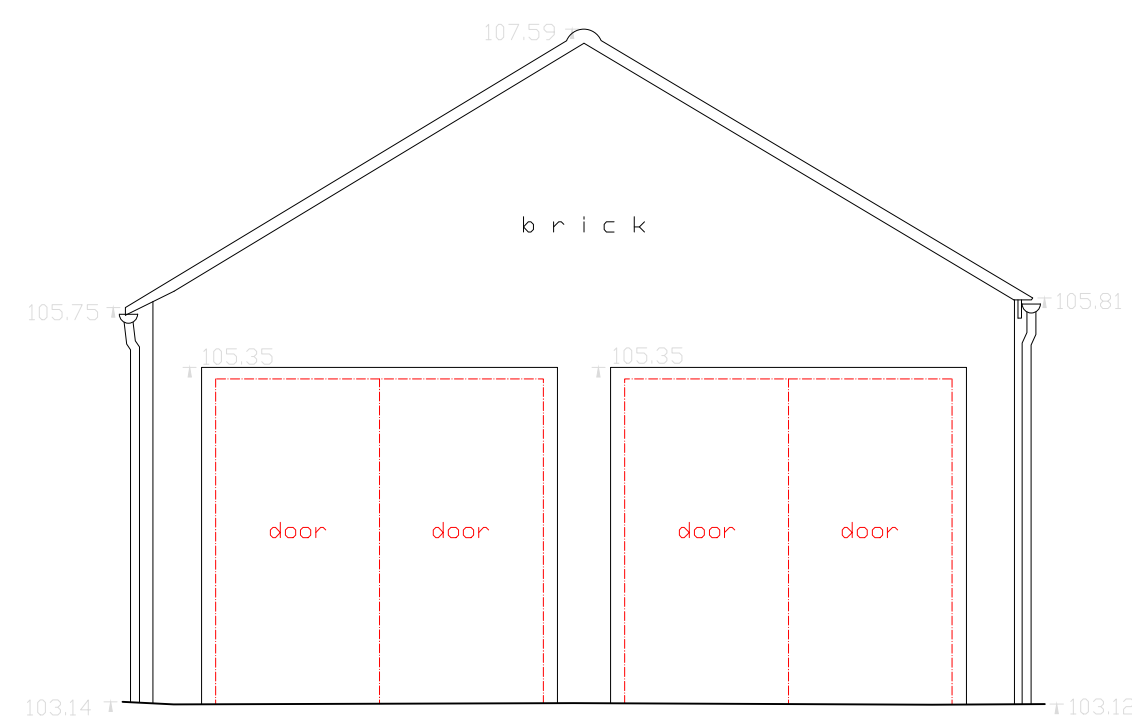

3 EXISTING STREET ELEVATION
1 : 50

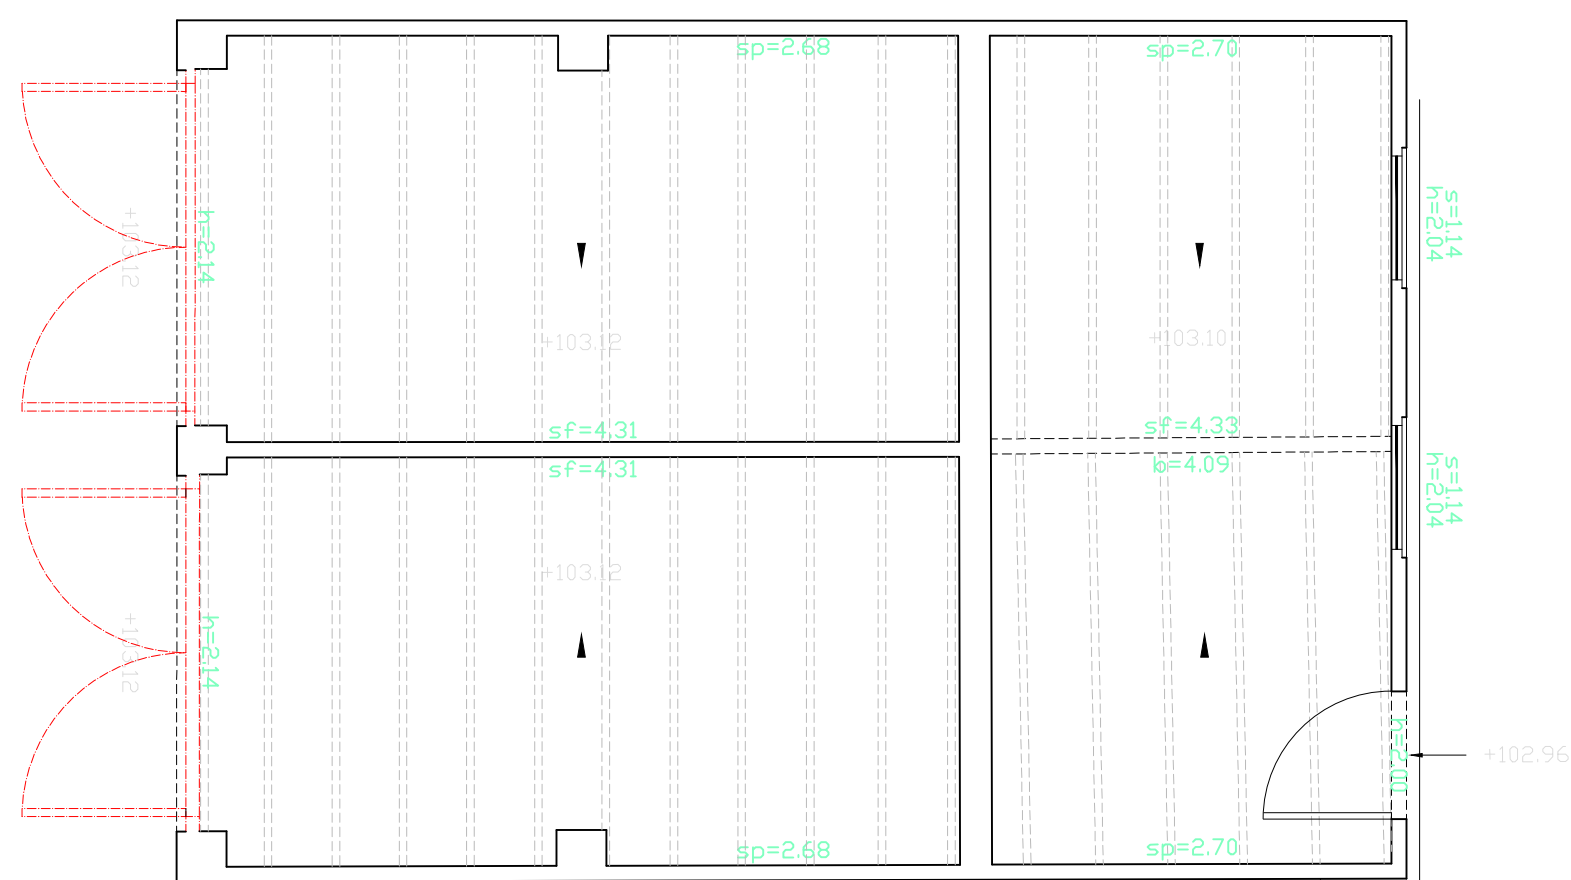

1 EXISTING GROUND FLOOR PLAN
1 : 50


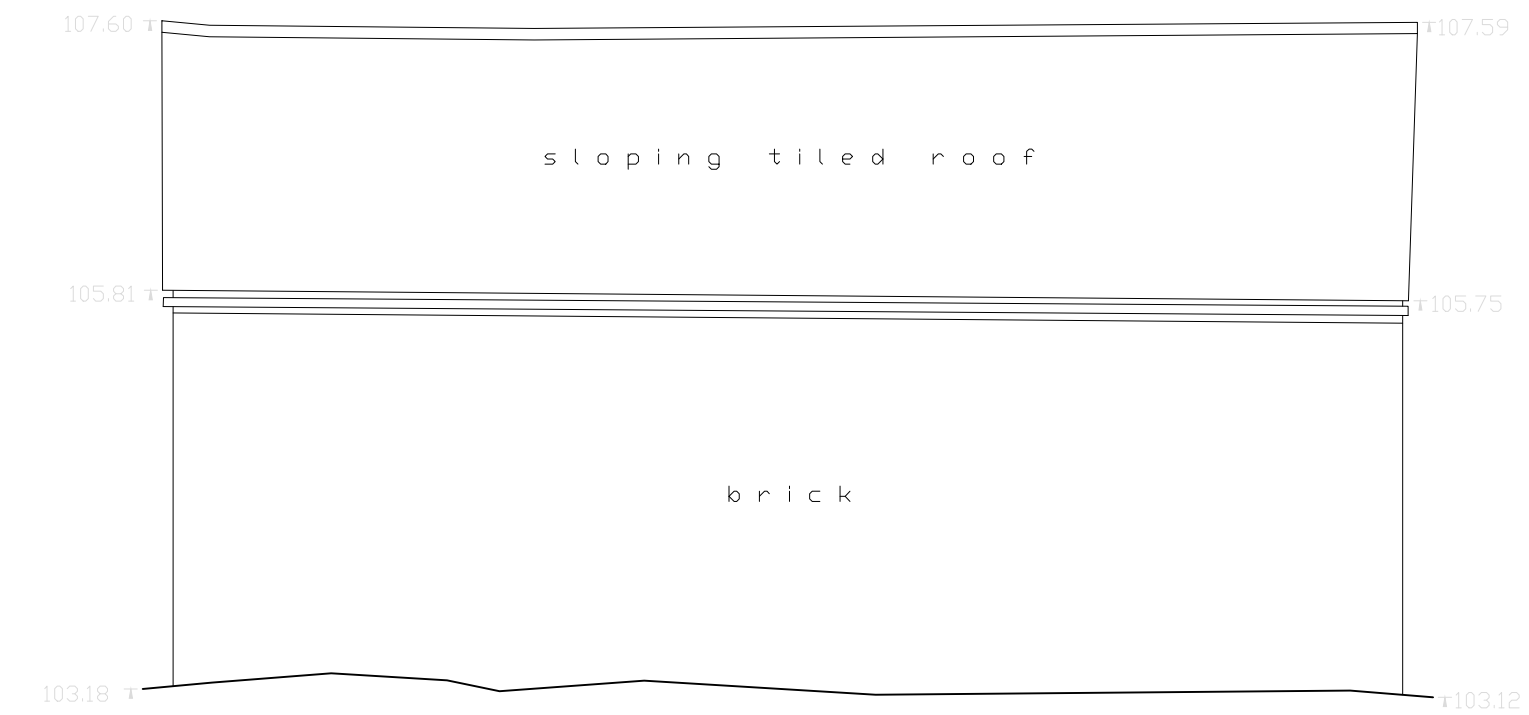


6 EXISTING NORTH SIDE ELEVATION
1 : 50



4 EXISTING SOUTH SIDE ELEVATION
1 : 50

2 EXISTING ROOF PLAN
1 : 50

 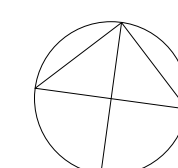

Bchitecture
11A Beresford Road London N2 8AT
t 07932 796 407 e Bchitecture@gmail.com

LOCATION

The Red House, 78 High St
Codicote, Hitchin SG4 8XD

DRAWING TITLE

EXISTING DRAWINGS
GARAGE BLOCK

ATE

Dec 2024

SCALE

SCALE

1:50@A1

1:100@A3

OB NO

2406

WG NO/REV

104/-