


USE FIGURED DIMENSIONS ONLY.
ALL DIMENSIONS MUST BE CHECKED ON SITE & ANY INCONSISTENCIES
MUST BE REPORTED BACK TO THE ARCHITECT.


THIS DRAWING AND ANY DESIGNS INDICATED THEREON ARE THE
COPYRIGHT OF THE ARCHITECT. ALL RIGHTS ARE RESERVED. NO PART
OF THIS WORK MAY BE REPRODUCED WITHOUT PRIOR PERMISSION IN
WRITING FROM THE ARCHITECT.

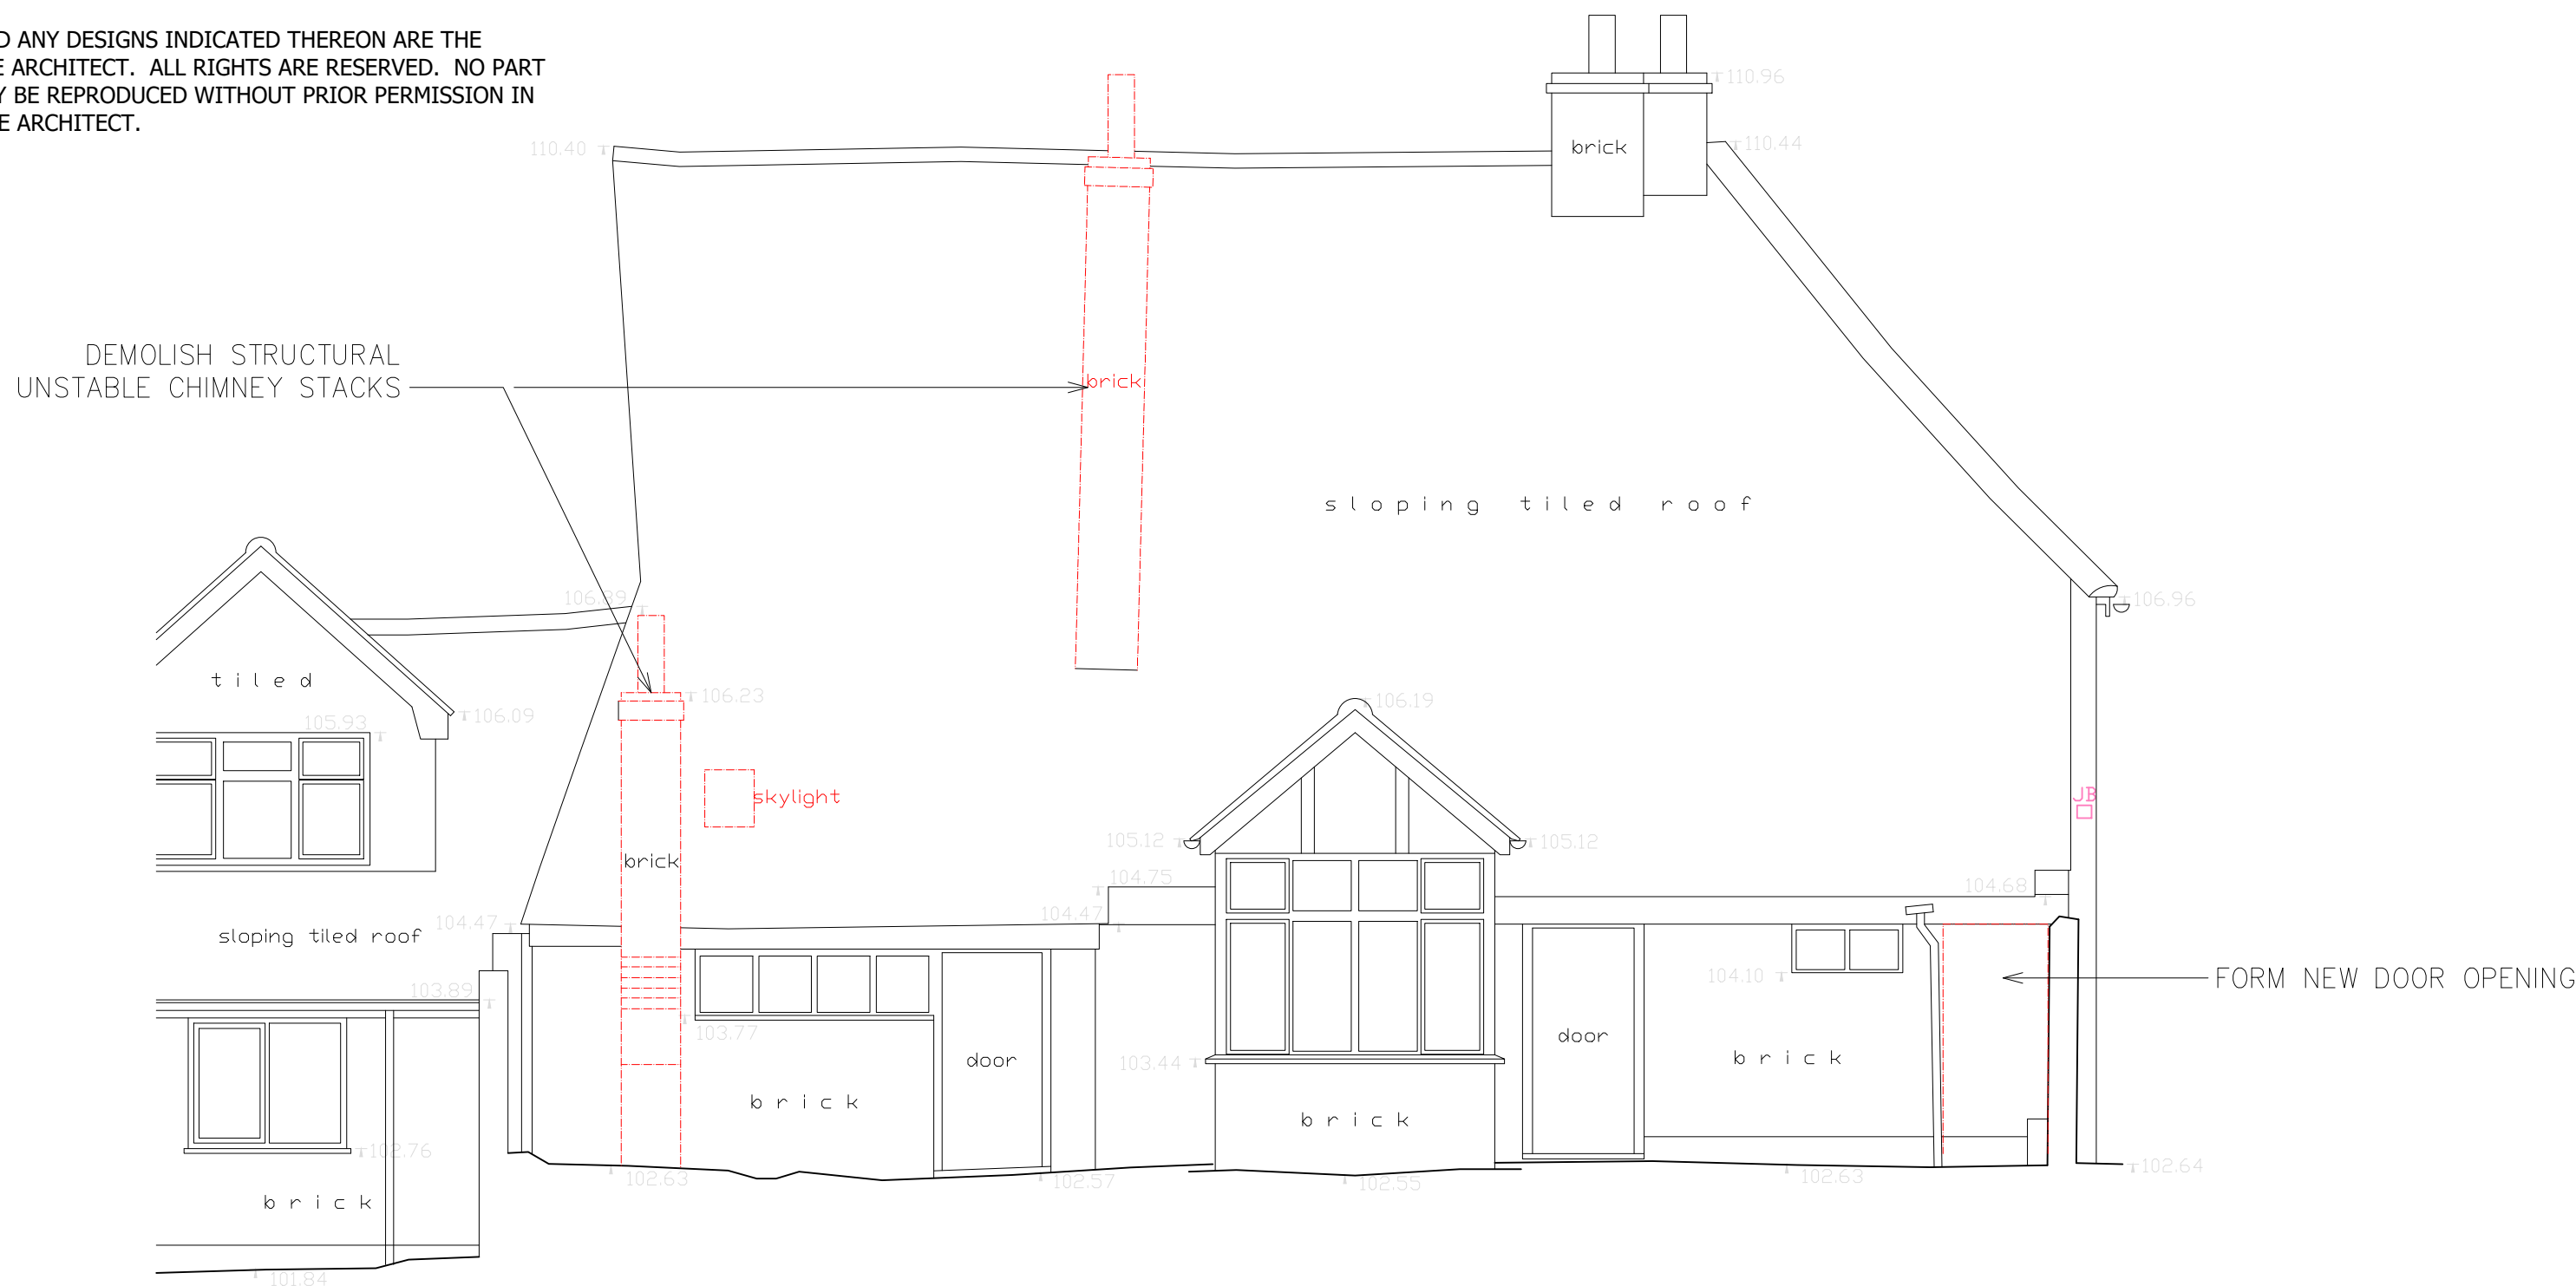

2

EXISTING REAR ELEVATION


1 : 50

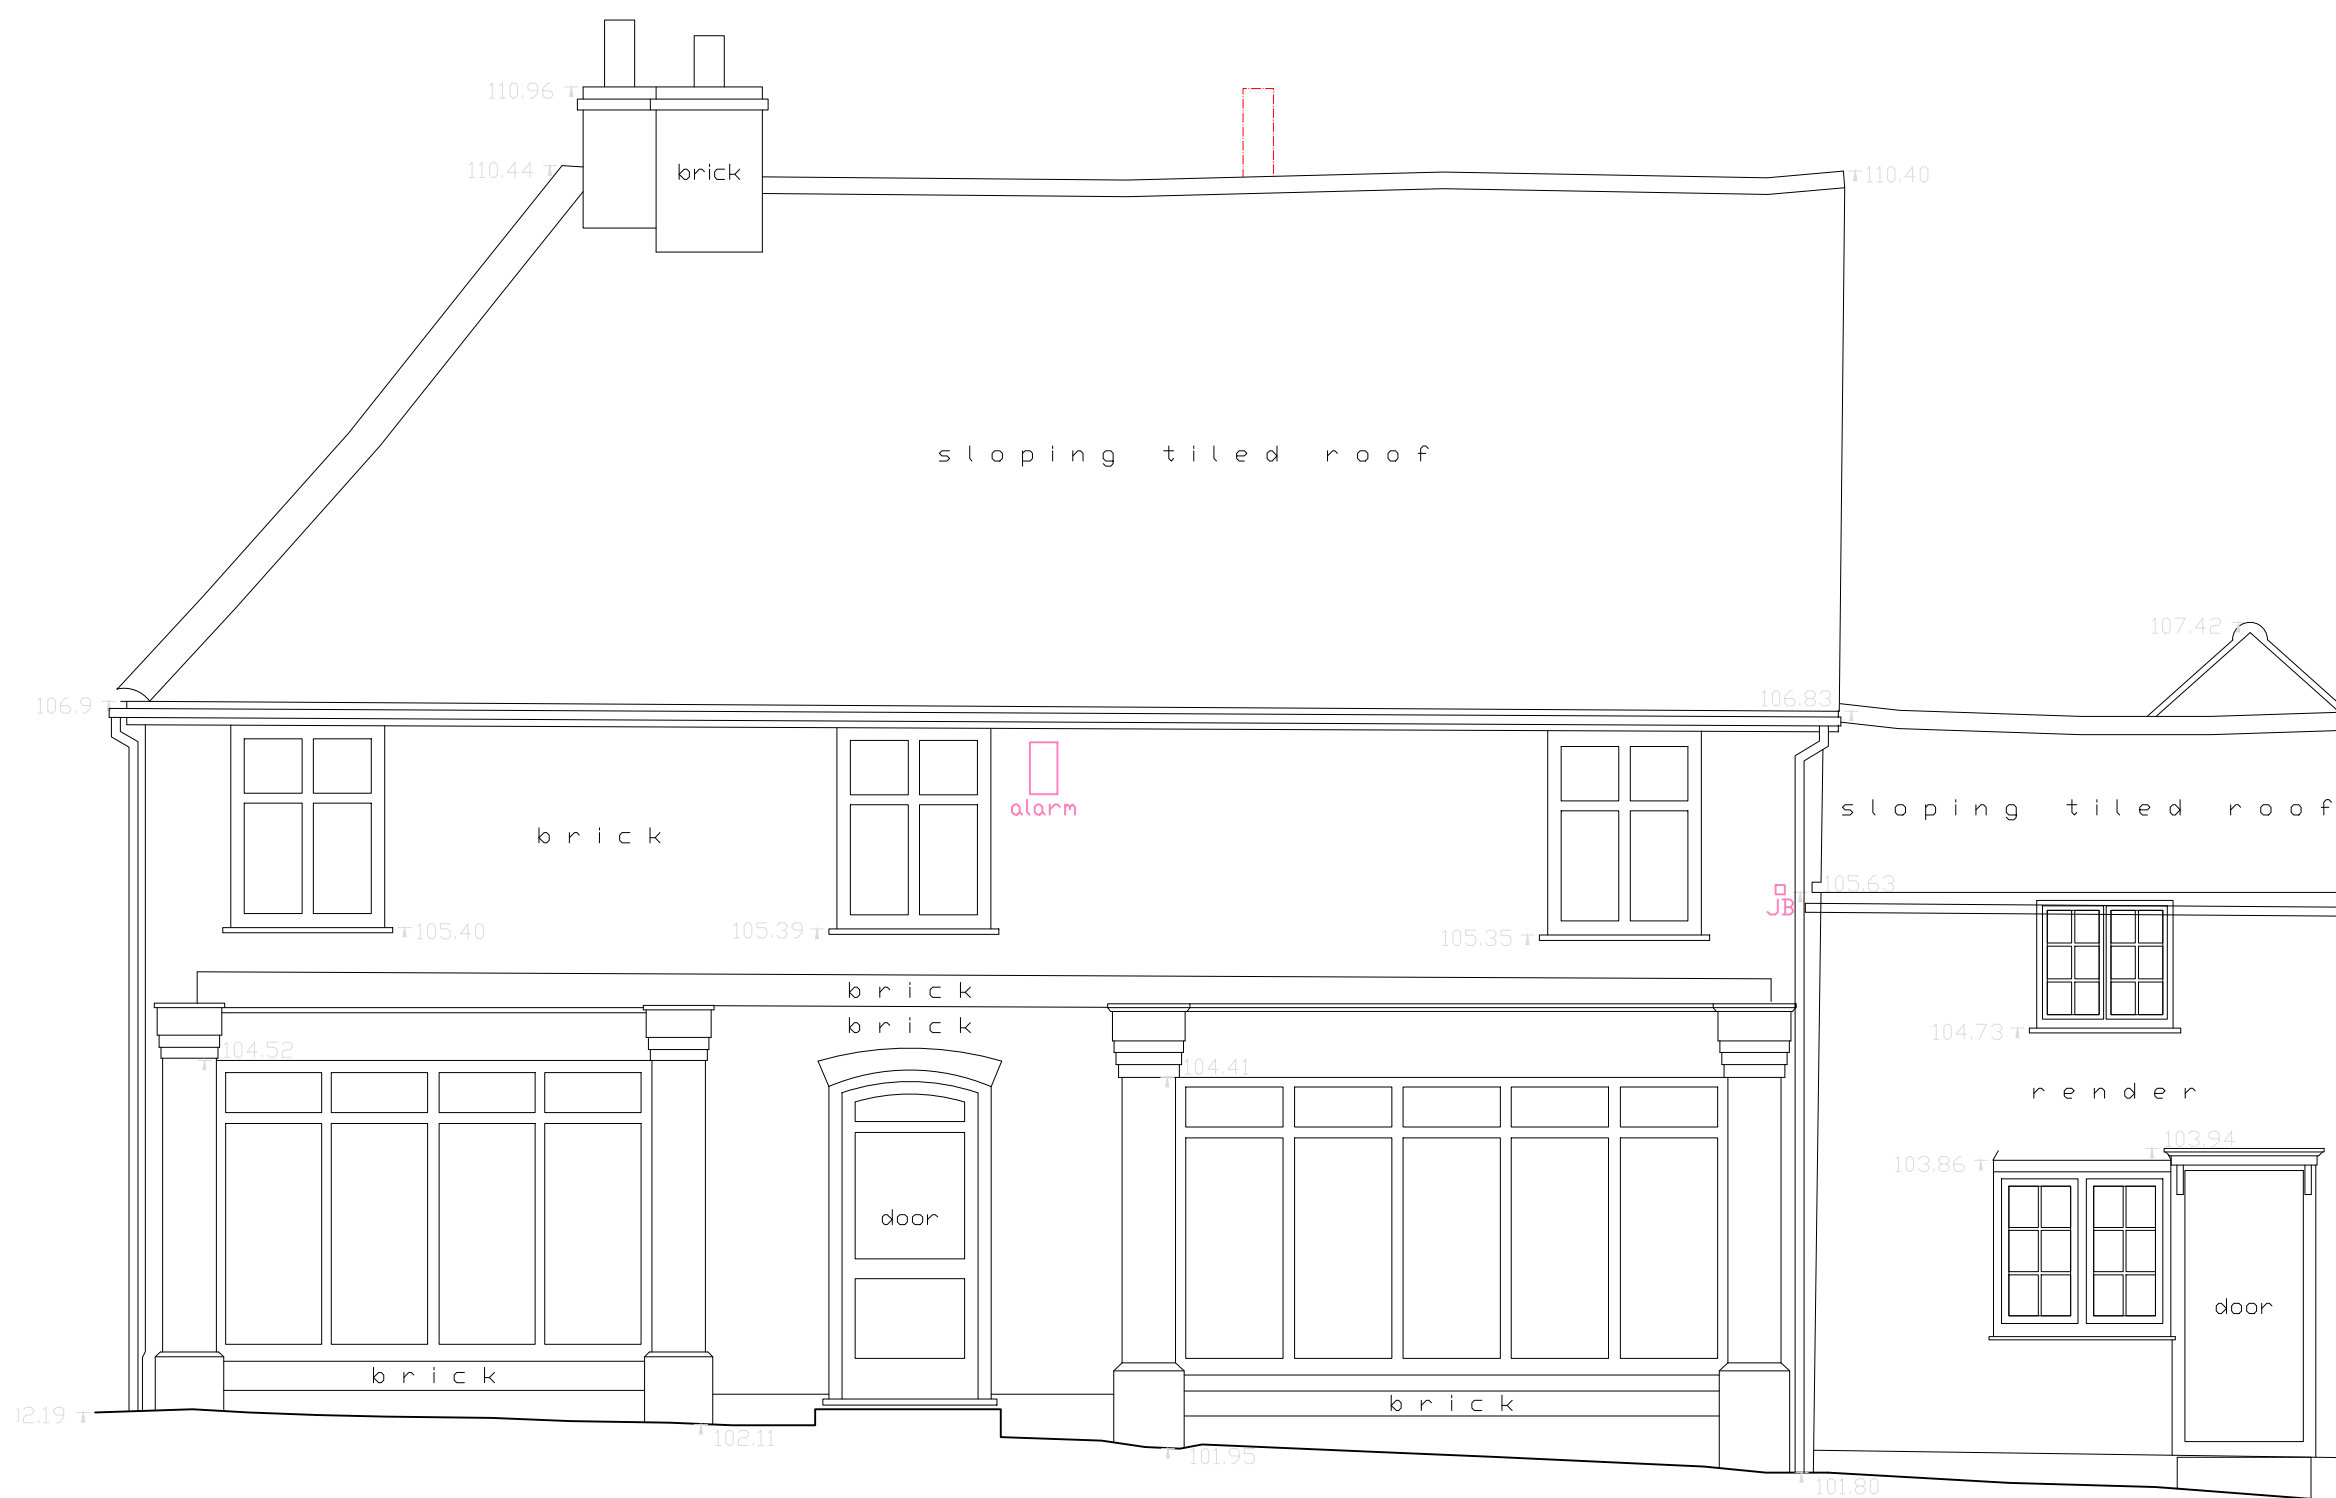

1

EXISTING FRONT ELEVATION


1 : 50

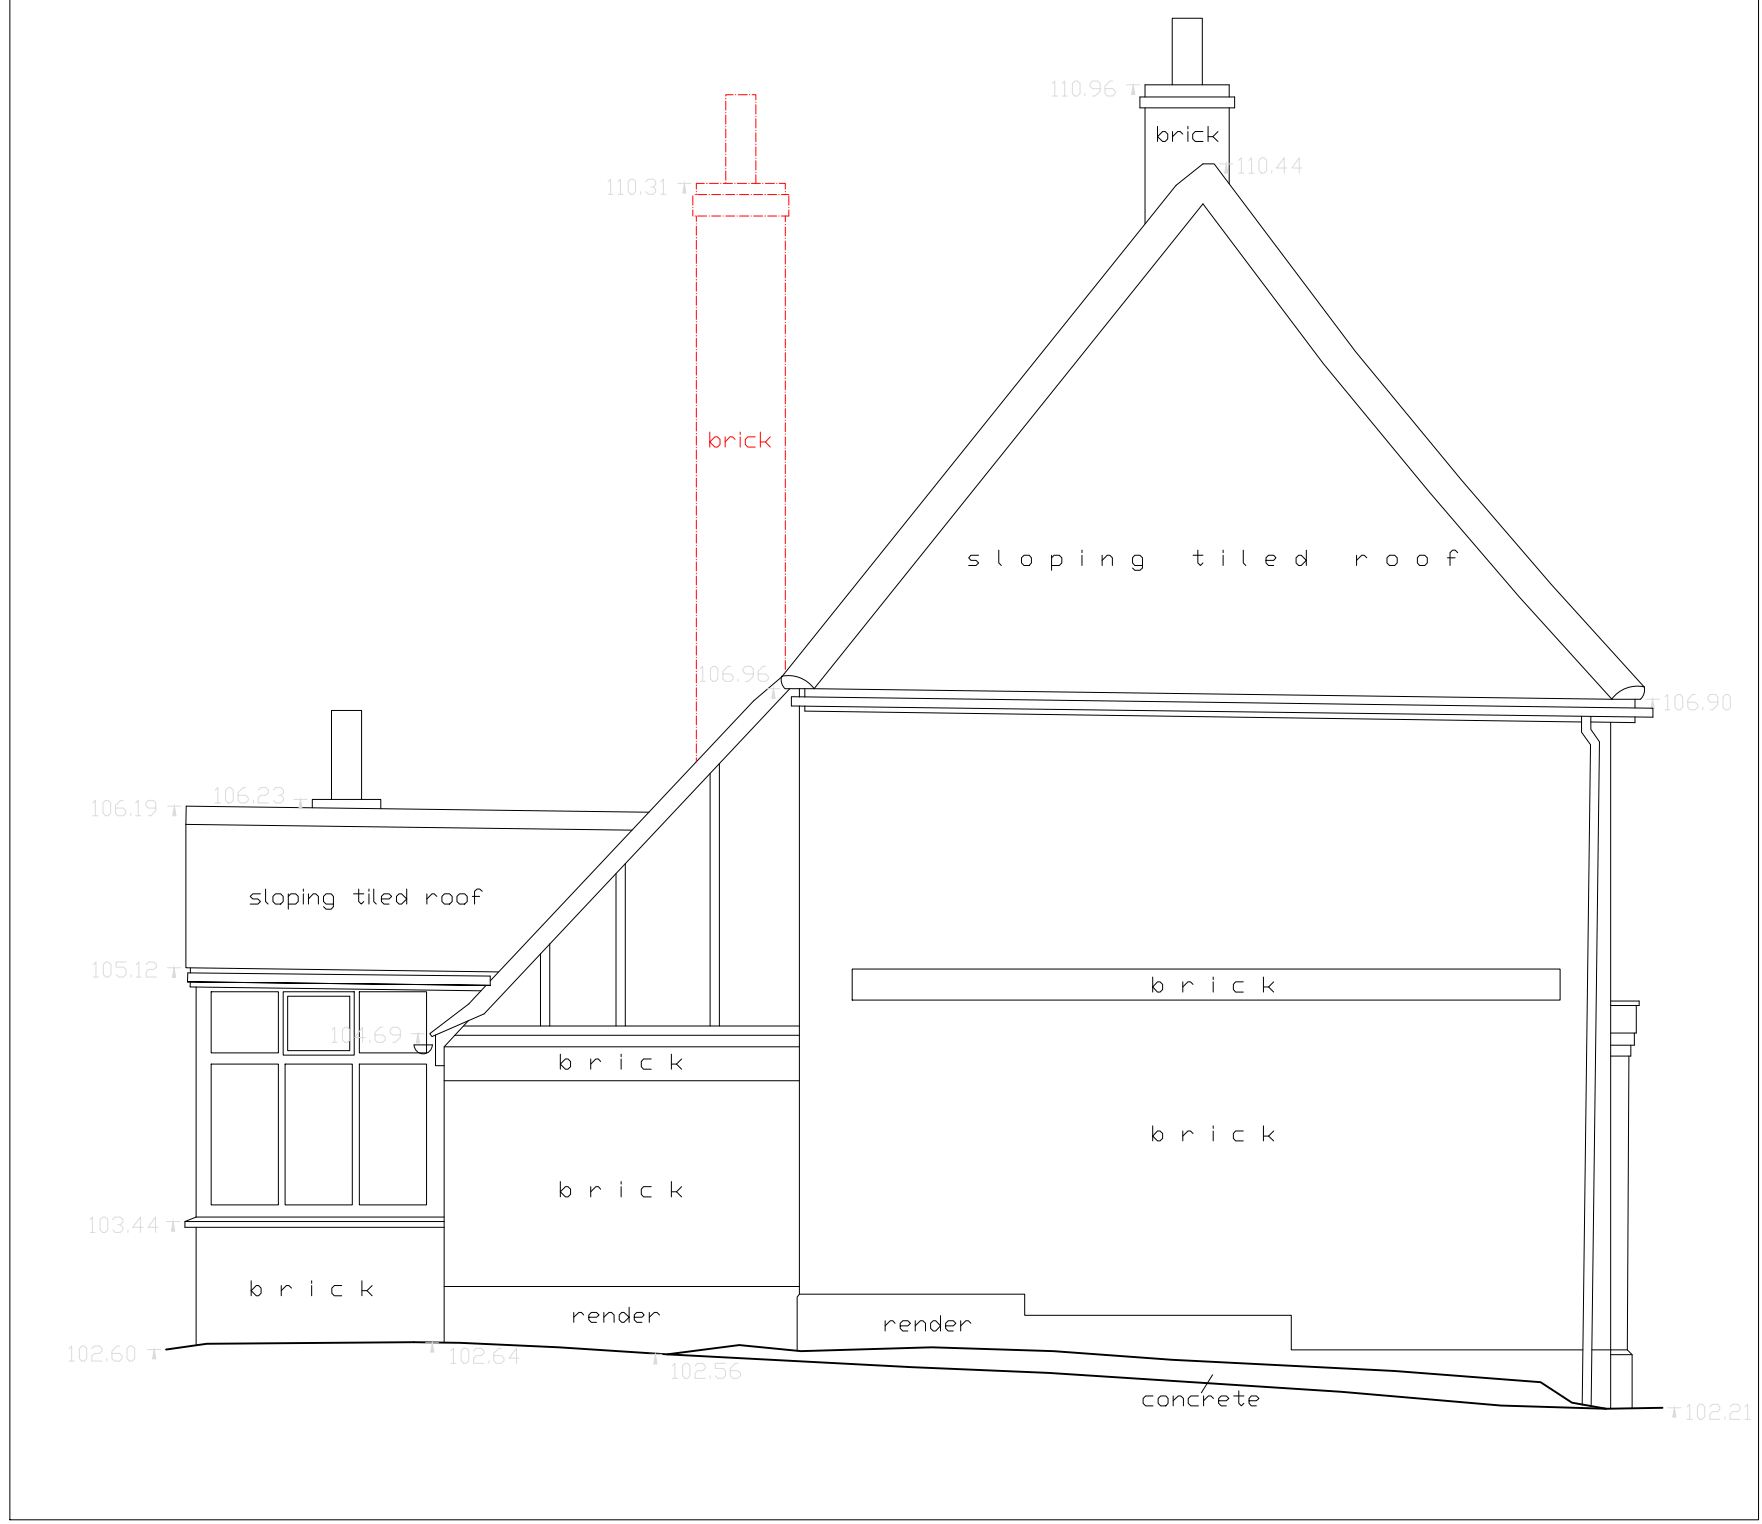

3

EXISTING SIDE ELEVATION


1 : 50

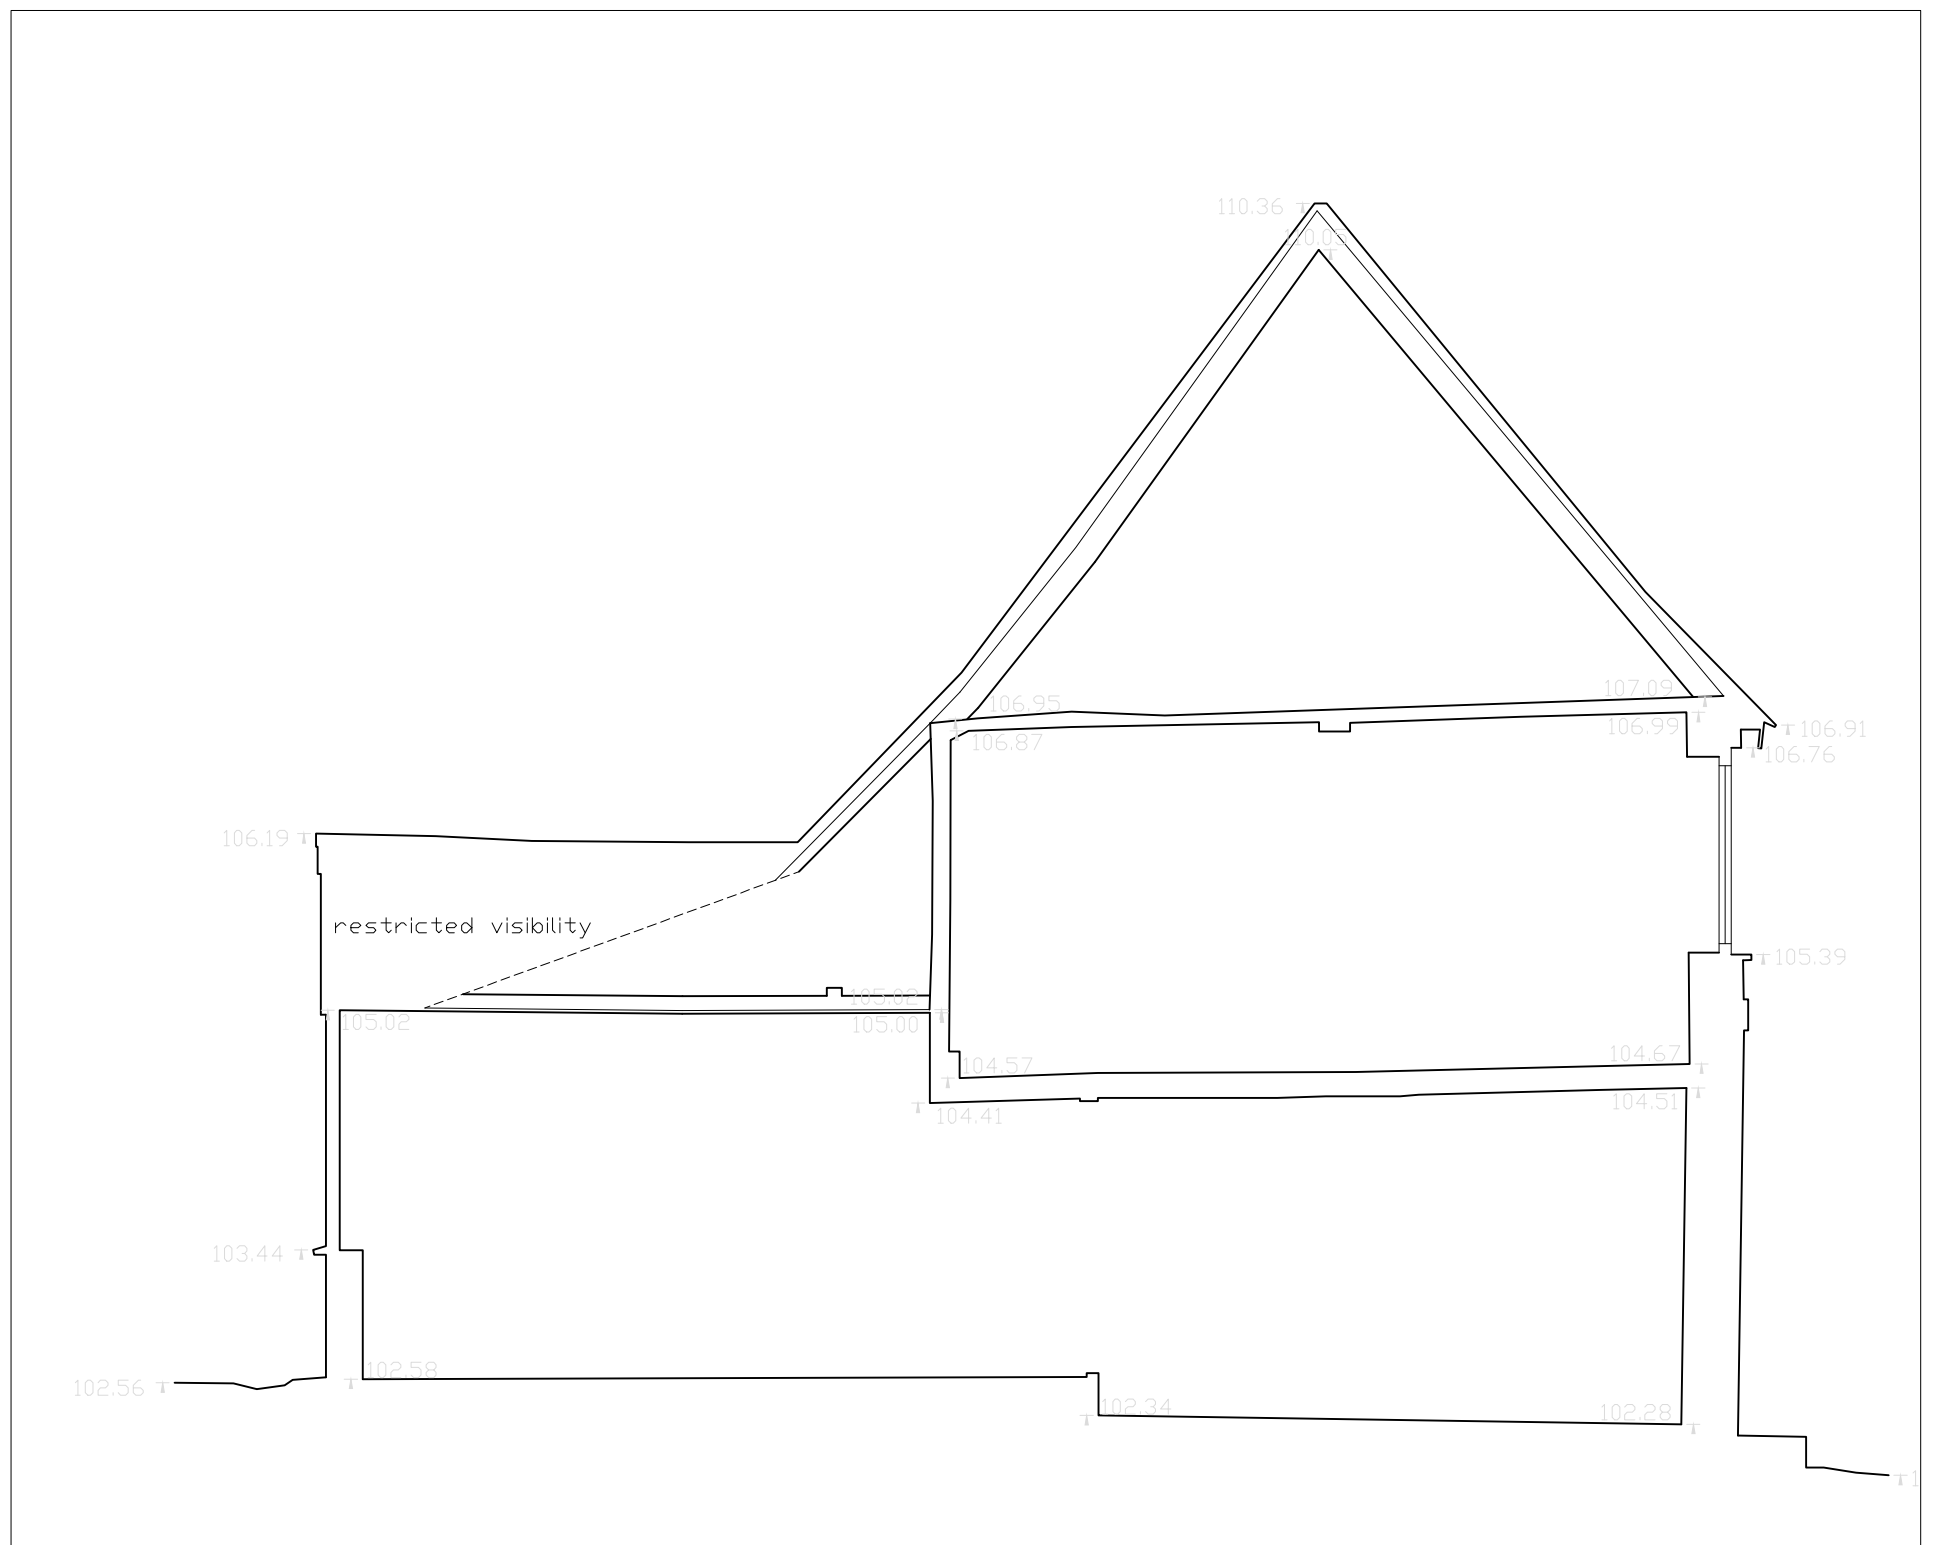

4

EXISTING SECTION X-X

1 : 50

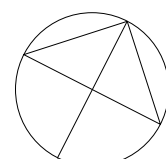

Bchitecture
11A Beresford Road London N2 8AT
t 07932 796 407 e Bchitecture@gmail.com

LOCATION
**The Red House, 78 High St
Codicote, Hitchin SG4 8XD**

DRAWING TITLE
**EXISTING ELEVATIONS
& SECTION X-X**

DATE
Dec 2024

SCALE
**1:50@A1
1:100@A3**

JOB NO
2406

DWG NO/REV
103/A