


USE FIGURED DIMENSIONS ONLY.
ALL DIMENSIONS MUST BE CHECKED ON SITE & ANY INCONSISTENCIES
MUST BE REPORTED BACK TO THE ARCHITECT.

THIS DRAWING AND ANY DESIGNS INDICATED THEREON ARE THE
COPYRIGHT OF THE ARCHITECT. ALL RIGHTS ARE RESERVED. NO PART
OF THIS WORK MAY BE REPRODUCED WITHOUT PRIOR PERMISSION IN
WRITING FROM THE ARCHITECT.

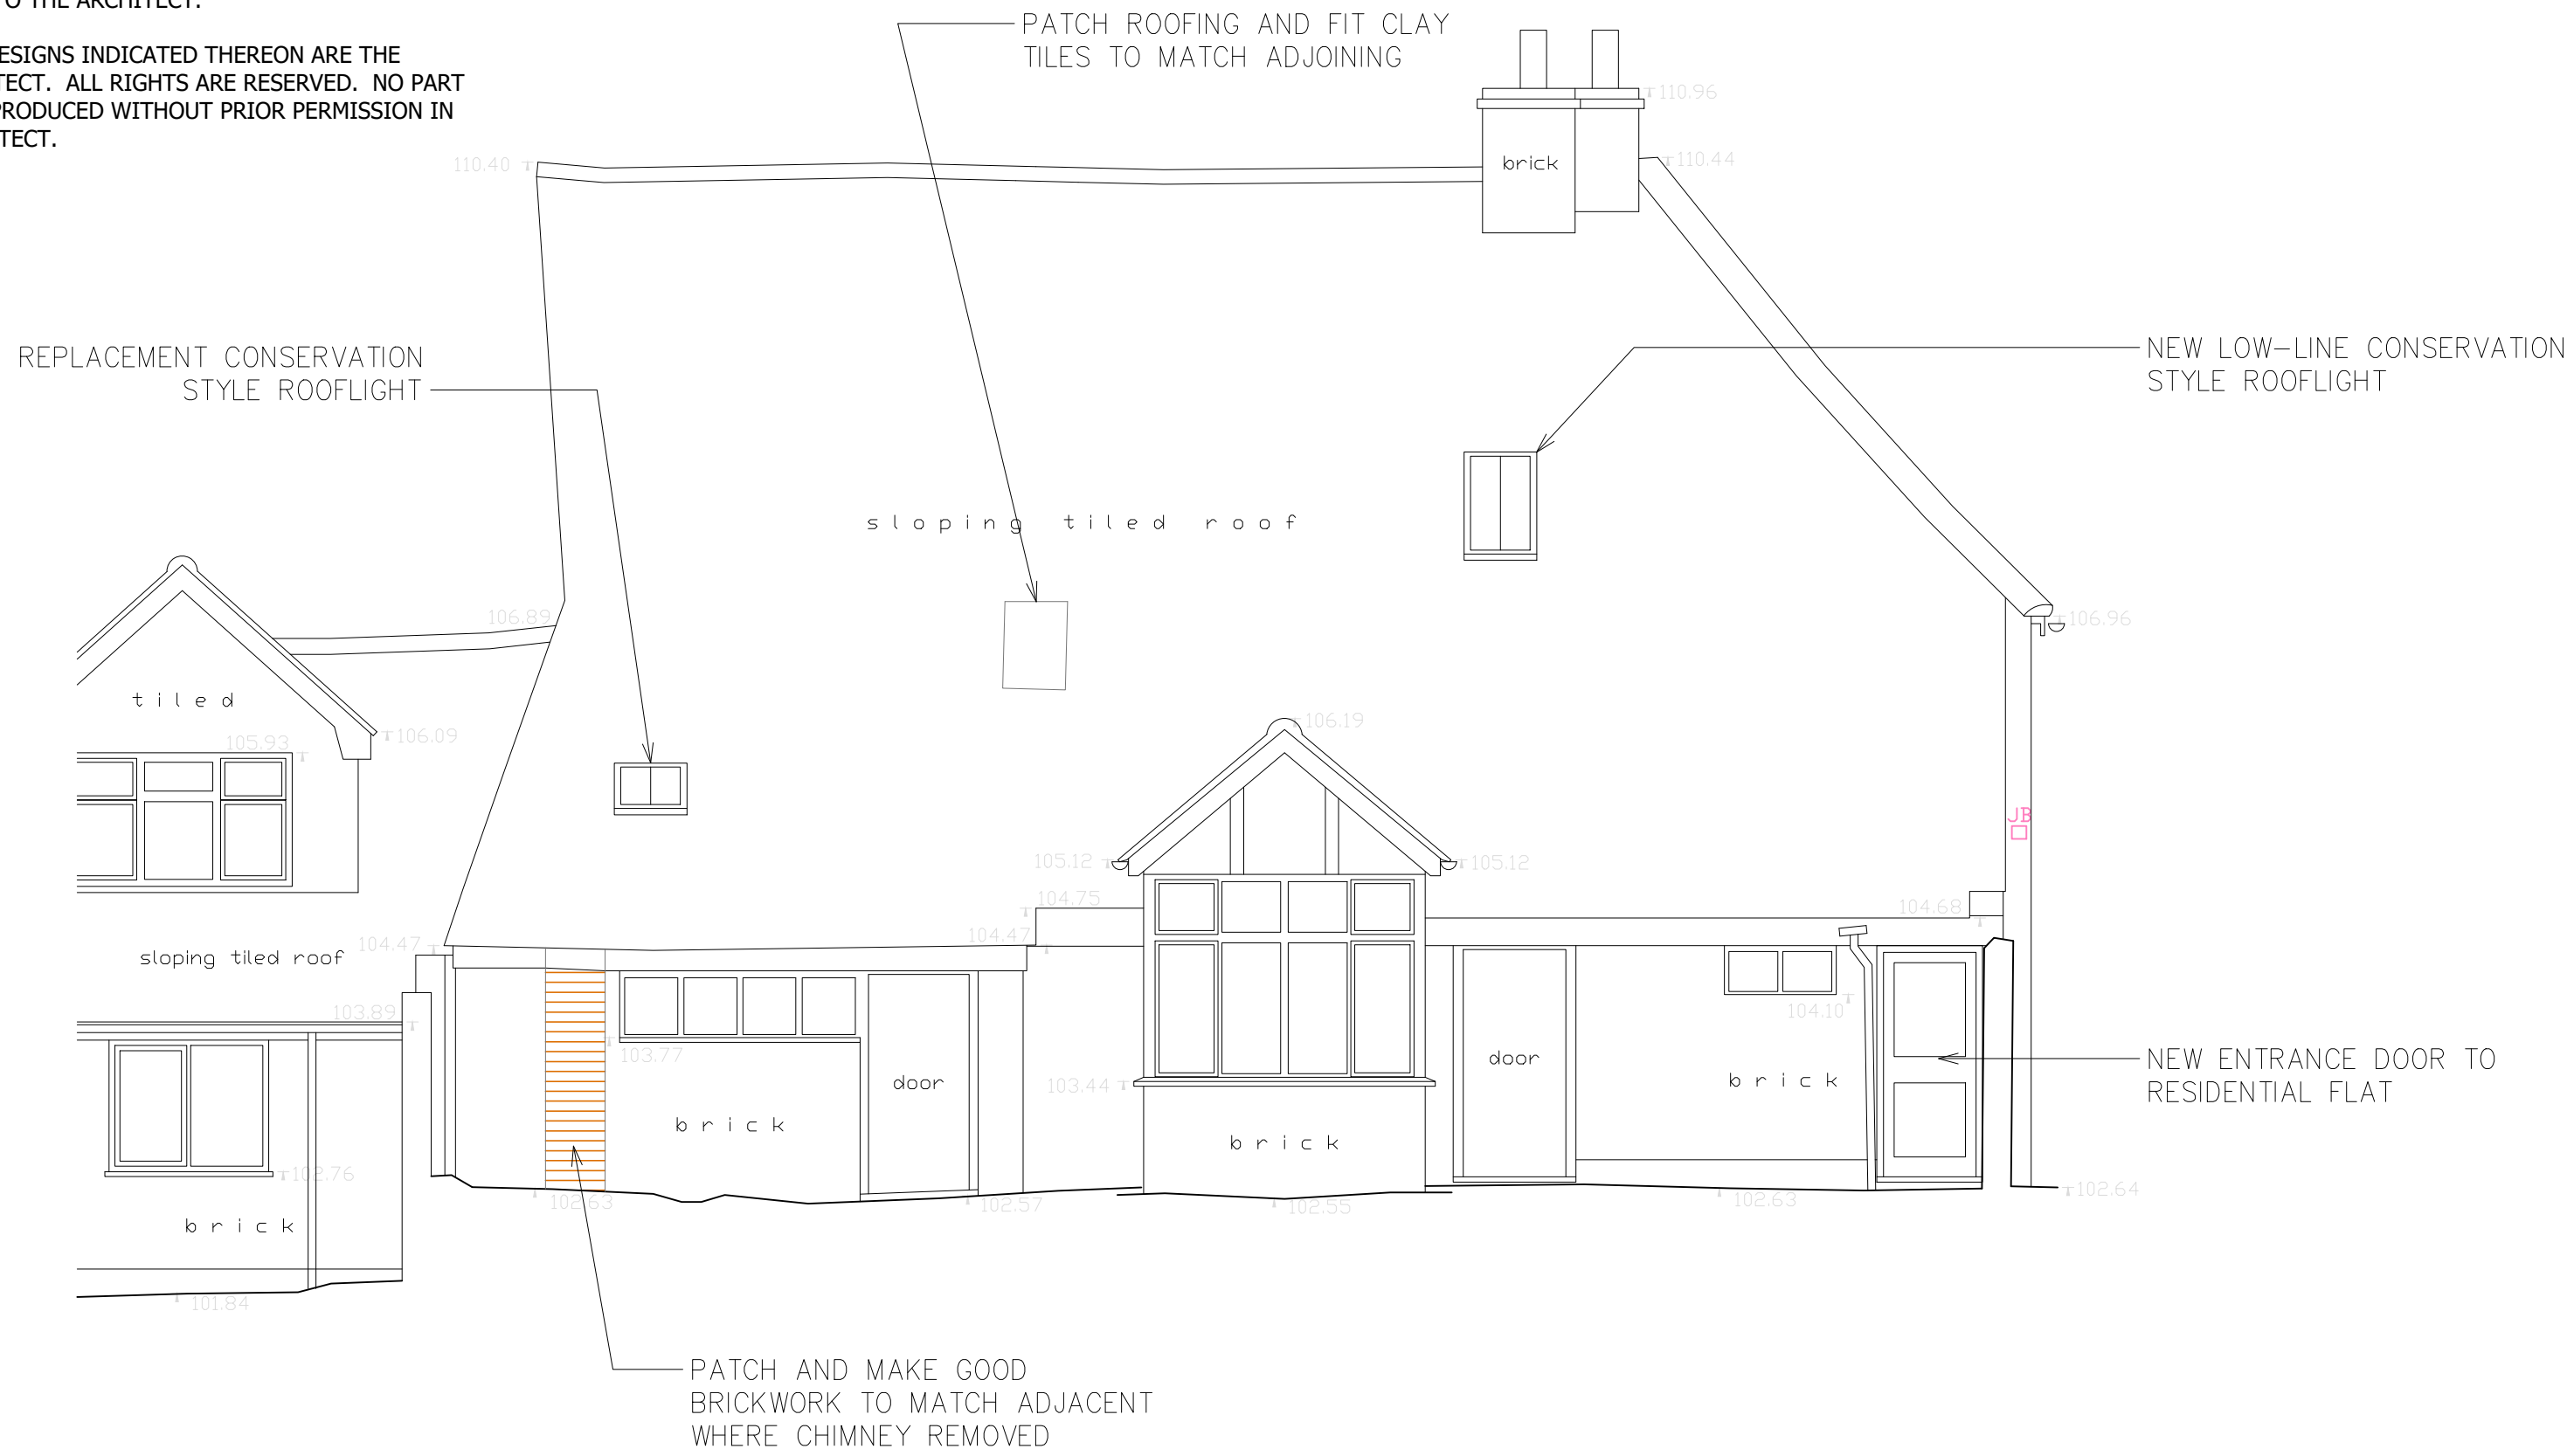

2

PROPOSED REAR ELEVATION

1 : 50



1

PROPOSED FRONT ELEVATION


1 : 50



3

PROPOSED SIDE ELEVATION


1 : 50

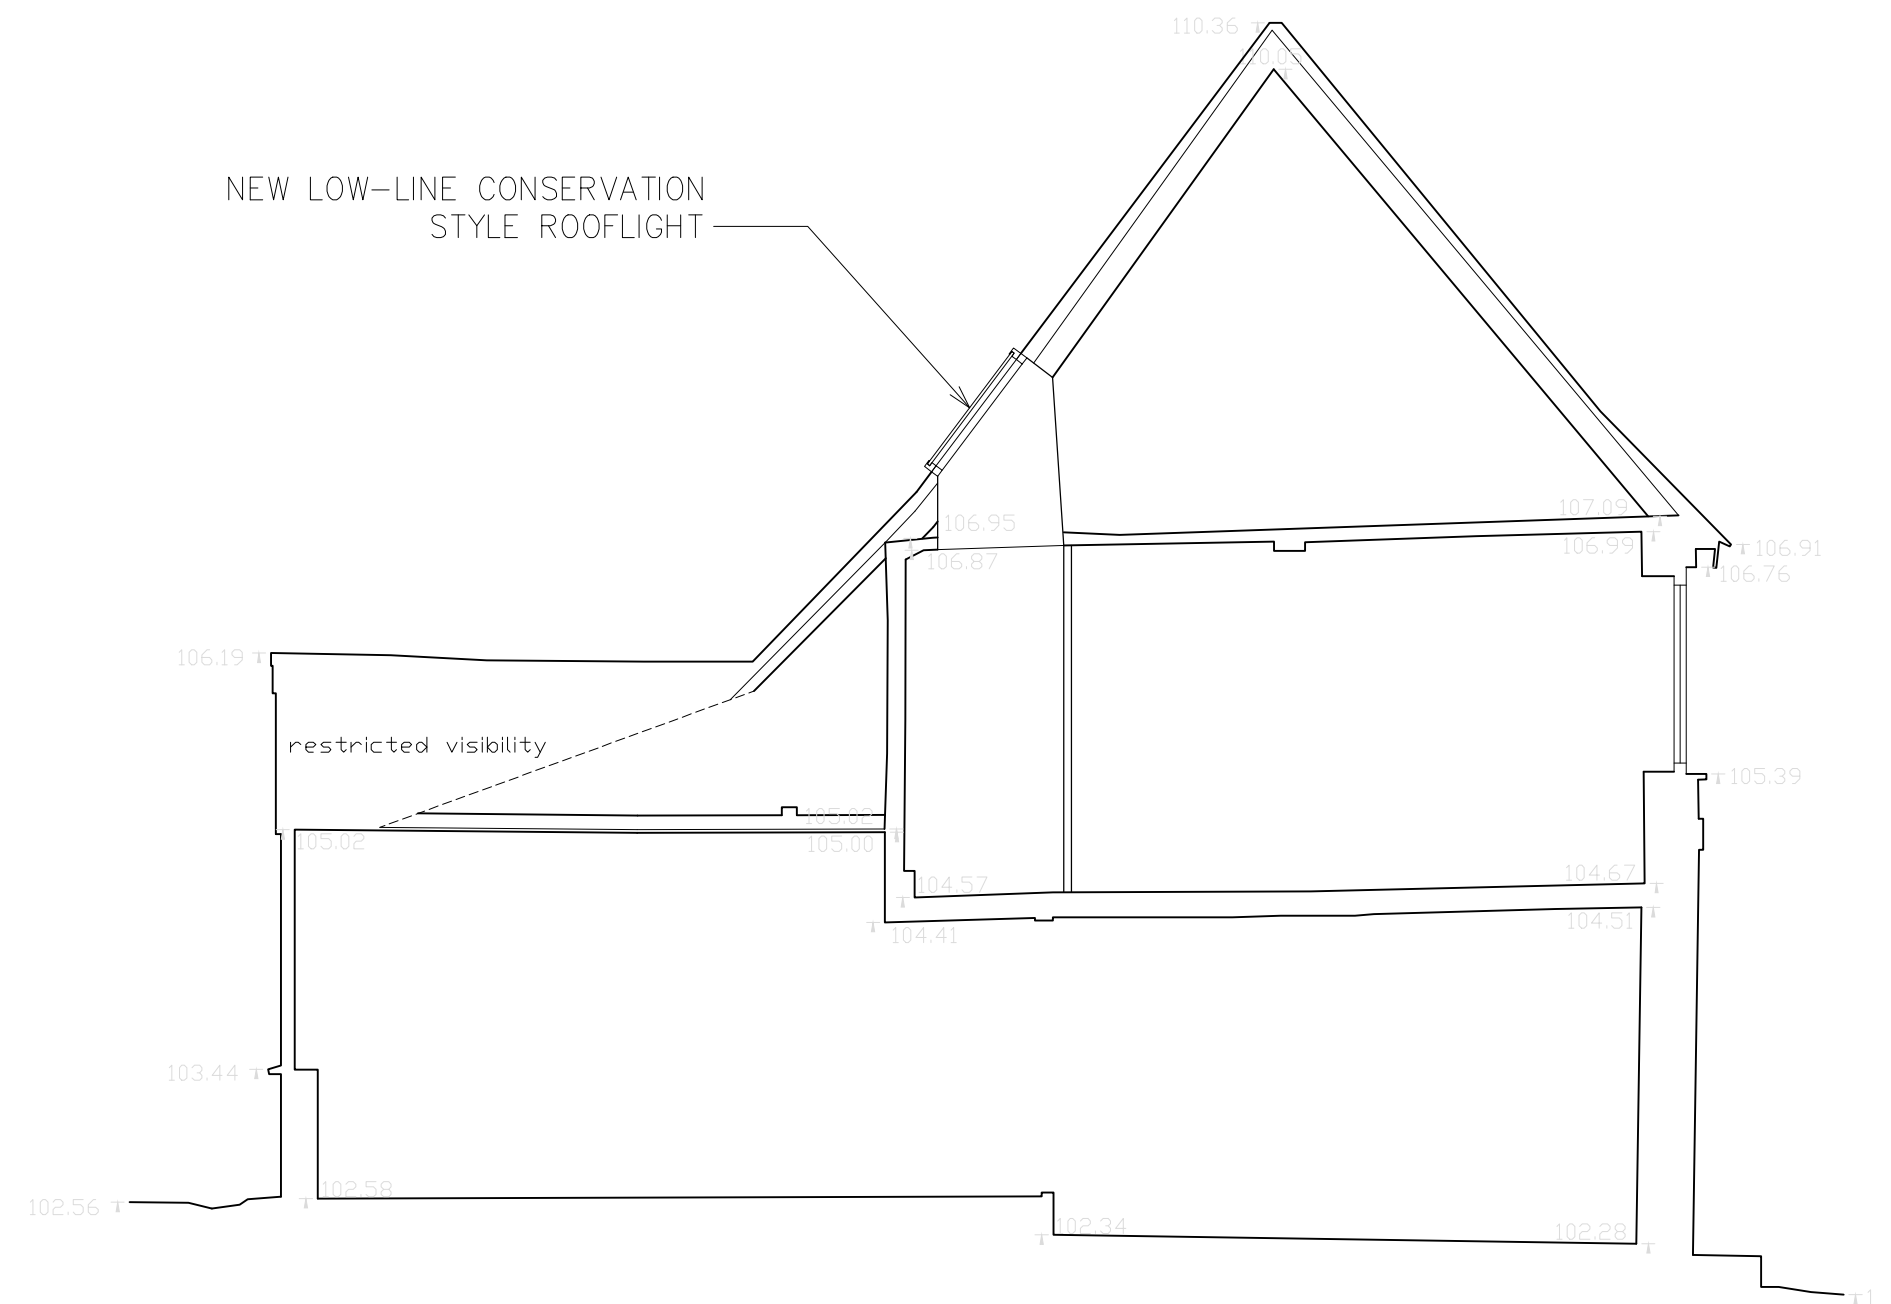

4

PROPOSED SECTION X-X

1 : 50

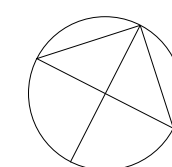

Bchitecture
11A Beresford Road London N2 8AT
t 07932 796 407 e Bchitecture@gmail.com

LOCATION

The Red House, 78 High St
Codicote, Hitchin SG4 8XD

DRAWING TITLE

PROPOSED ELEVATIONS
& SECTION X-X

DATE

Dec 2024

SCALE

1:50@A1
1:100@A3

JOB NO

2406

DWG NO/REV

106/-