


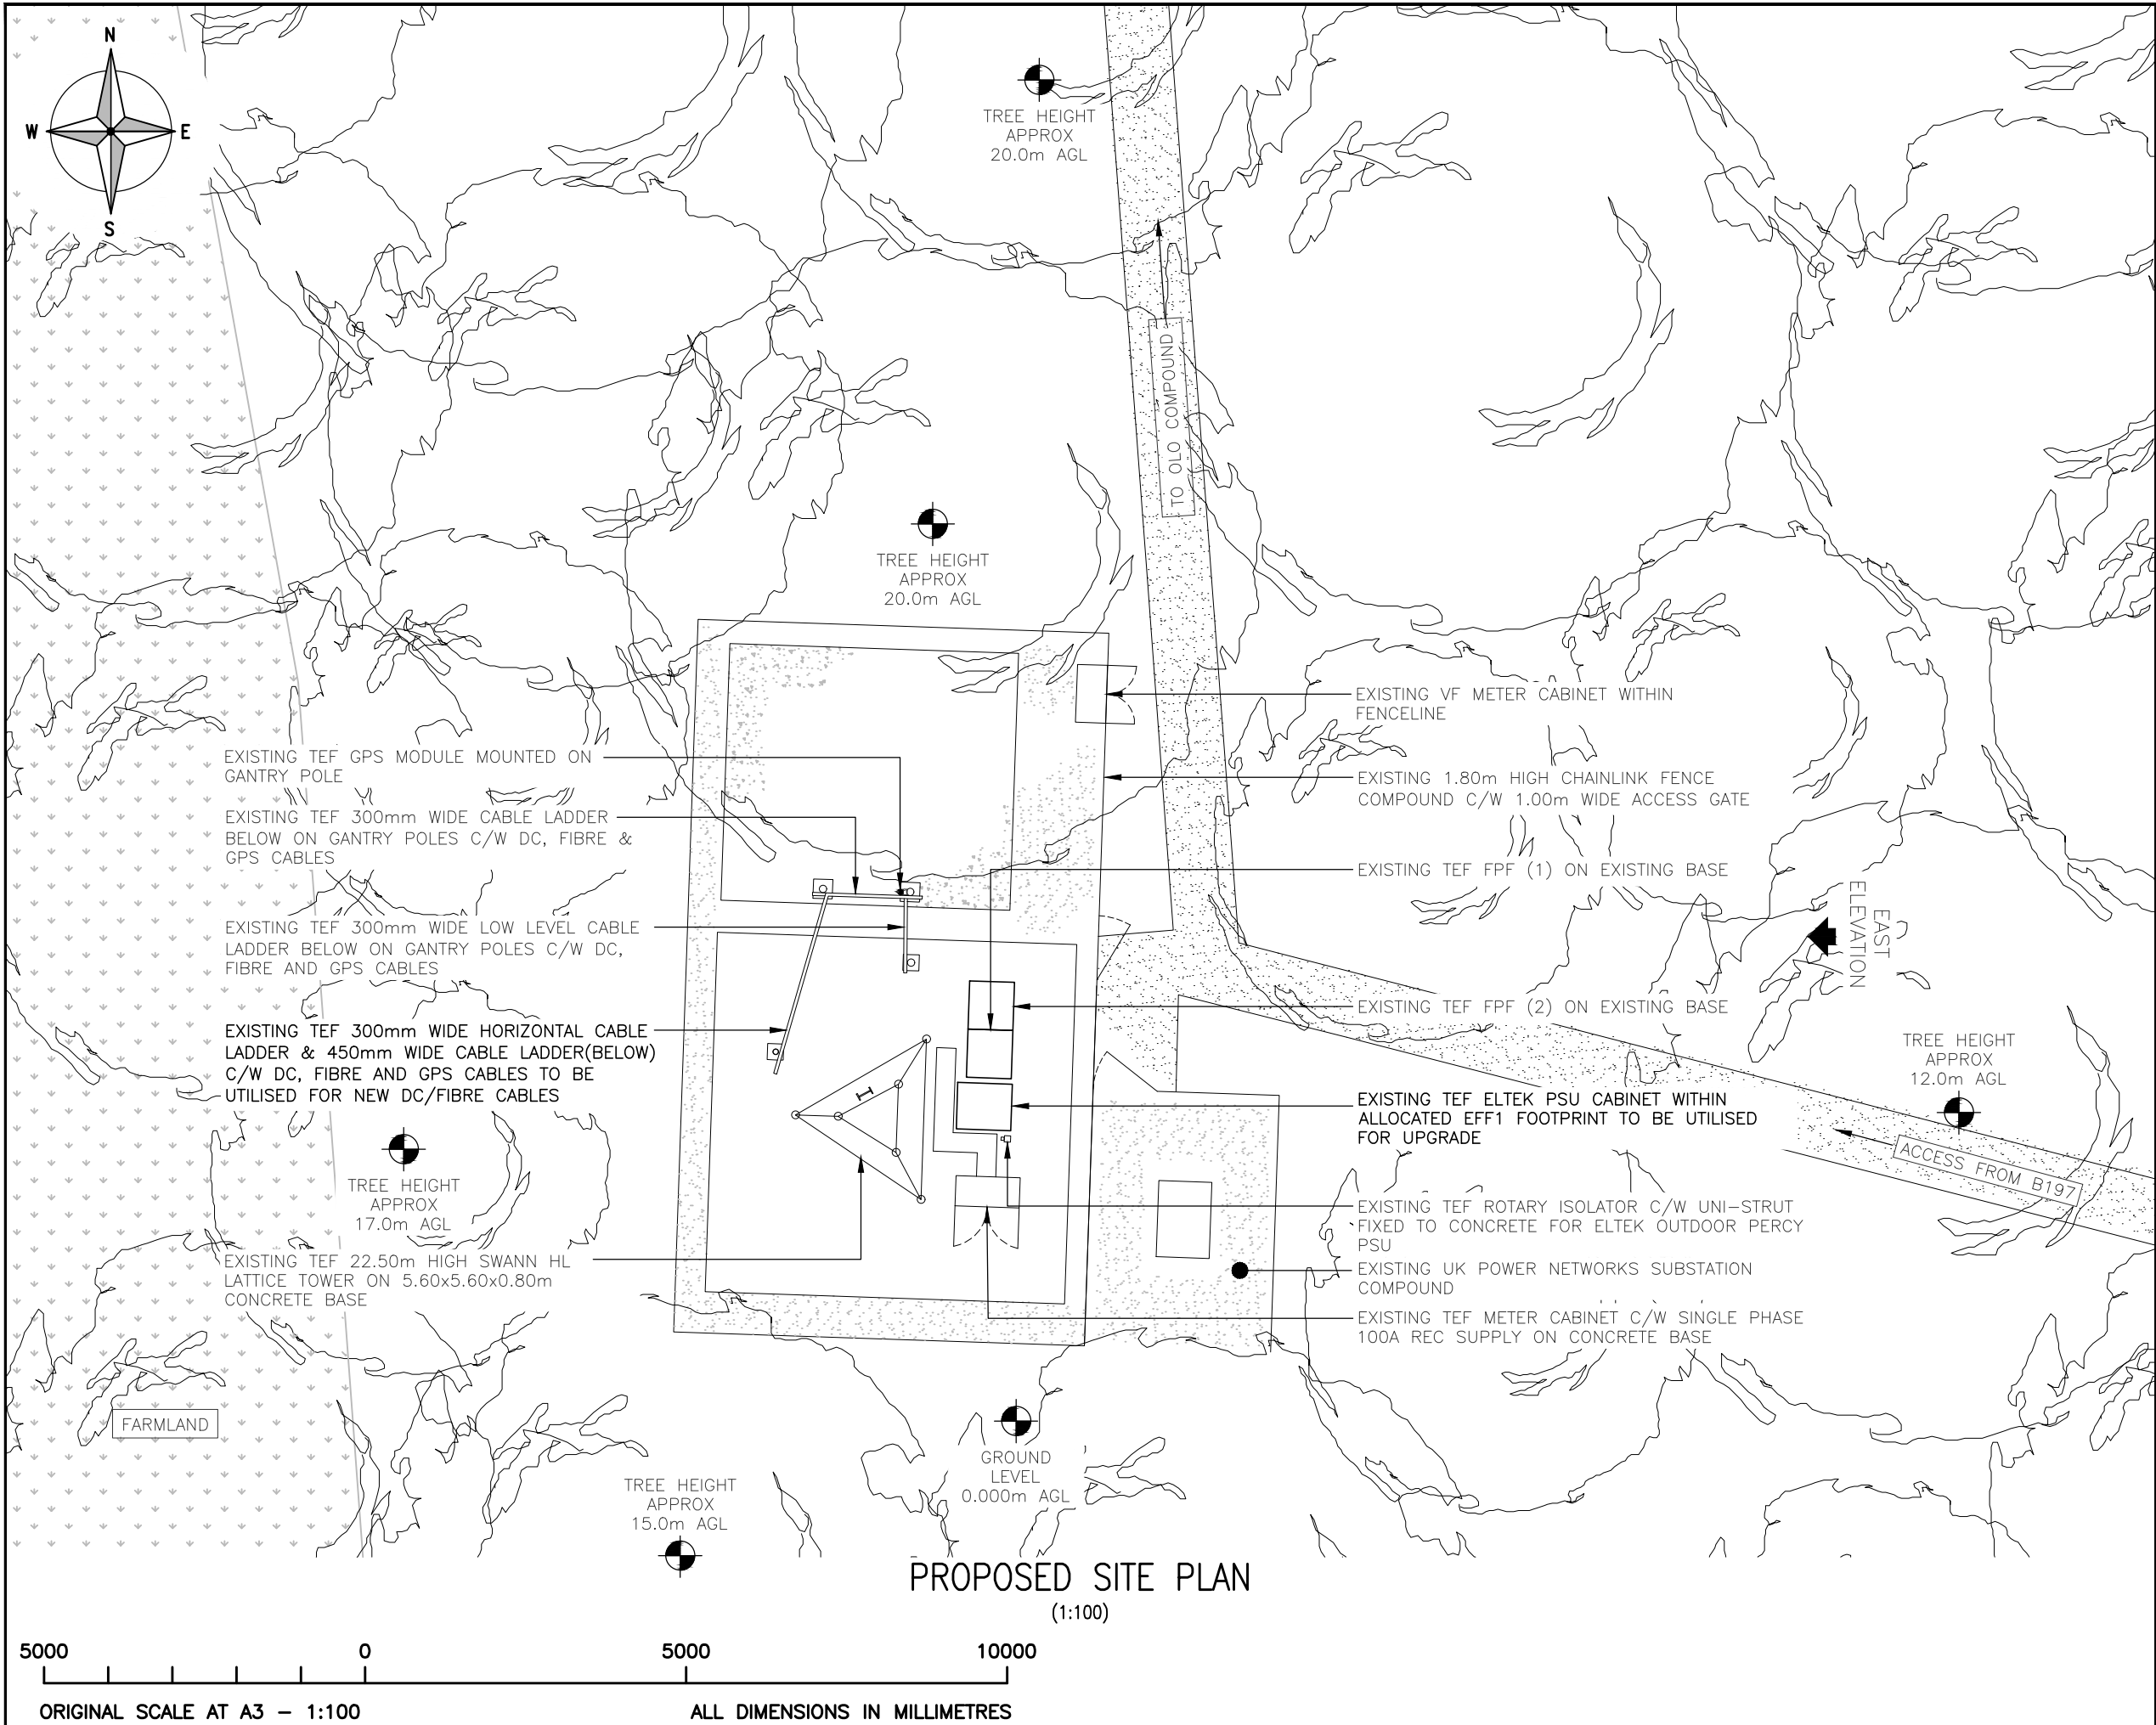

ALL DIMENSIONS ARE IN mm UNLESS NOTED OTHERWISE

N.G.R

E:524132

N: 231361

NOTES:

A	PLANNING ISSUE	PW	JA	25.07.25
REV	MODIFICATION	BY	CH	DATE

CORNERSTONE - LONDON

Cell Name				Opt.
WILLIAN				-
Cell ID No				
CSID	-	VF	✓	TEF
10821423	-	N/A	-	2933
Project No.	-	TM Cell ID	-	N/A
E300894	-	-	-	-
Site Address / Contact Details				
ROMAN ROAD COPPICE COPPICE ON A6141 LETCHWORTH HERTFORDSHIRE SG7 6LZ				
Drawing Title: PROPOSED SITE PLAN				
Purpose of issue: PLANNING				Dwg Rev:
Drawing Number: 201				A
Surveyed By: WHP		Original Sheet Size: A3		Pack Issue:
Drawn: PW	Date: 25.07.25	Checked: JA	Date: 25.07.25	A