




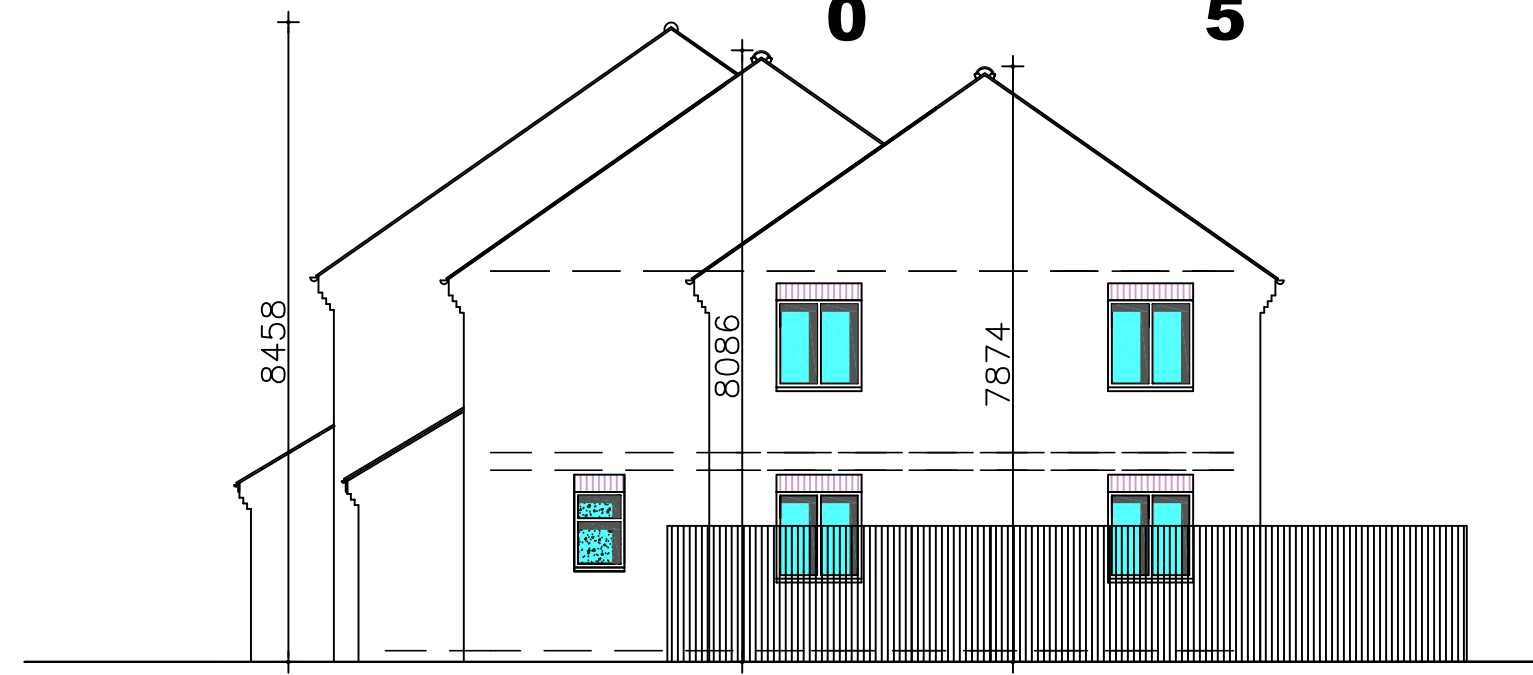

Proposed Side Elevation. 1:100.

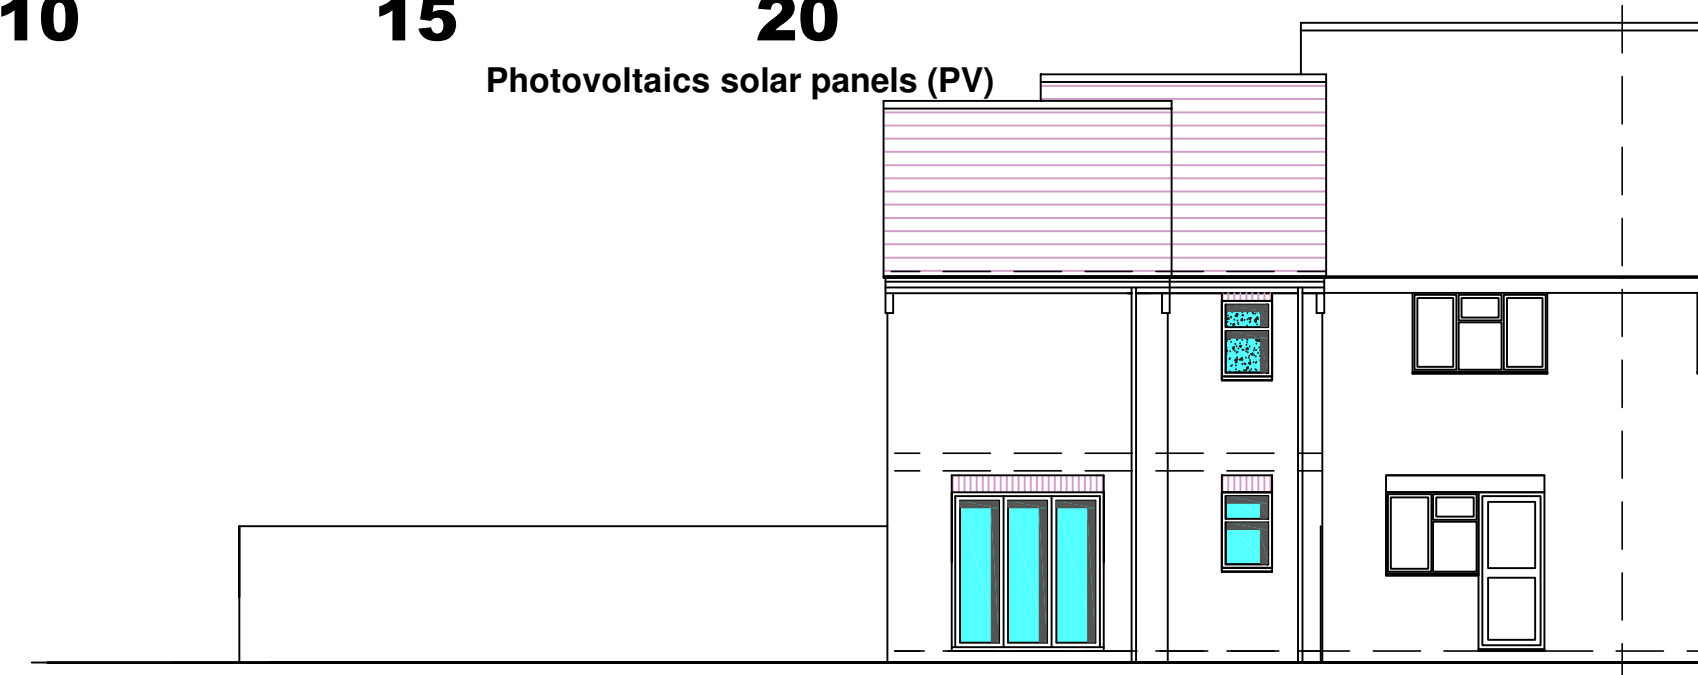


Proposed Rear Elevation. 1:100.

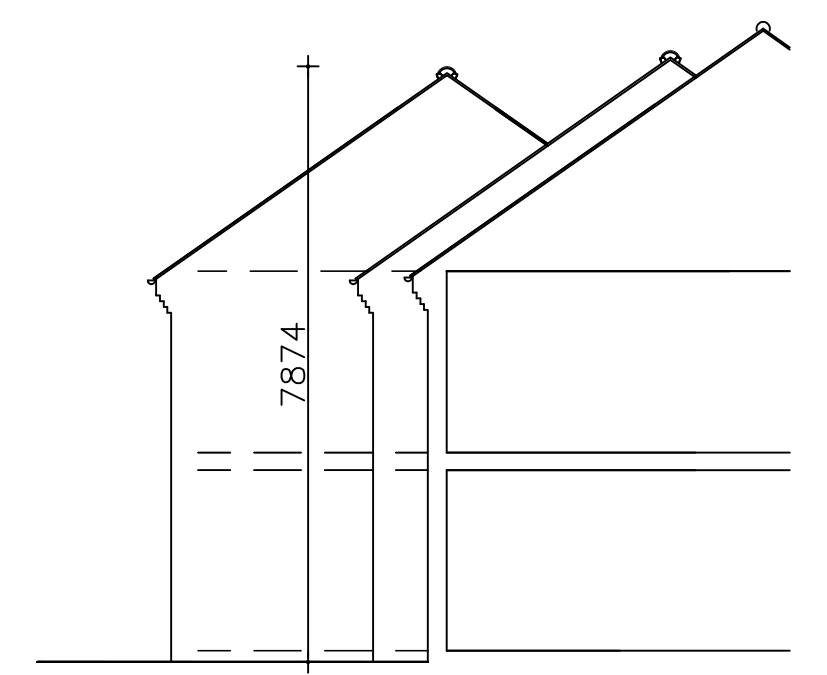


Proposed Side Elevation. 1:100.

NEW BRICKWORK TO BE CARLTON BRODSWORTH RED STOCK
UNLESS AGREED OTHERWISE.
NEW MARLEY BROWN INTERLOCKING TILES UNLESS AGREED
OTHERWISE.
NEW WINDOWS TO BE WHITE PVC WINDOWS UNLESS AGREED
OTHERWISE.
NEW EXTERNAL DOORS TO BE COMPOSITE UNLESS AGREED
OTHERWISE.
NEW RAINWATER GOODS TO BE BLACK AND ROUND UNLESS AGREED
OTHERWISE.

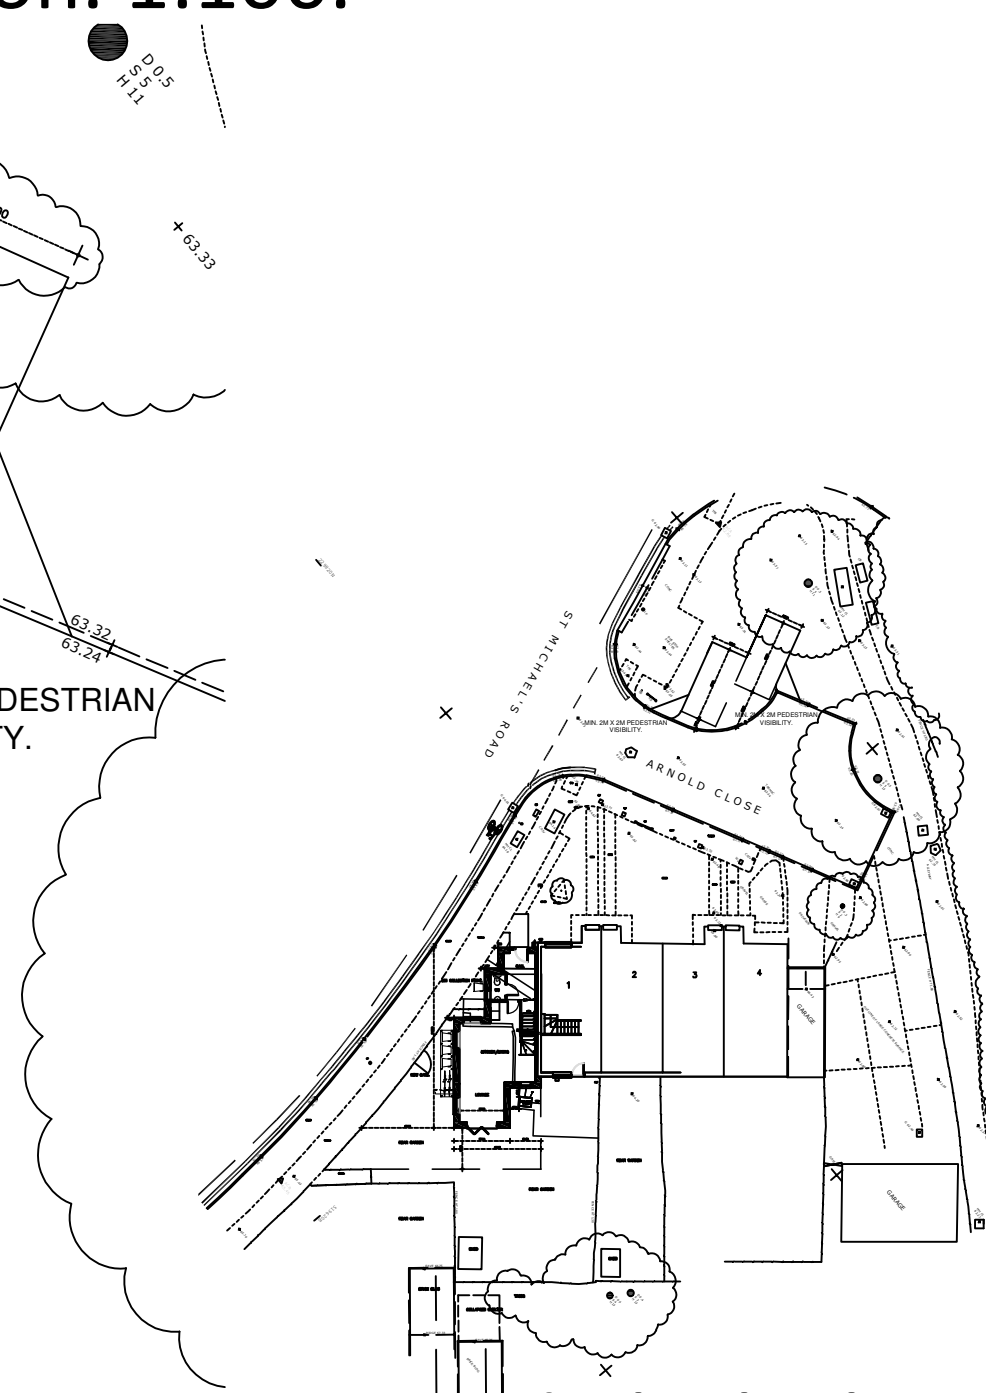


Proposed Cycle and Bin Store. 1:100.

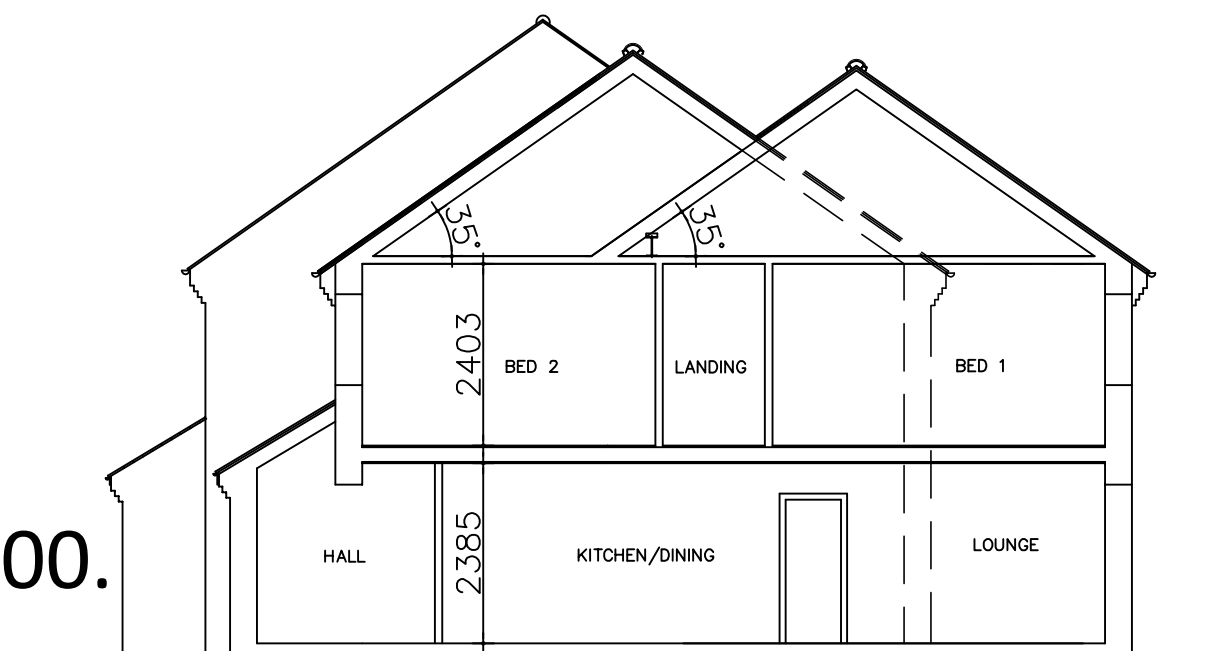


Proposed Section. 1:100.

SCALE BAR 1:500

A horizontal scale bar with a black and white checkerboard pattern. The bar is divided into segments of 10 units each. The segments are labeled 0, 10, 50, and 100 at the bottom. The bar is 100 units long.

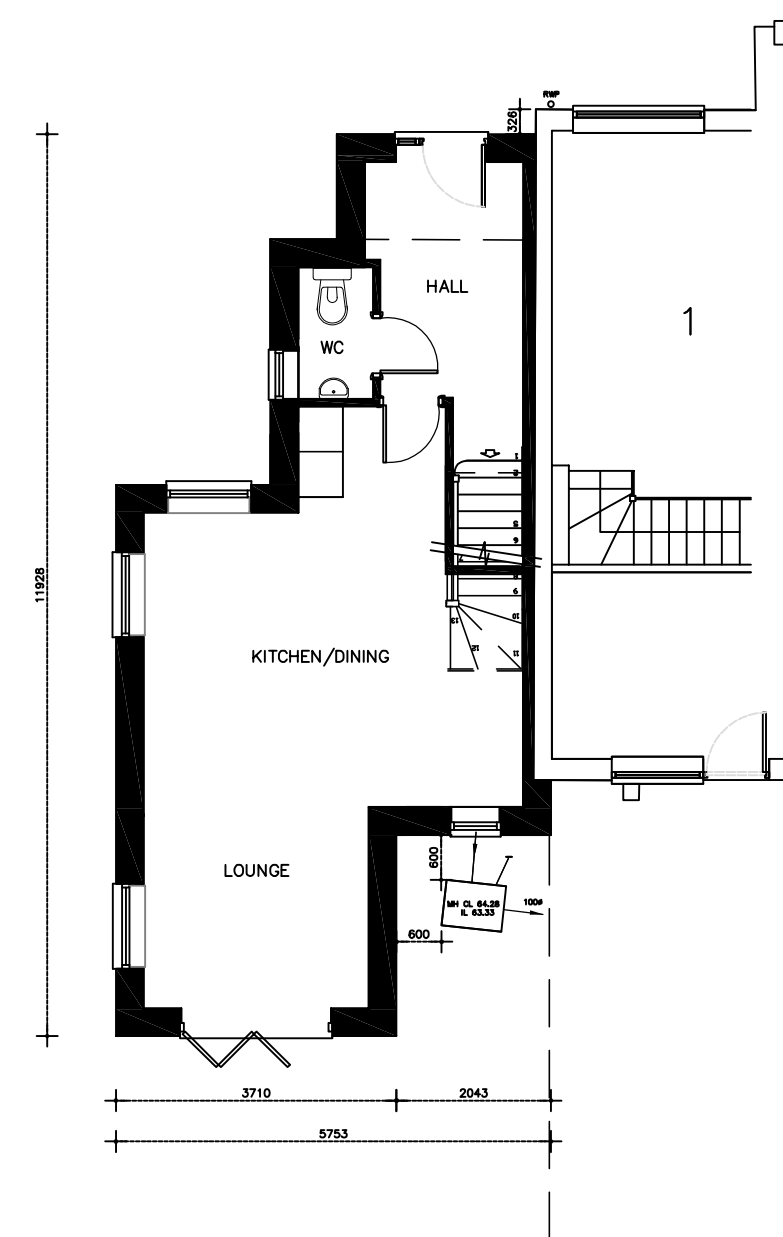

Proposed Ground Floor Plan. 1:100.

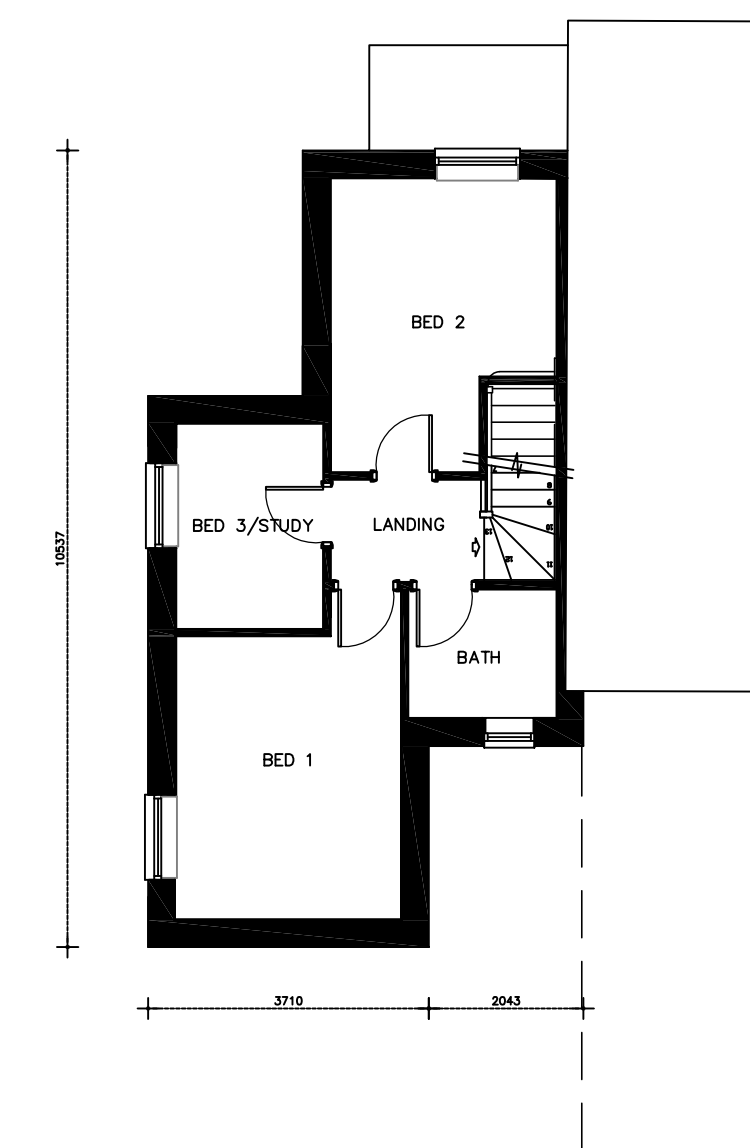

Proposed First Floor Plan. 1:100.

Scale: 1: 100, 1: 500	Date: APRIL 2026	Drawn: PB
Project No: 7654	Drawing No: 101	Revision: F

Any revisions to the plans or separate specification can only be carried out by JK Architecture