





1 Ground Floor Plan
1 : 50

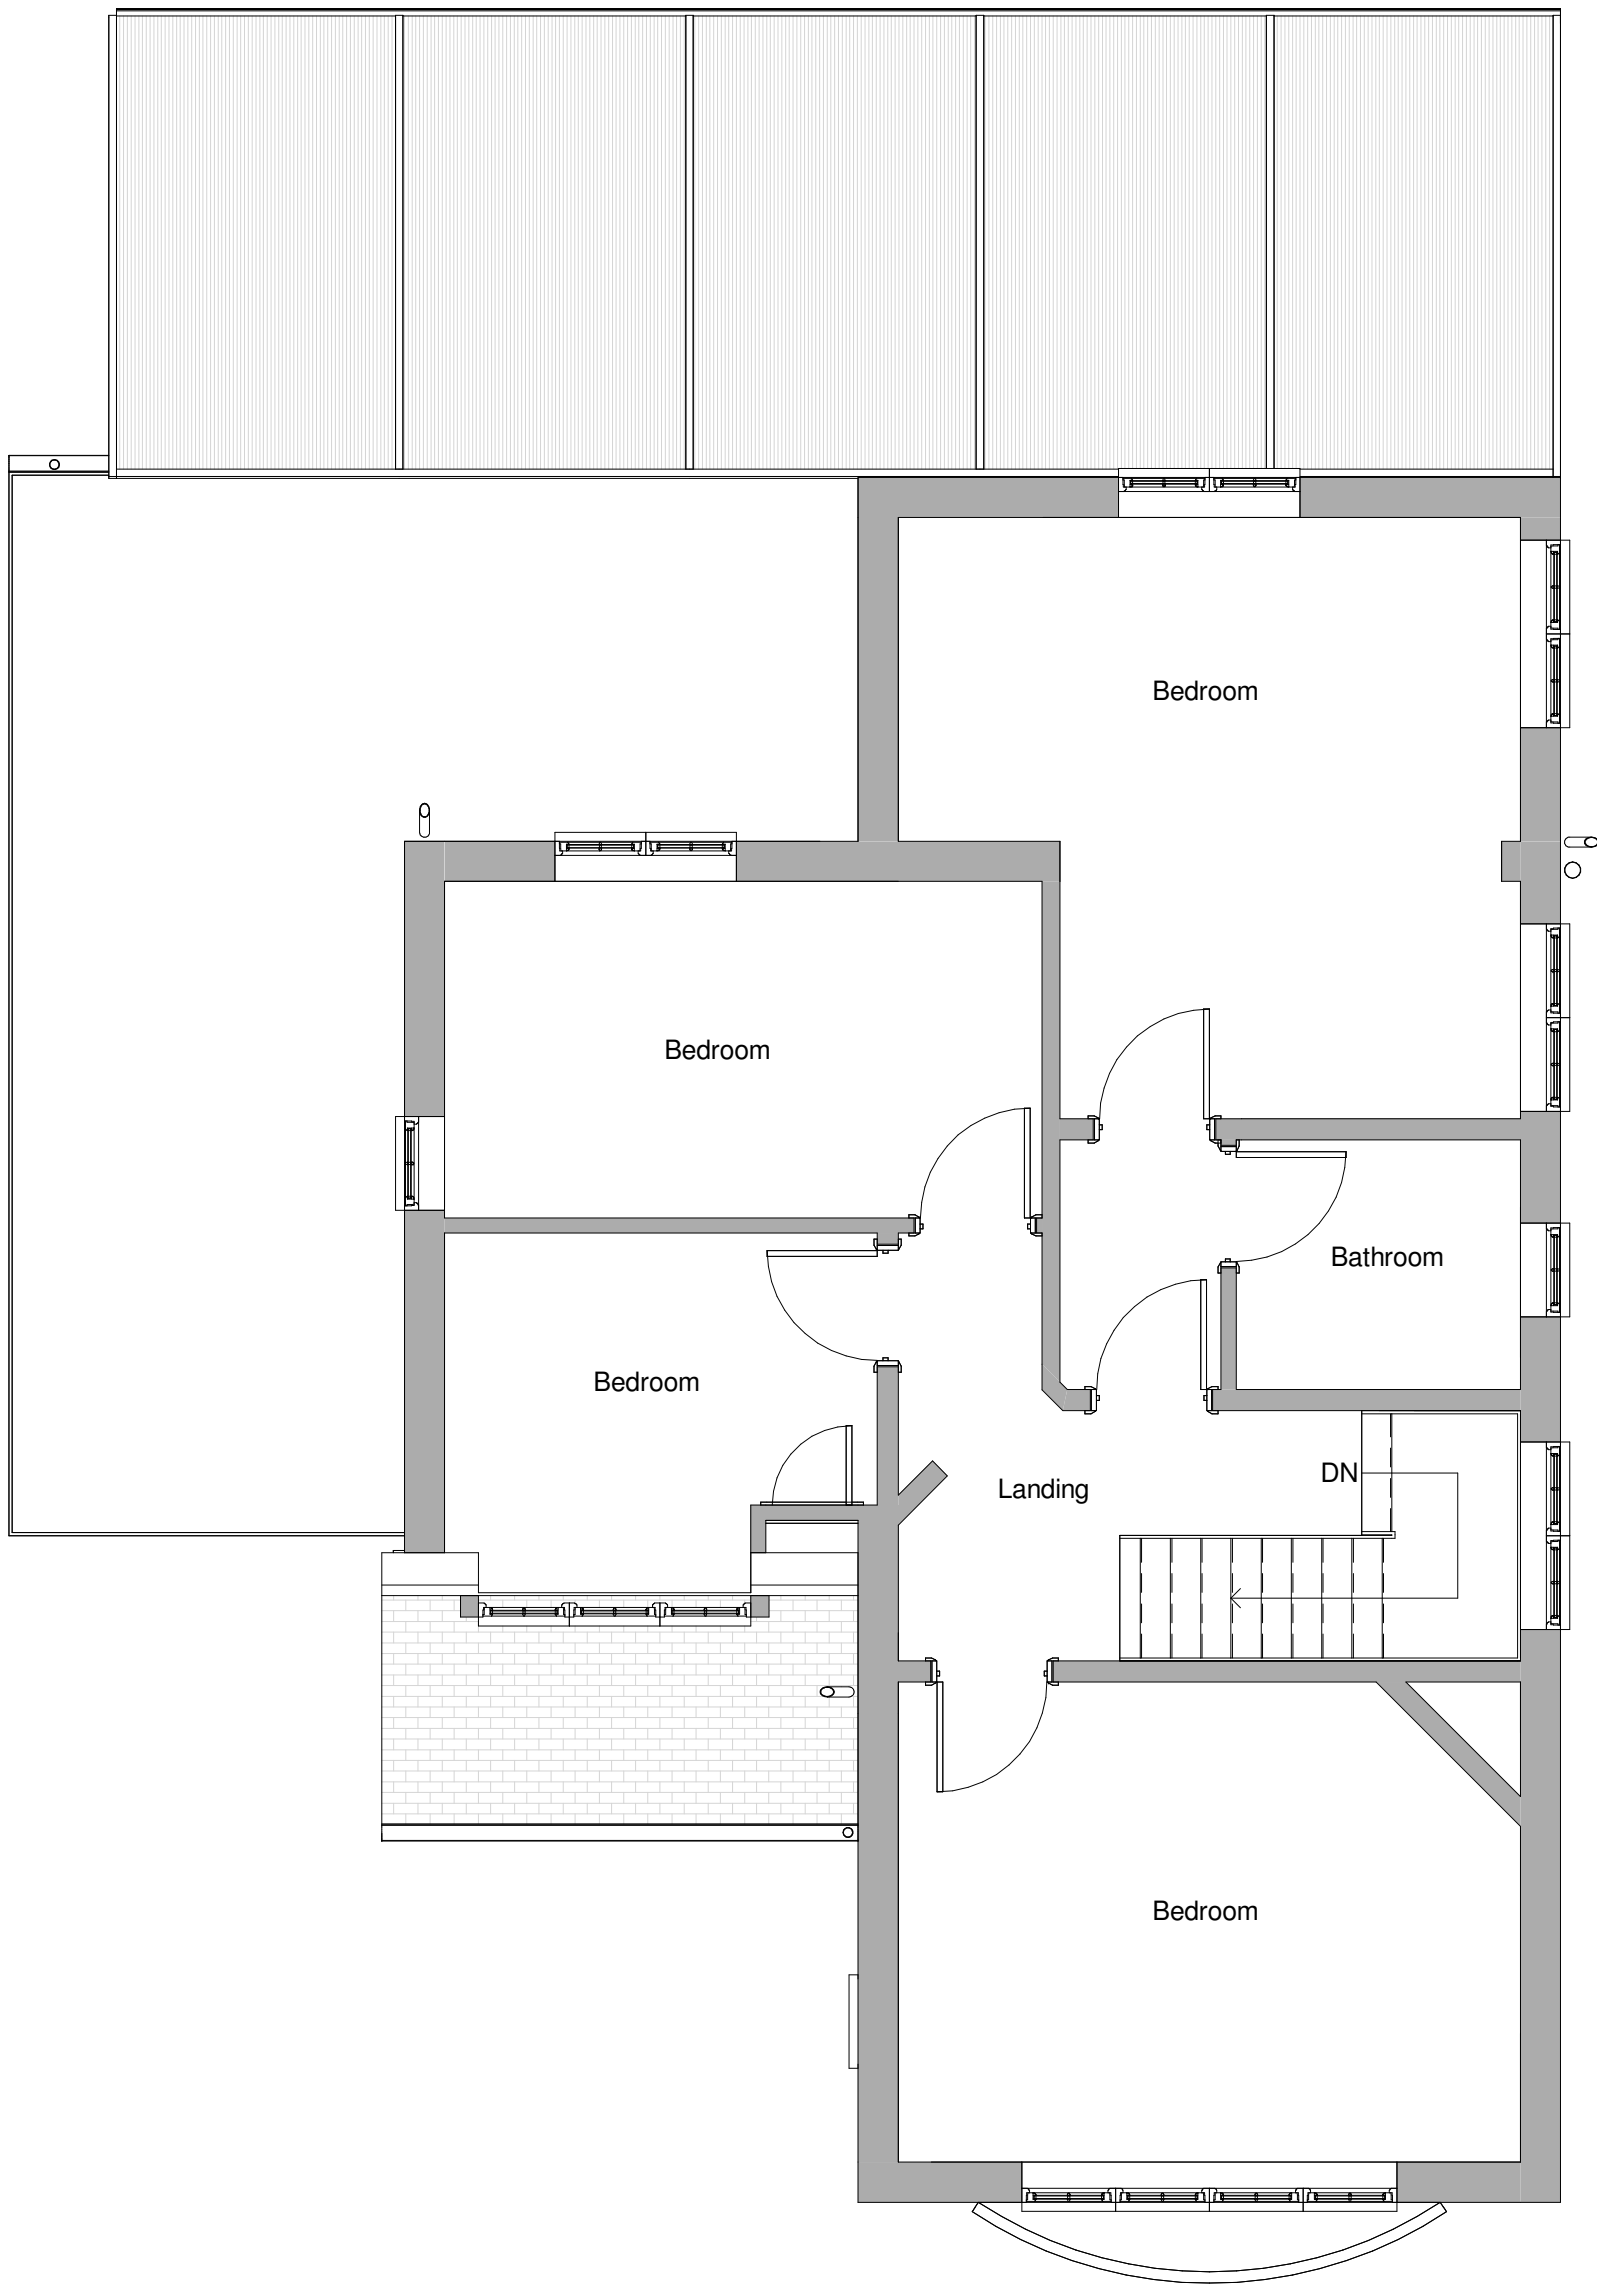

2 First Floor Plan
1 : 50

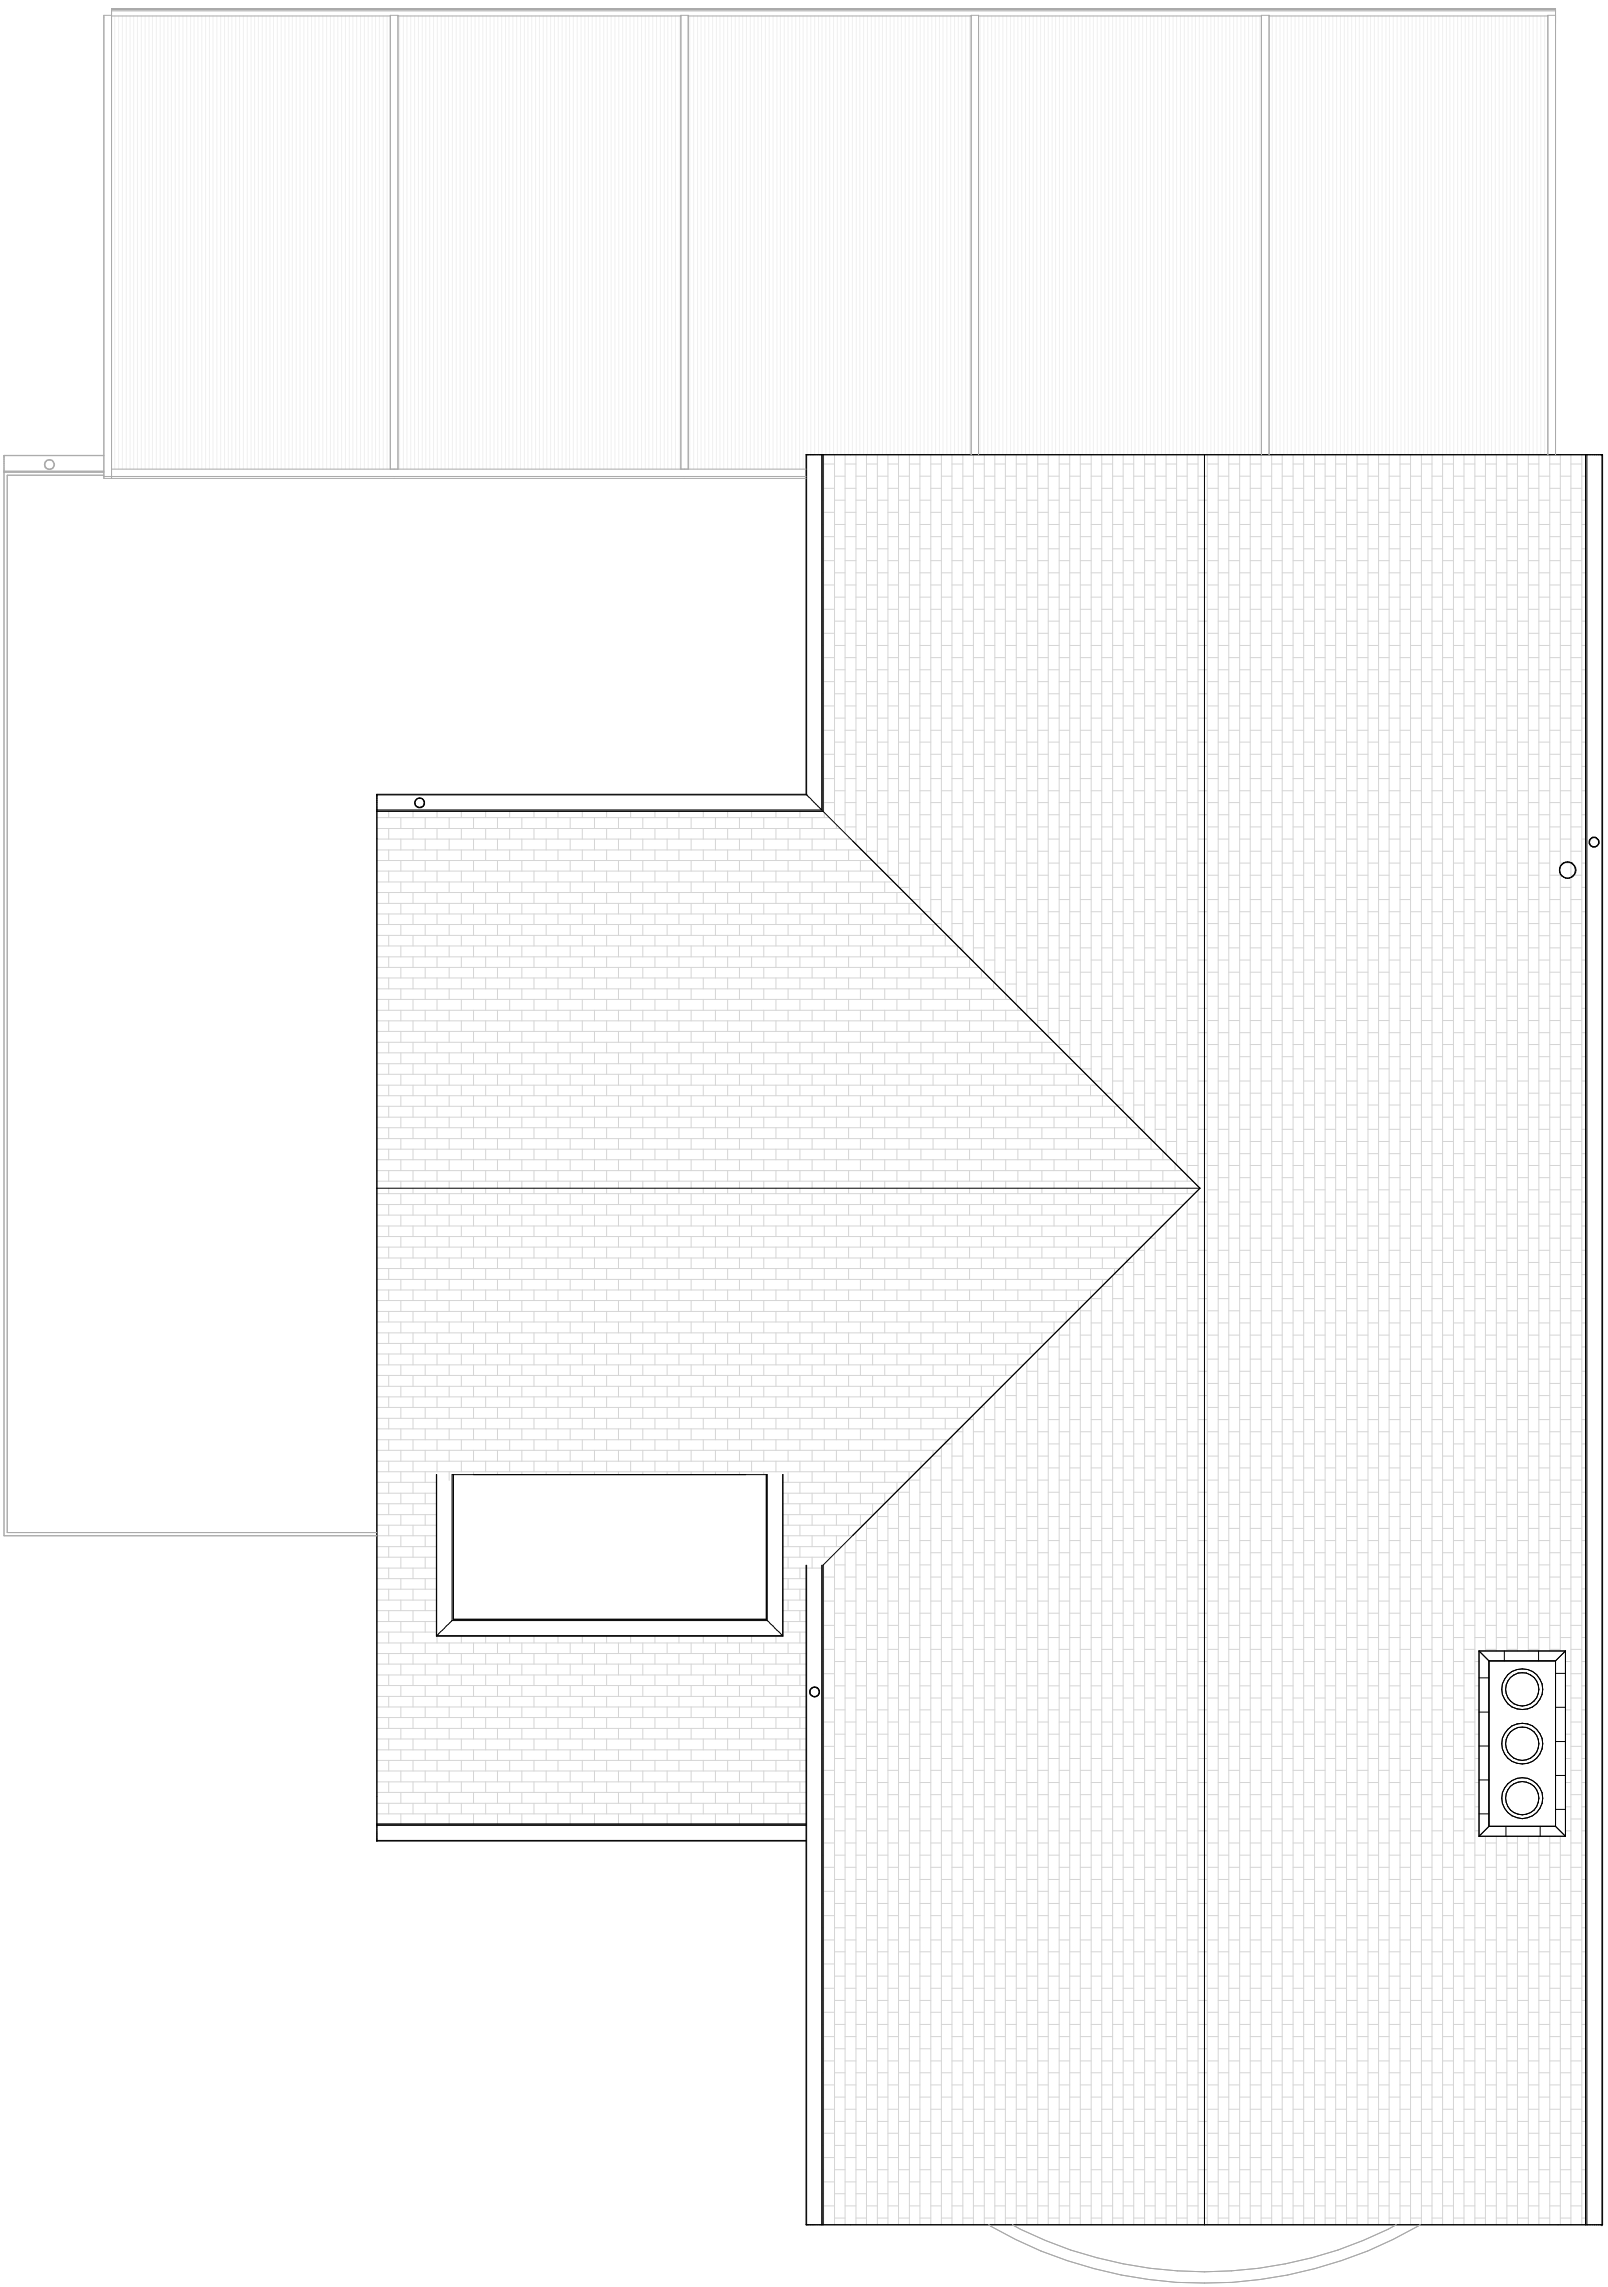

3 Roof Plan
1 : 50

0		1 to 50		5m	
1	20.04.20	1st floor side windows indicated.			
Rev	Date	Details		Drawn	Checked

Issued for:

Project/Client: 203 Icknield Way	Project No: Project Number	
	Dwg No: A100	Rev: 1
Drawing: Existing Plans	Scale: 1 : 50	@A1
	Drawn By: Author	Date:
	Checked By: Checker	Date:

