



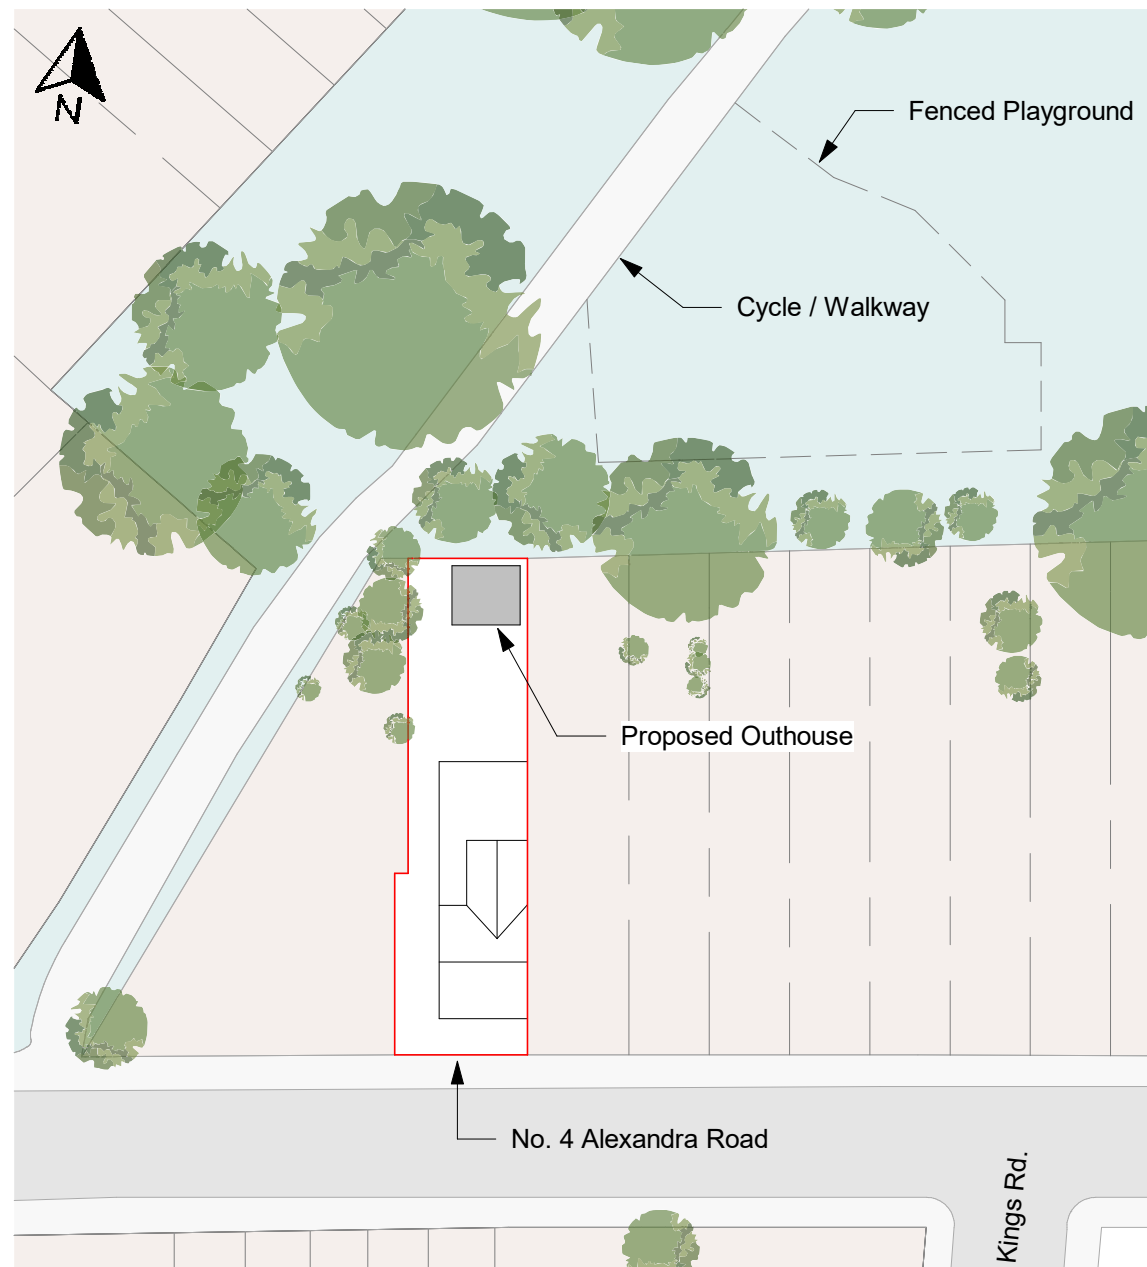

Location plan

1 : 500


1:500

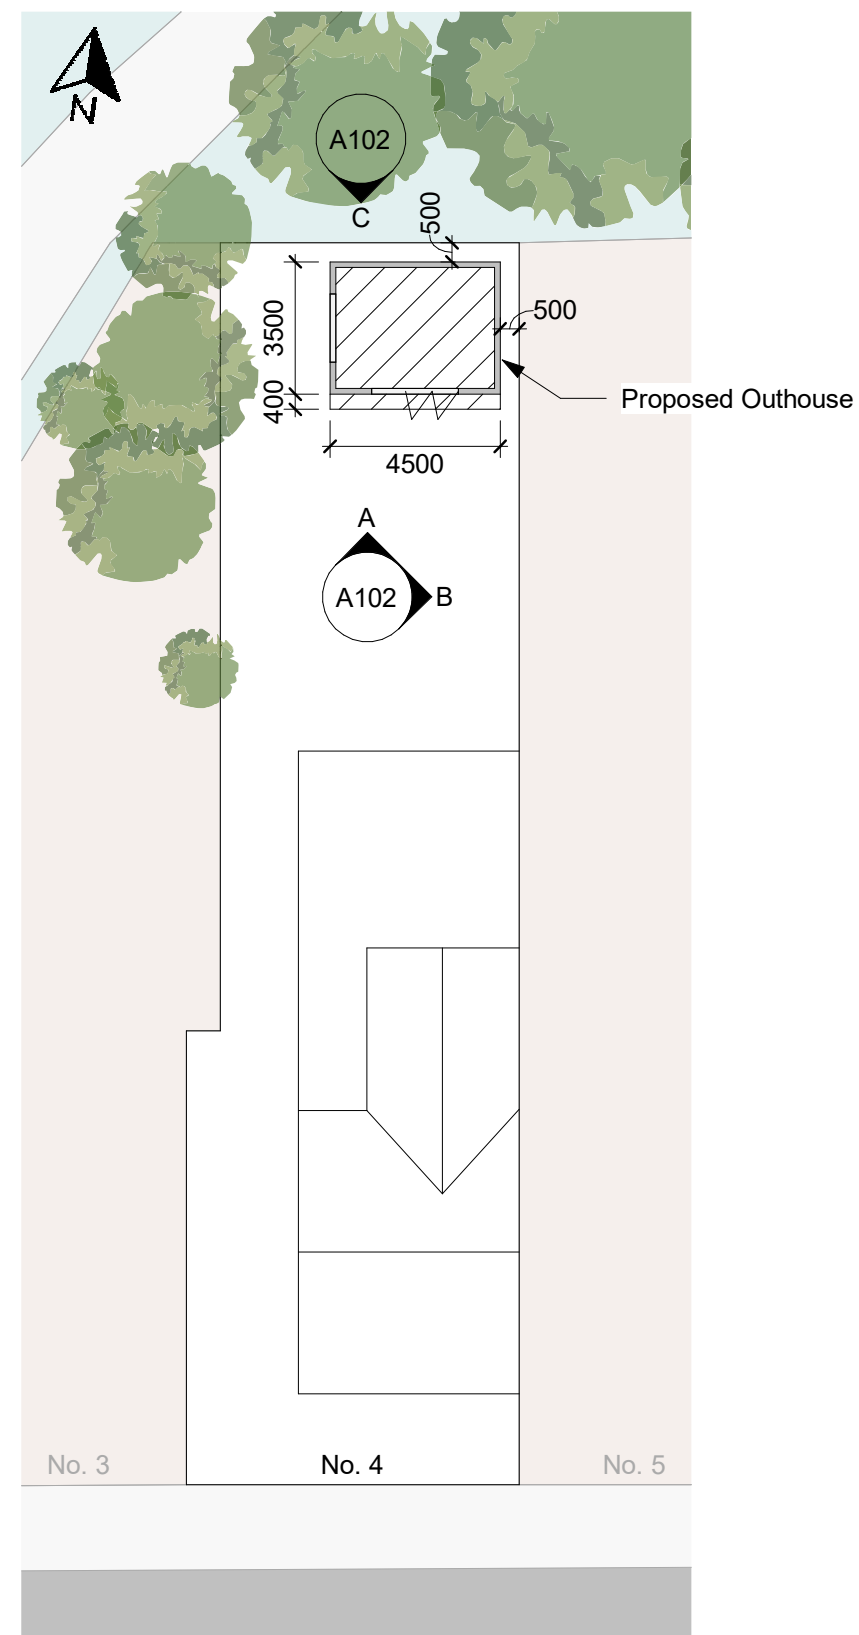

Site plan


1 : 200

1:200

 

Outhouse Details.

Width	= 4.5m
Depth	= 3.5m
Height	= 2.729m
Deck Depth	= 0.4m
Cladding	= 70mm Cedar Slat
Roofing	= EPDM Black

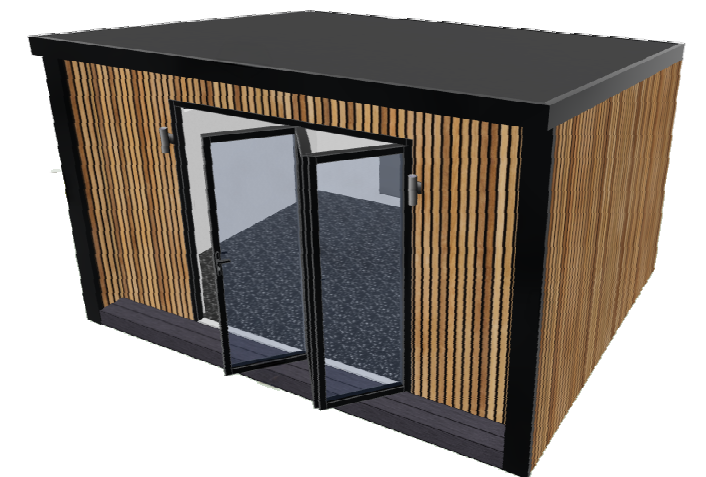

No.4 Alexandra Outhouse

ADDRESS 4 Alexandra Road, Hitchin SG5 1RB.	
Date 15/04/2026	Scale (@ A3) As indicated
SHEET NUMBER A101	REV B