

CDM Regulations 2015

Principal contractor to plan for mitigation measures in response to hazards. CDM Regulations require that **all** projects are to:

- Have workers to be competent and are suitably skilled for the work they carry out;
- Contractors to provide appropriate supervision, instruction and information to all on site workers to provide a safe working environment;
- Have a written construction phase H&S plan


Worcester Lloyd are appointed as 'Designer' only, unless a written appointment has been completed for the formal appointment as 'Principal Designer'. If Worcester Lloyd has been appointed as '**Principal Designer**' then refer to 'Pre-construction information pack' for design health and safety information for this project.



FRONT ELEVATION AS PROPOSED 1:50



REAR ELEVATION AS PROPOSED 1:50

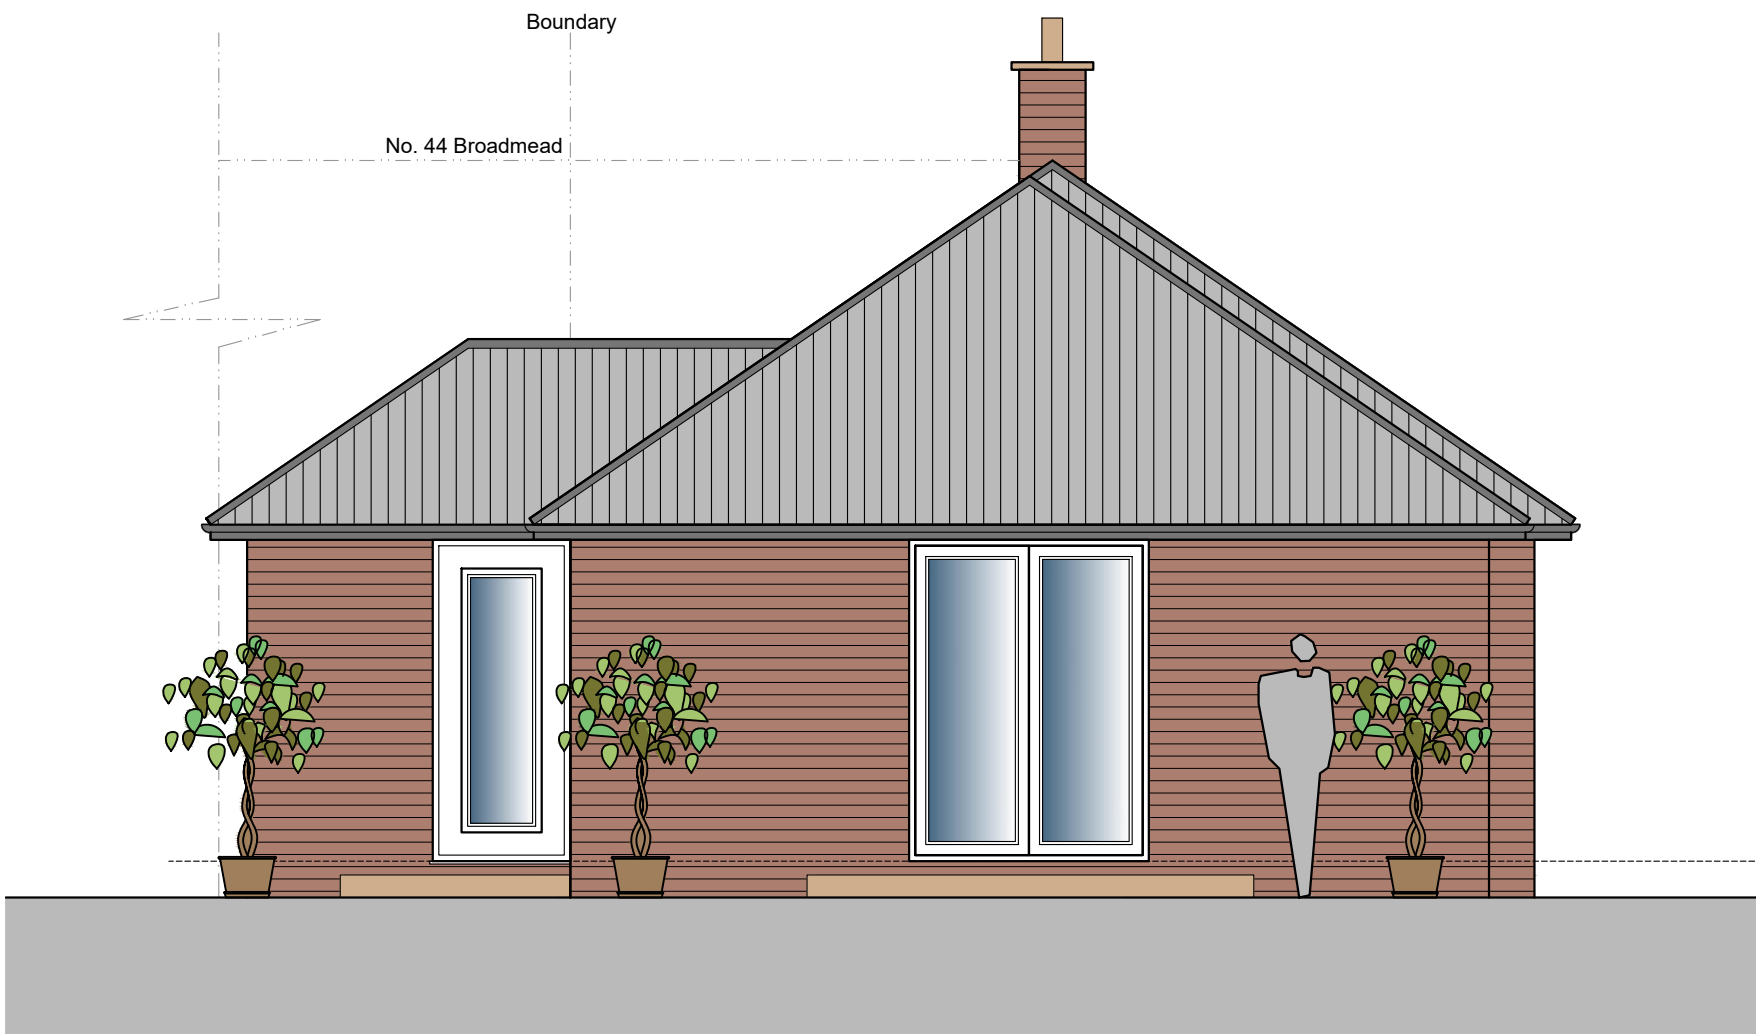

SIDE ELEVATION AS PROPOSED 1:50

Planning application



B	Amended to PO comments	20.04.26
A	Windows altered to suit layout	23.03.26
Rev	Note	Date



WORCESTER LLOYD
ARCHITECTS & ENGINEERS

Studio 20, Sadler Bridge Studios, Bold Lane
Derby, DE1 3NT
Office: 01332 498 770
www.worcesterlloyd.co.uk

RIBA 
Chartered Practice

Project **41 Broadmead, Hitchin**

Drawing Title **Elevations as proposed**

Scale 1:50

Sheet A1	Drawn By GN	Checked By MW
----------	-------------	---------------

Date	Job No.	Drawing No.	Revision
Mar '26	001 2026	004	B