


EXISTING FLOOR PLAN GROUND


MR & MRS FOSTER

12, DENTS CLOSE

LEITCHWORTH GARDEN CITY

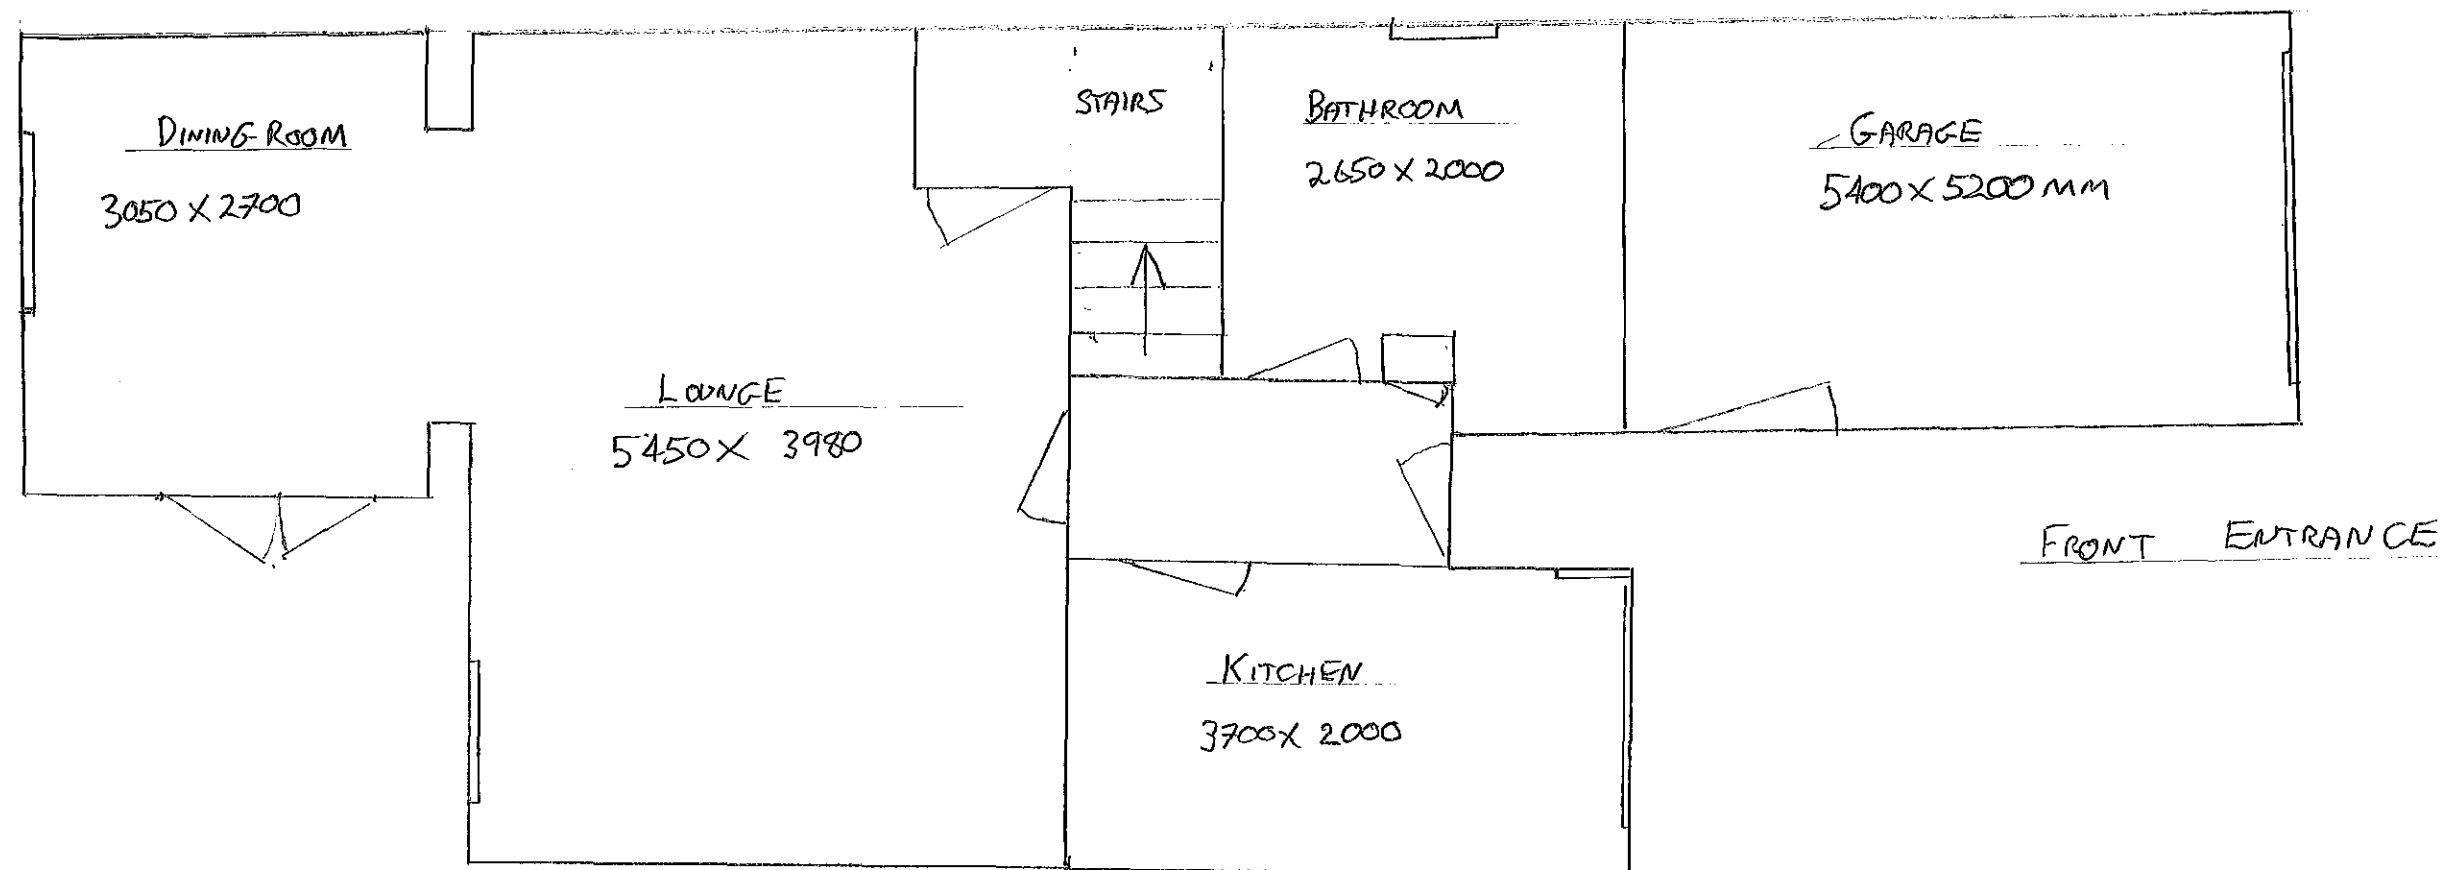

PROPOSED FLOOR PLAN GROUND.

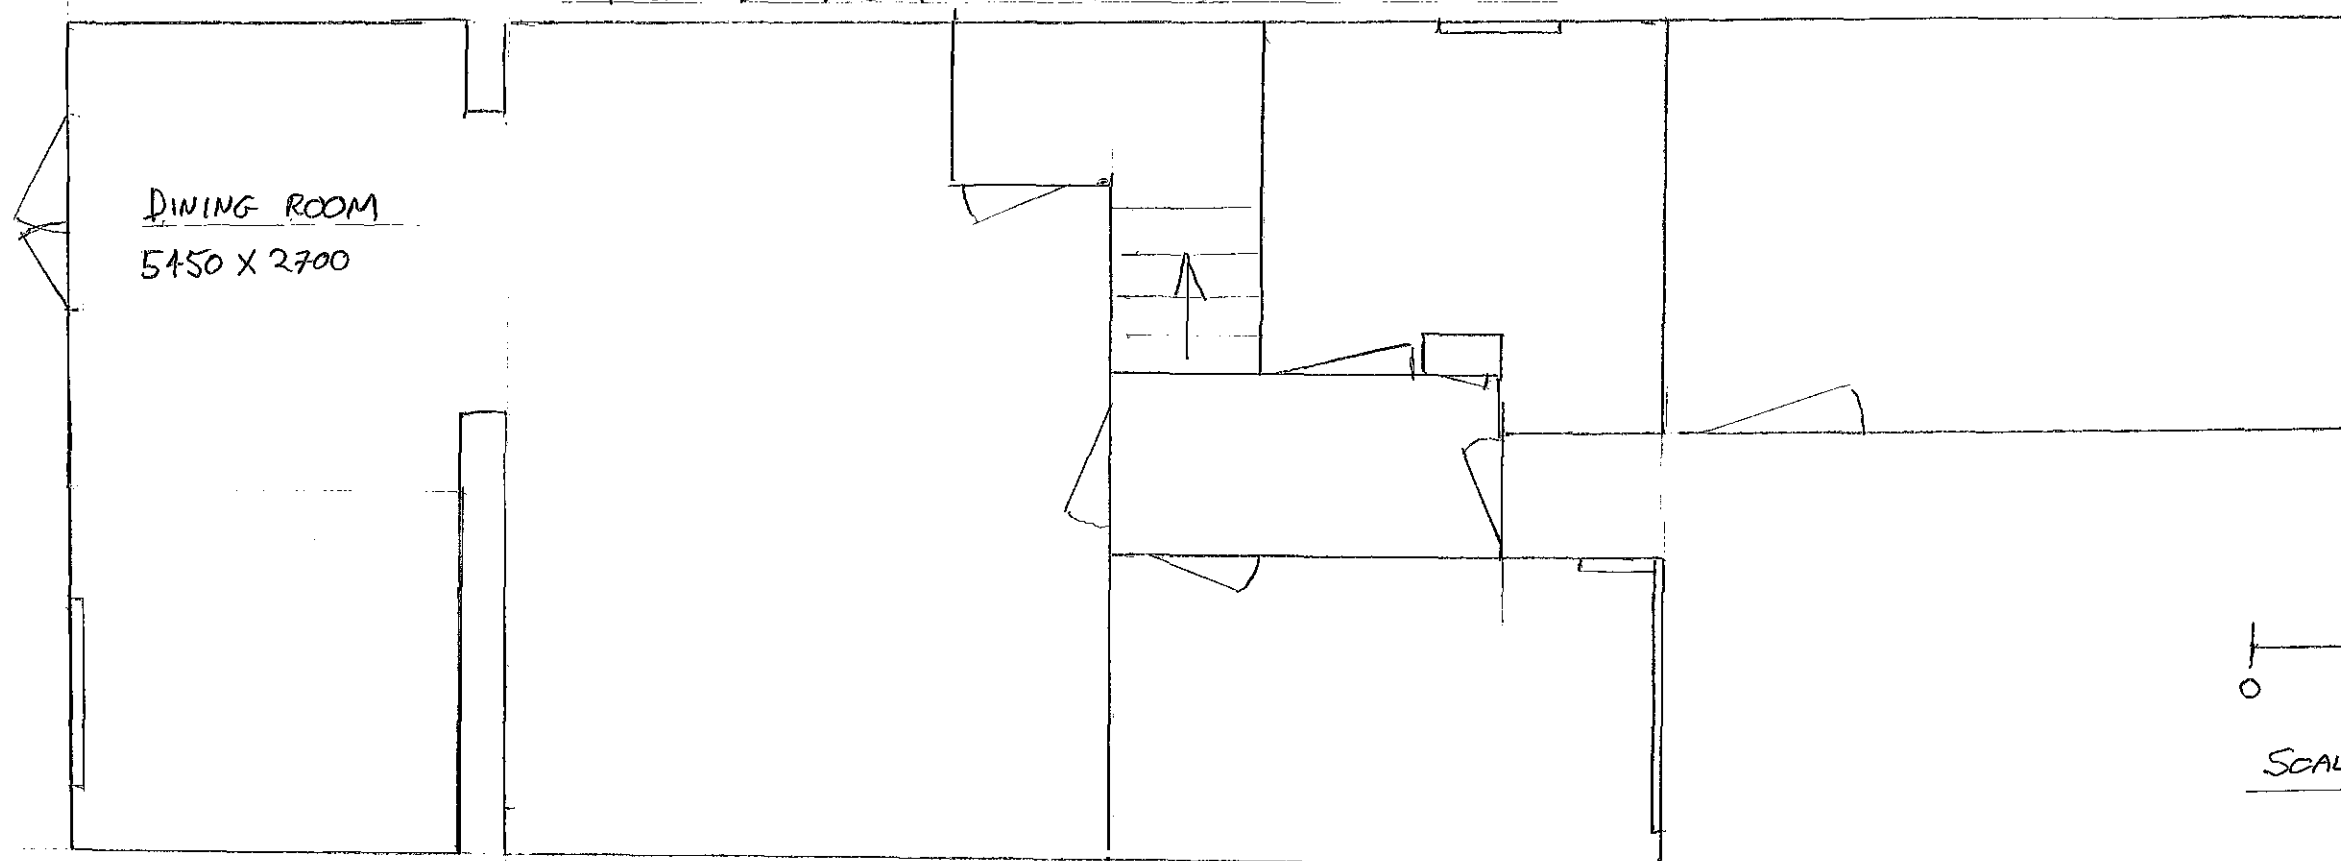

0 1m 2m 3m 4m

SCALE 1:50