




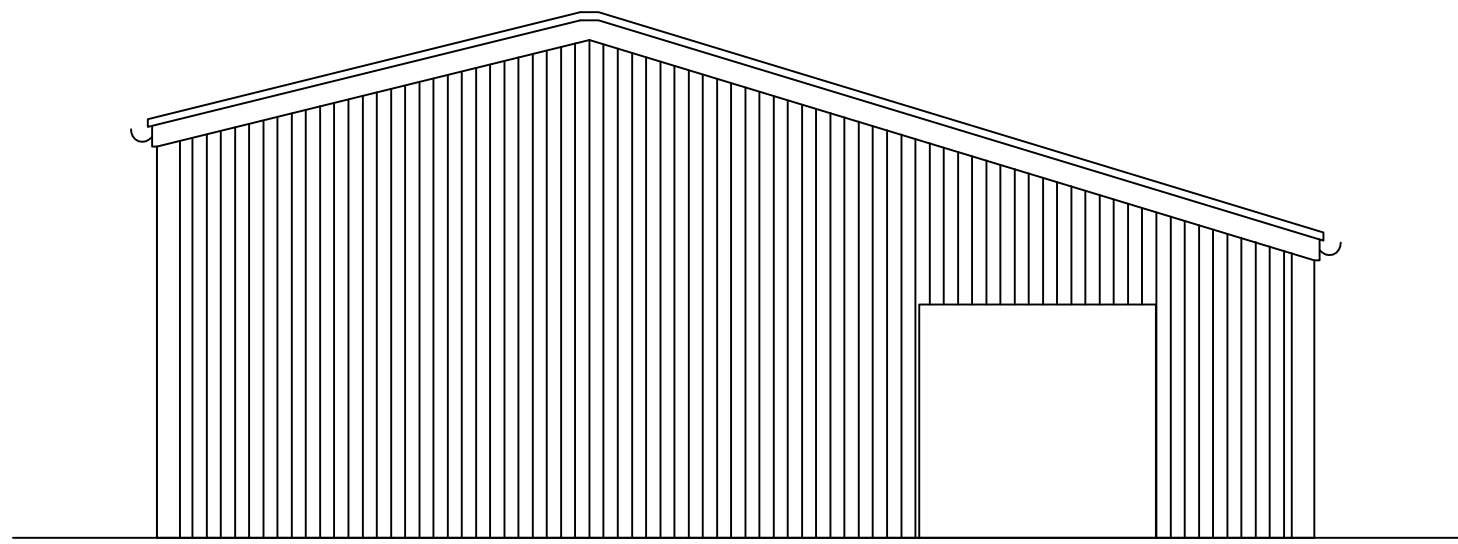


EXISTING FRONT ELEVATION (1:100)
(BUILDING B)

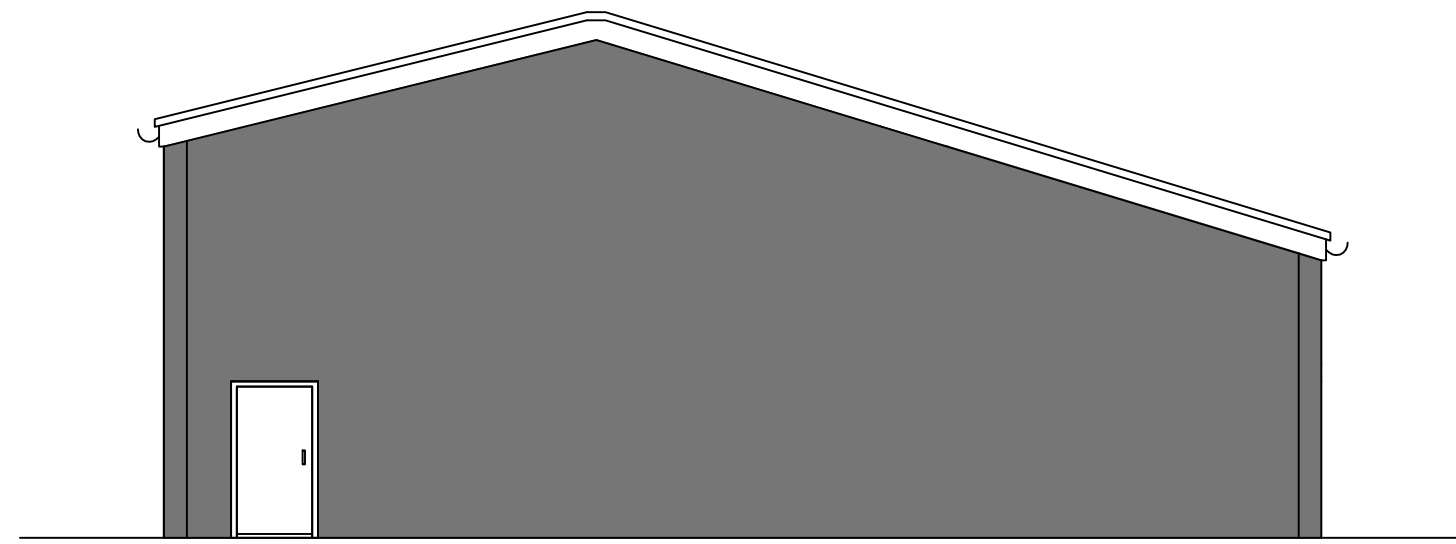


PROPOSED FRONT ELEVATION (1:100)
(BUILDING B)

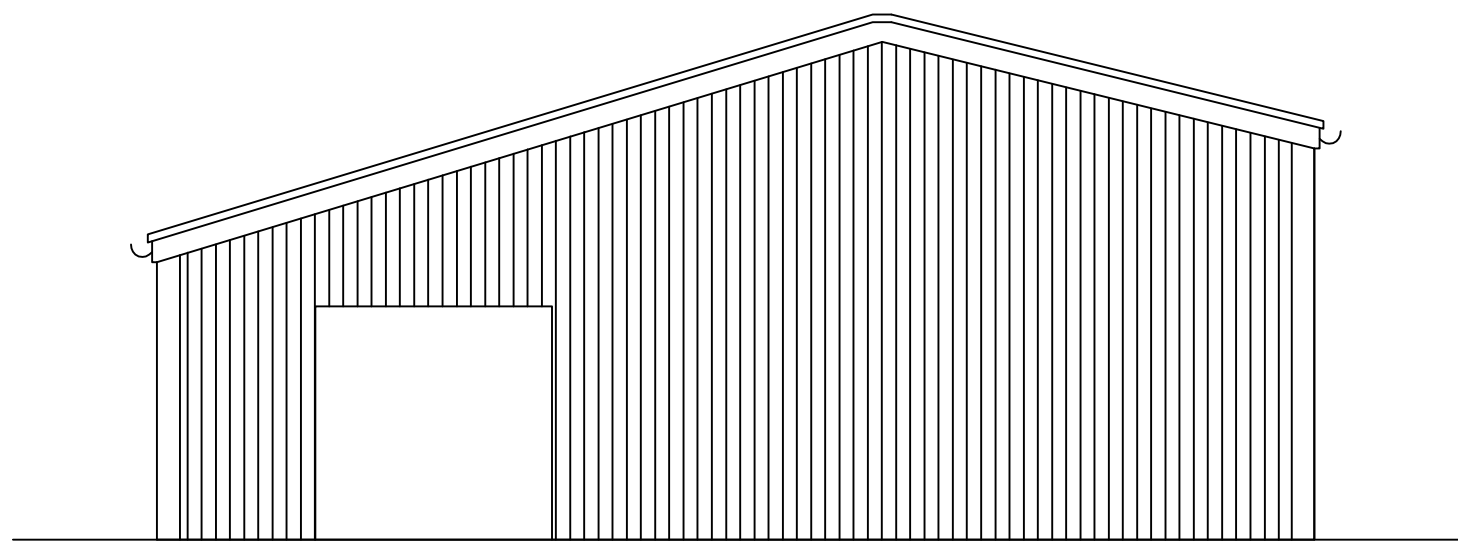

EXISTING REAR ELEVATION (1:100)
(BUILDING B)

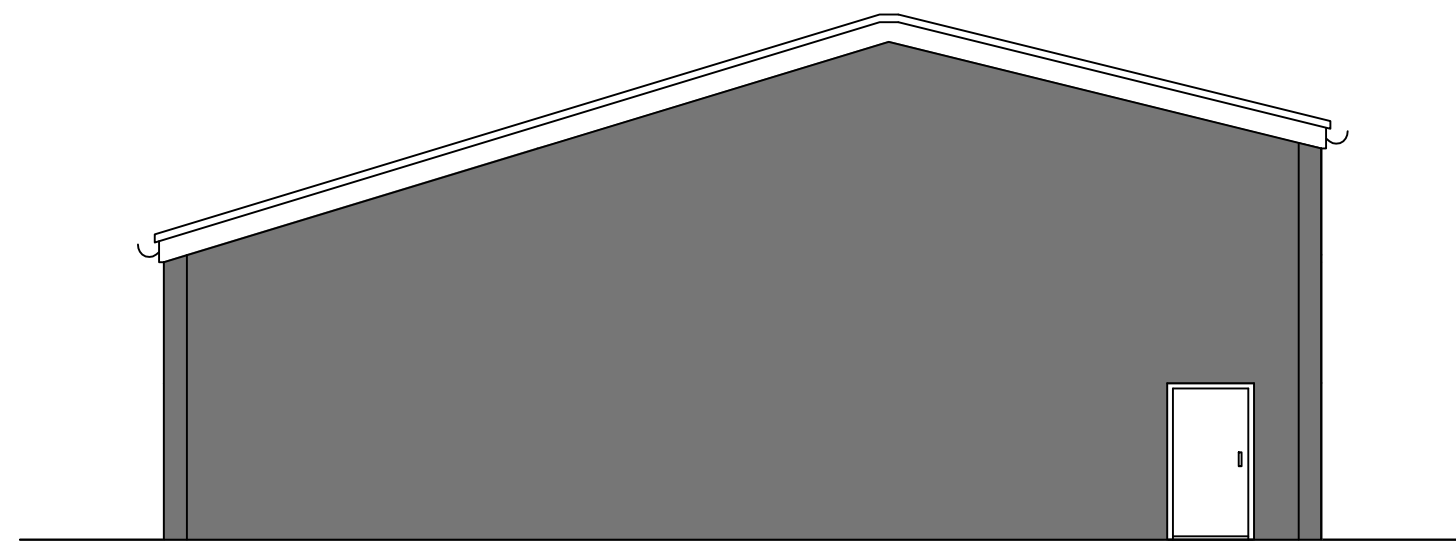


PROPOSED REAR ELEVATION (1:100)
(BUILDING B)

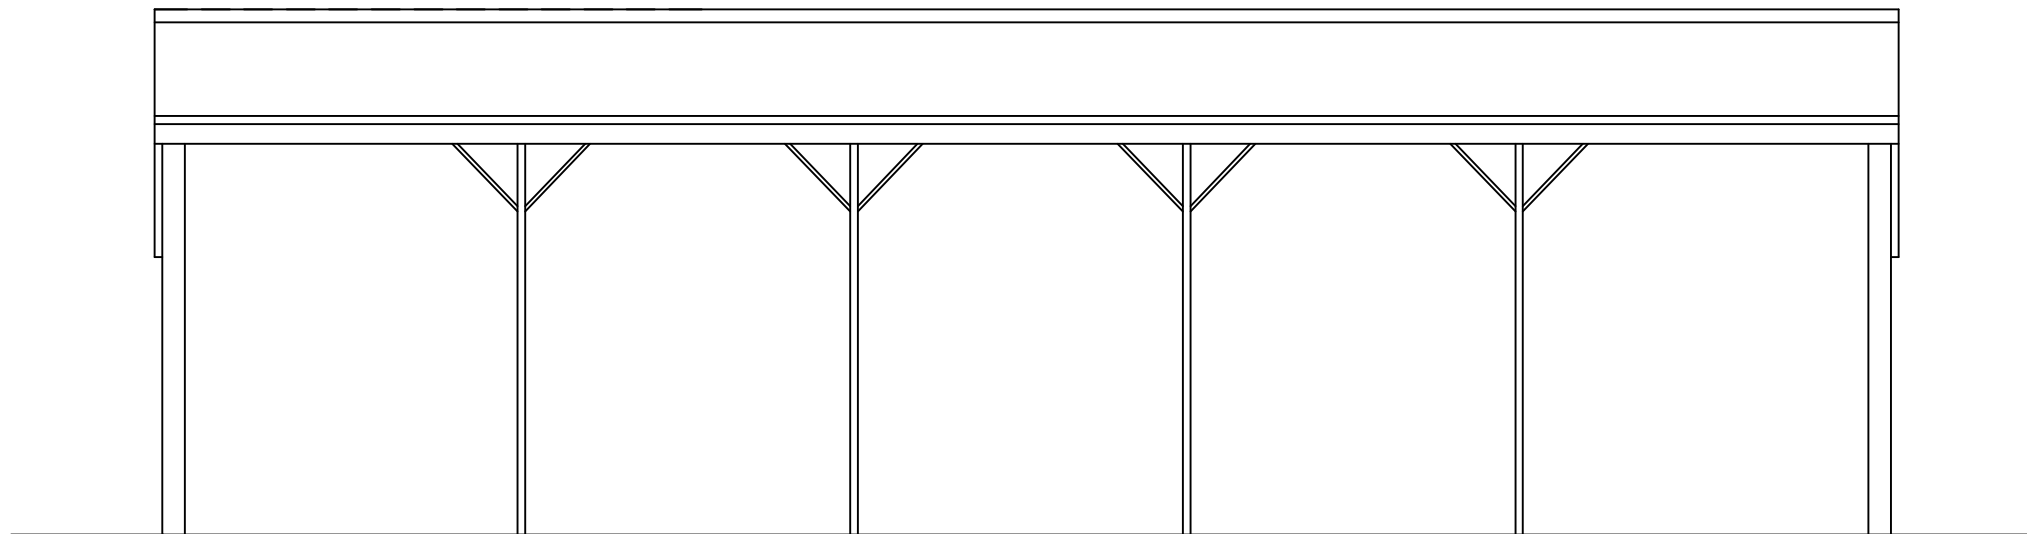


EXISTING SIDE ELEVATION (1:100)
(BUILDING B)



PROPOSED SIDE ELEVATION (1:100)
(BUILDING B)

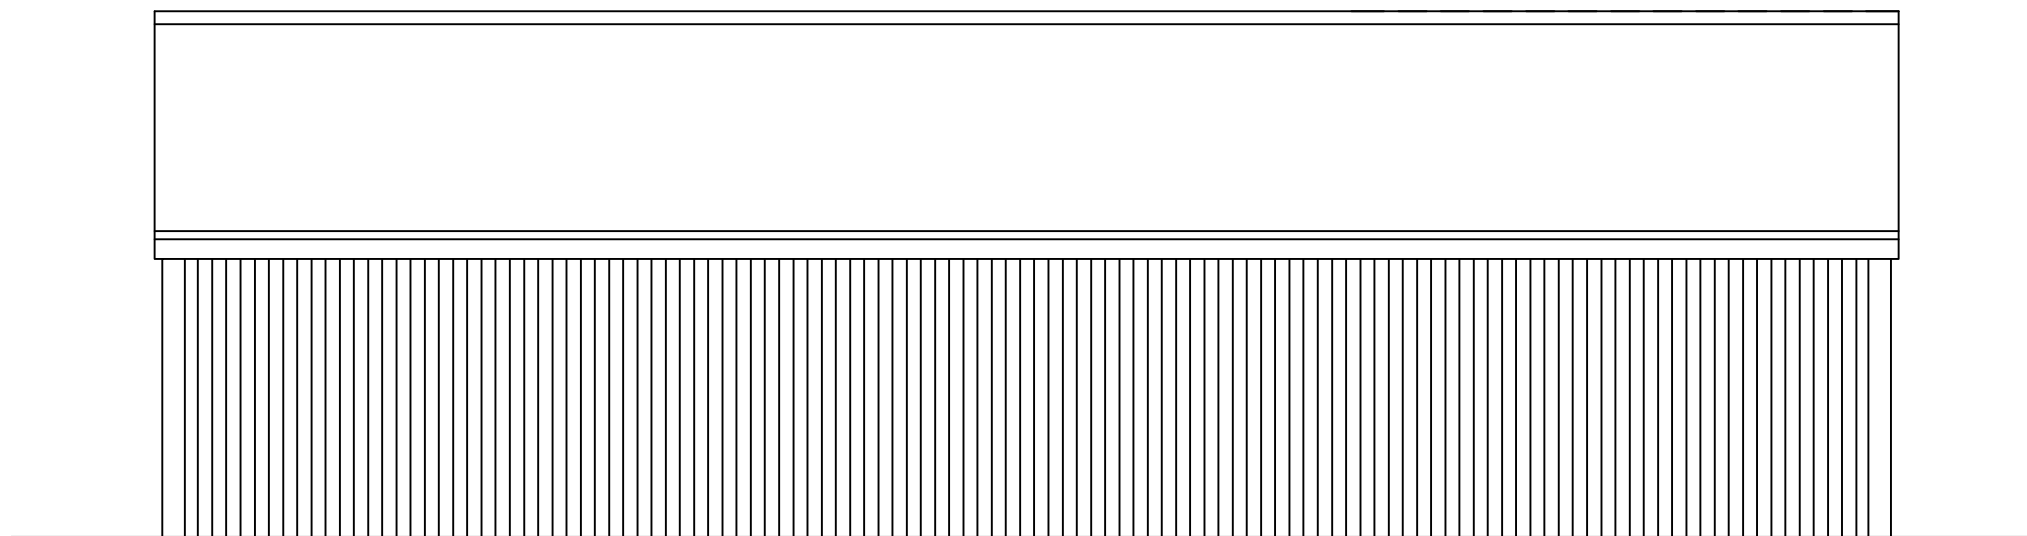

EXISTING SIDE ELEVATION (1:100)
(BUILDING B)

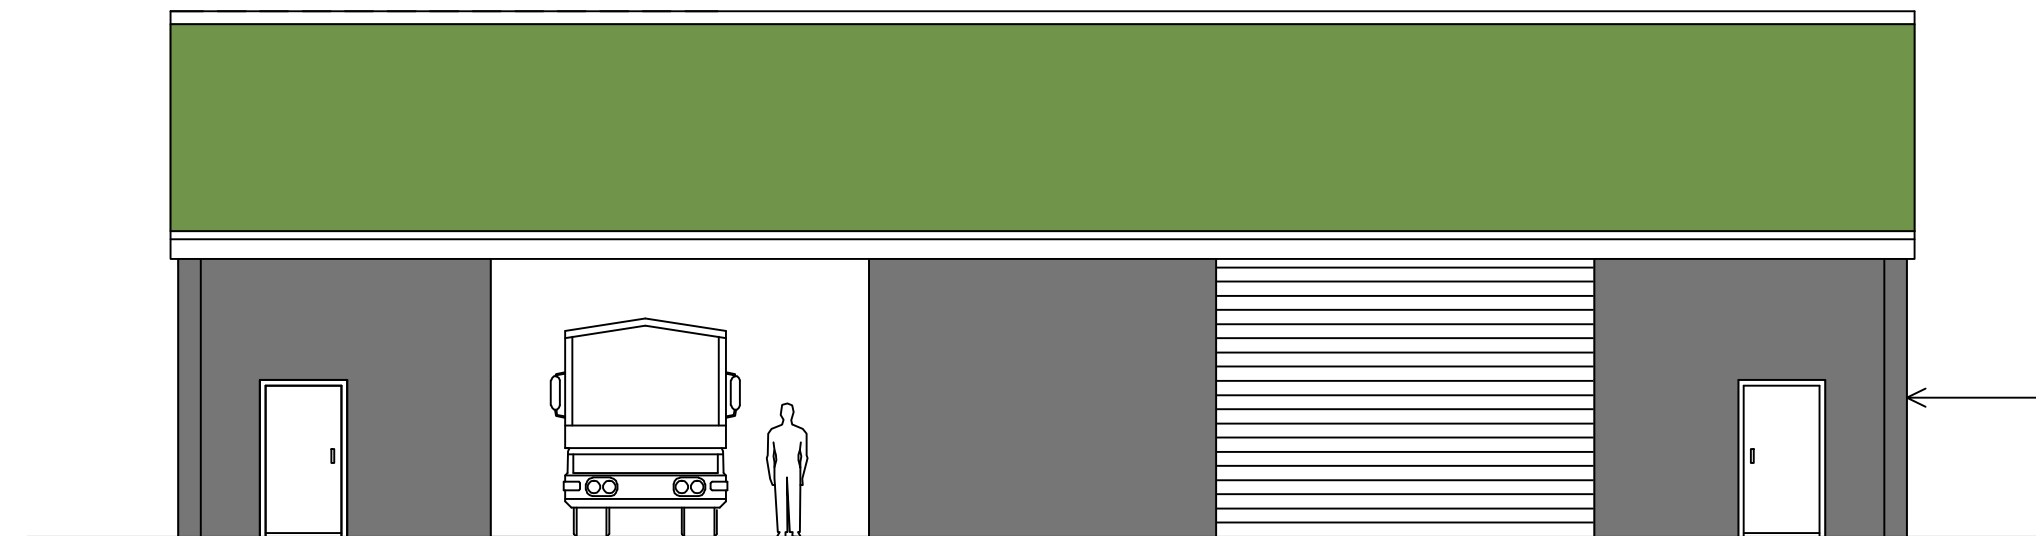

PROPOSED SIDE ELEVATION (1:100)
(BUILDING B)

Roof Painted to 12-D-45 Tundra
(All Elevations)

Walls Painted to 00-A-09
Flint Grey (All Elevations)

NOTES

1. NECESSARY WORKS ON BUILDING EXISTING OWNERS IN
INTEREST OF WORKS ON THE FIRST FLOOR. THE OWNERS
RESPONSIBILITY OF APPROVING OF ANY WORK
SHOULD BE IN PLACE.
2. ALL DIMENSIONS ARE TO BE CHECKED ON THE BEFORE
ORDERING MATERIALS OR COMMENCING WORK.
3. IN CASE OF DISCREPANCIES IN DRAWINGS OR DETAILS REFER
TO THE DRAWING FOR CLARIFICATION BEFORE ORDERING MATERIALS.
UNLESS OTHERWISE STATED BY CLIENT OR CONTRACTOR
THE LOCAL AUTHORITY BEFORE WORK COMMENCES ON
THE AND AT ALL PRESCRIBED STAGES OF WORK WITH
THE PROJECT MANAGER AND INSURE.
4. IF THE CONTRACTOR RESPONSIBILITY TO KNOW
THE LOCAL AUTHORITY BEFORE WORK COMMENCES ON
THE AND AT ALL PRESCRIBED STAGES OF WORK WITH
THE PROJECT MANAGER AND INSURE.
5. IF WORK COMMENCES ON THE BEFORE FULL PLANS
APPROVAL HAS BEEN OBTAINED FROM THE PROJECT MANAGER
NO RESPONSIBILITY FOR ANY MATERIALS, WORK OR
MATERIALS BY THE PROJECT MANAGER AND INSURE.
6. FOR ANY INFORMATION NOT COVERED BY THESE DRAWINGS
REFER TO THE PROJECT MANAGER FOR CLARIFICATION.
7. THE CONTRACTOR MUST INSURE THAT THE WORK IS
BEING CARRIED OUT TO THE LATEST REVISIONS OF ALL
WORKING DRAWINGS BEFORE WORK COMMENCES.
8. IF THE CONTRACTOR RESPONSIBILITY TO KNOW
THE LOCAL AUTHORITY BEFORE WORK COMMENCES ON
THE AND AT ALL PRESCRIBED STAGES OF WORK WITH
THE PROJECT MANAGER AND INSURE.
9. BY USING THE DRAWING THE USER AND HIS EMPLOYEE
SHOULD BE AWARE OF THE PROJECT STATUS AND
CONTRACT.
10. THE DRAWING AND DETAILS IN RESPECT OF THE PROJECT
WILL FORM PART OF THE CONTRACT DOCUMENTATION
AND ARE TO BE USED IN CONNECTION WITH THE PROJECT
ACCORDING TO THE DRAWING.

SCALE 1:100

