

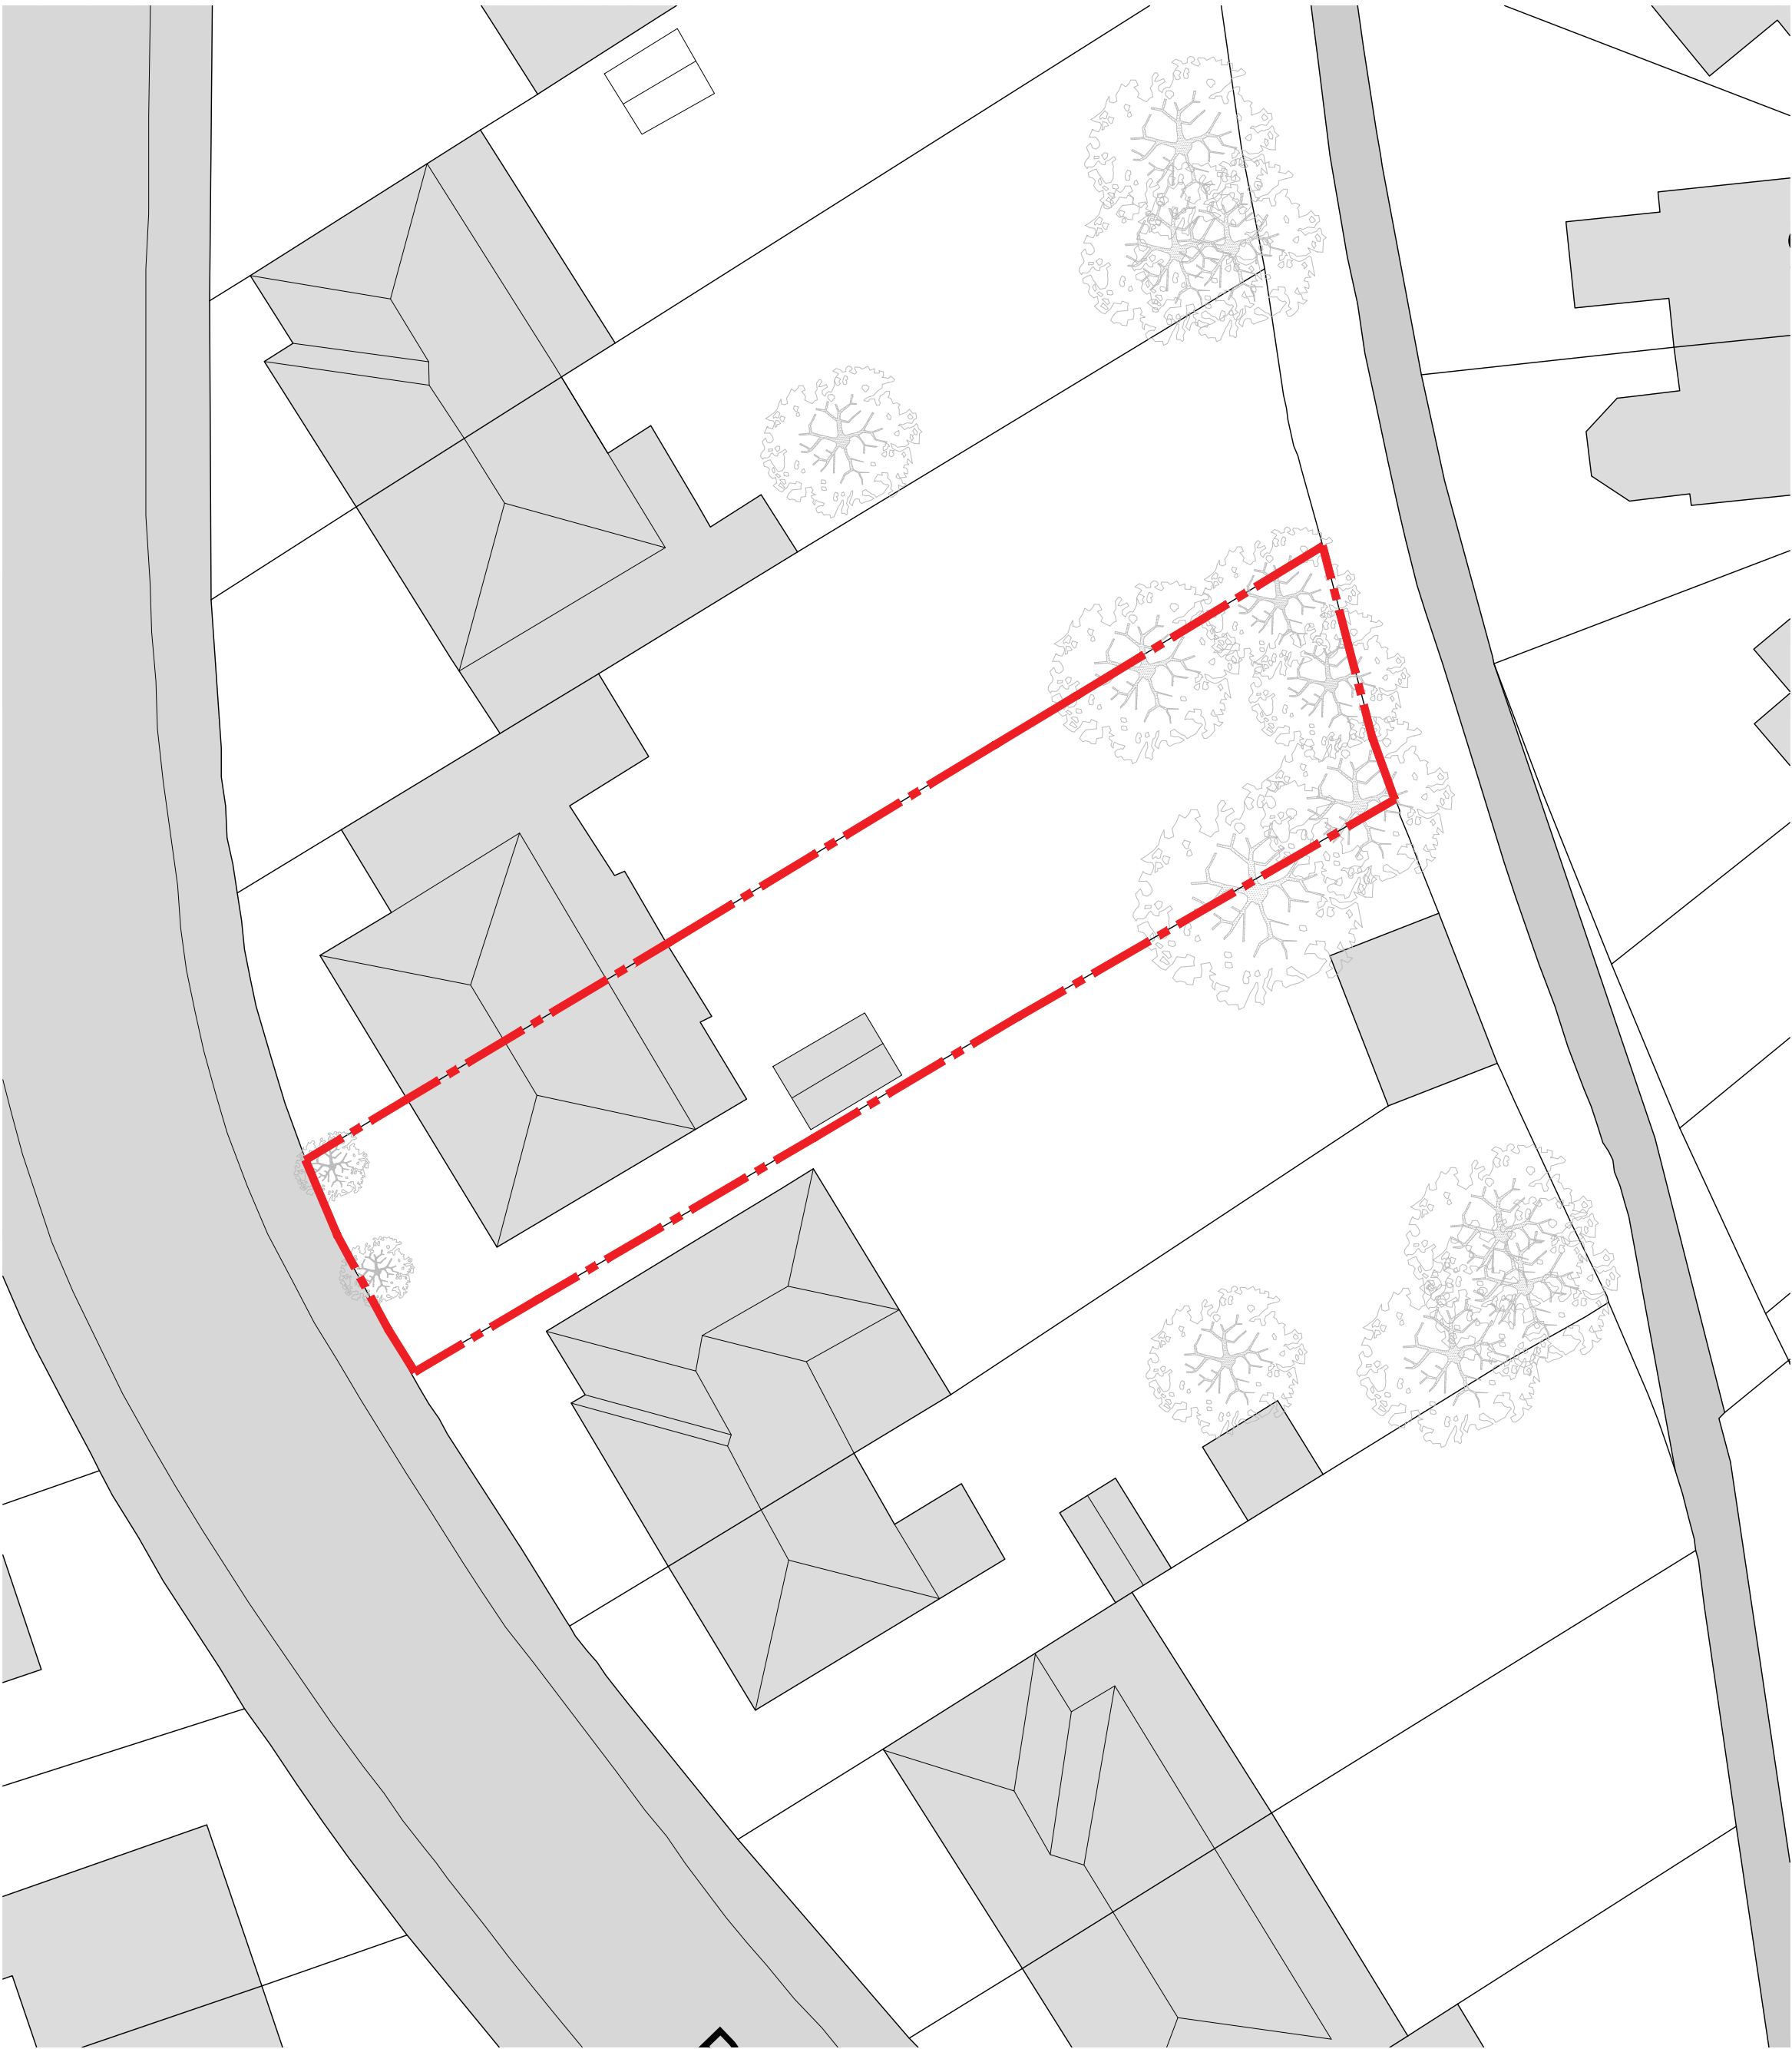



- NOTES:
1. DRAWING TO BE USED FOR THE STATUS INDICATED ONLY
 2. ALL DIMENSIONS AND SETTING OUT SHALL BE CHECKED AND CONFIRMED AND ANY DISCREPANCIES TO BE REPORTED TO THE ARCHITECT PRIOR TO COMMENCEMENT OF ANY WORK
 3. ALL WORK AND MATERIALS TO BE IN ACCORDANCE WITH CURRENT STATUTORY LEGISLATION, RELEVANT CODES OF PRACTICE AND BRITISH STANDARDS
 4. DRAWING TO BE READ IN ACCORDANCE WITH RELEVANT CONSULTANTS AND SUB-CONTRACTORS DRAWINGS AND SPECIFICATIONS
 5. THIS DRAWING IS THE PROPERTY OF JW-BESPOKE LIMITED AND IS NOT TO BE USED IN WHOLE OR IN PART WITHOUT WRITTEN CONSENT

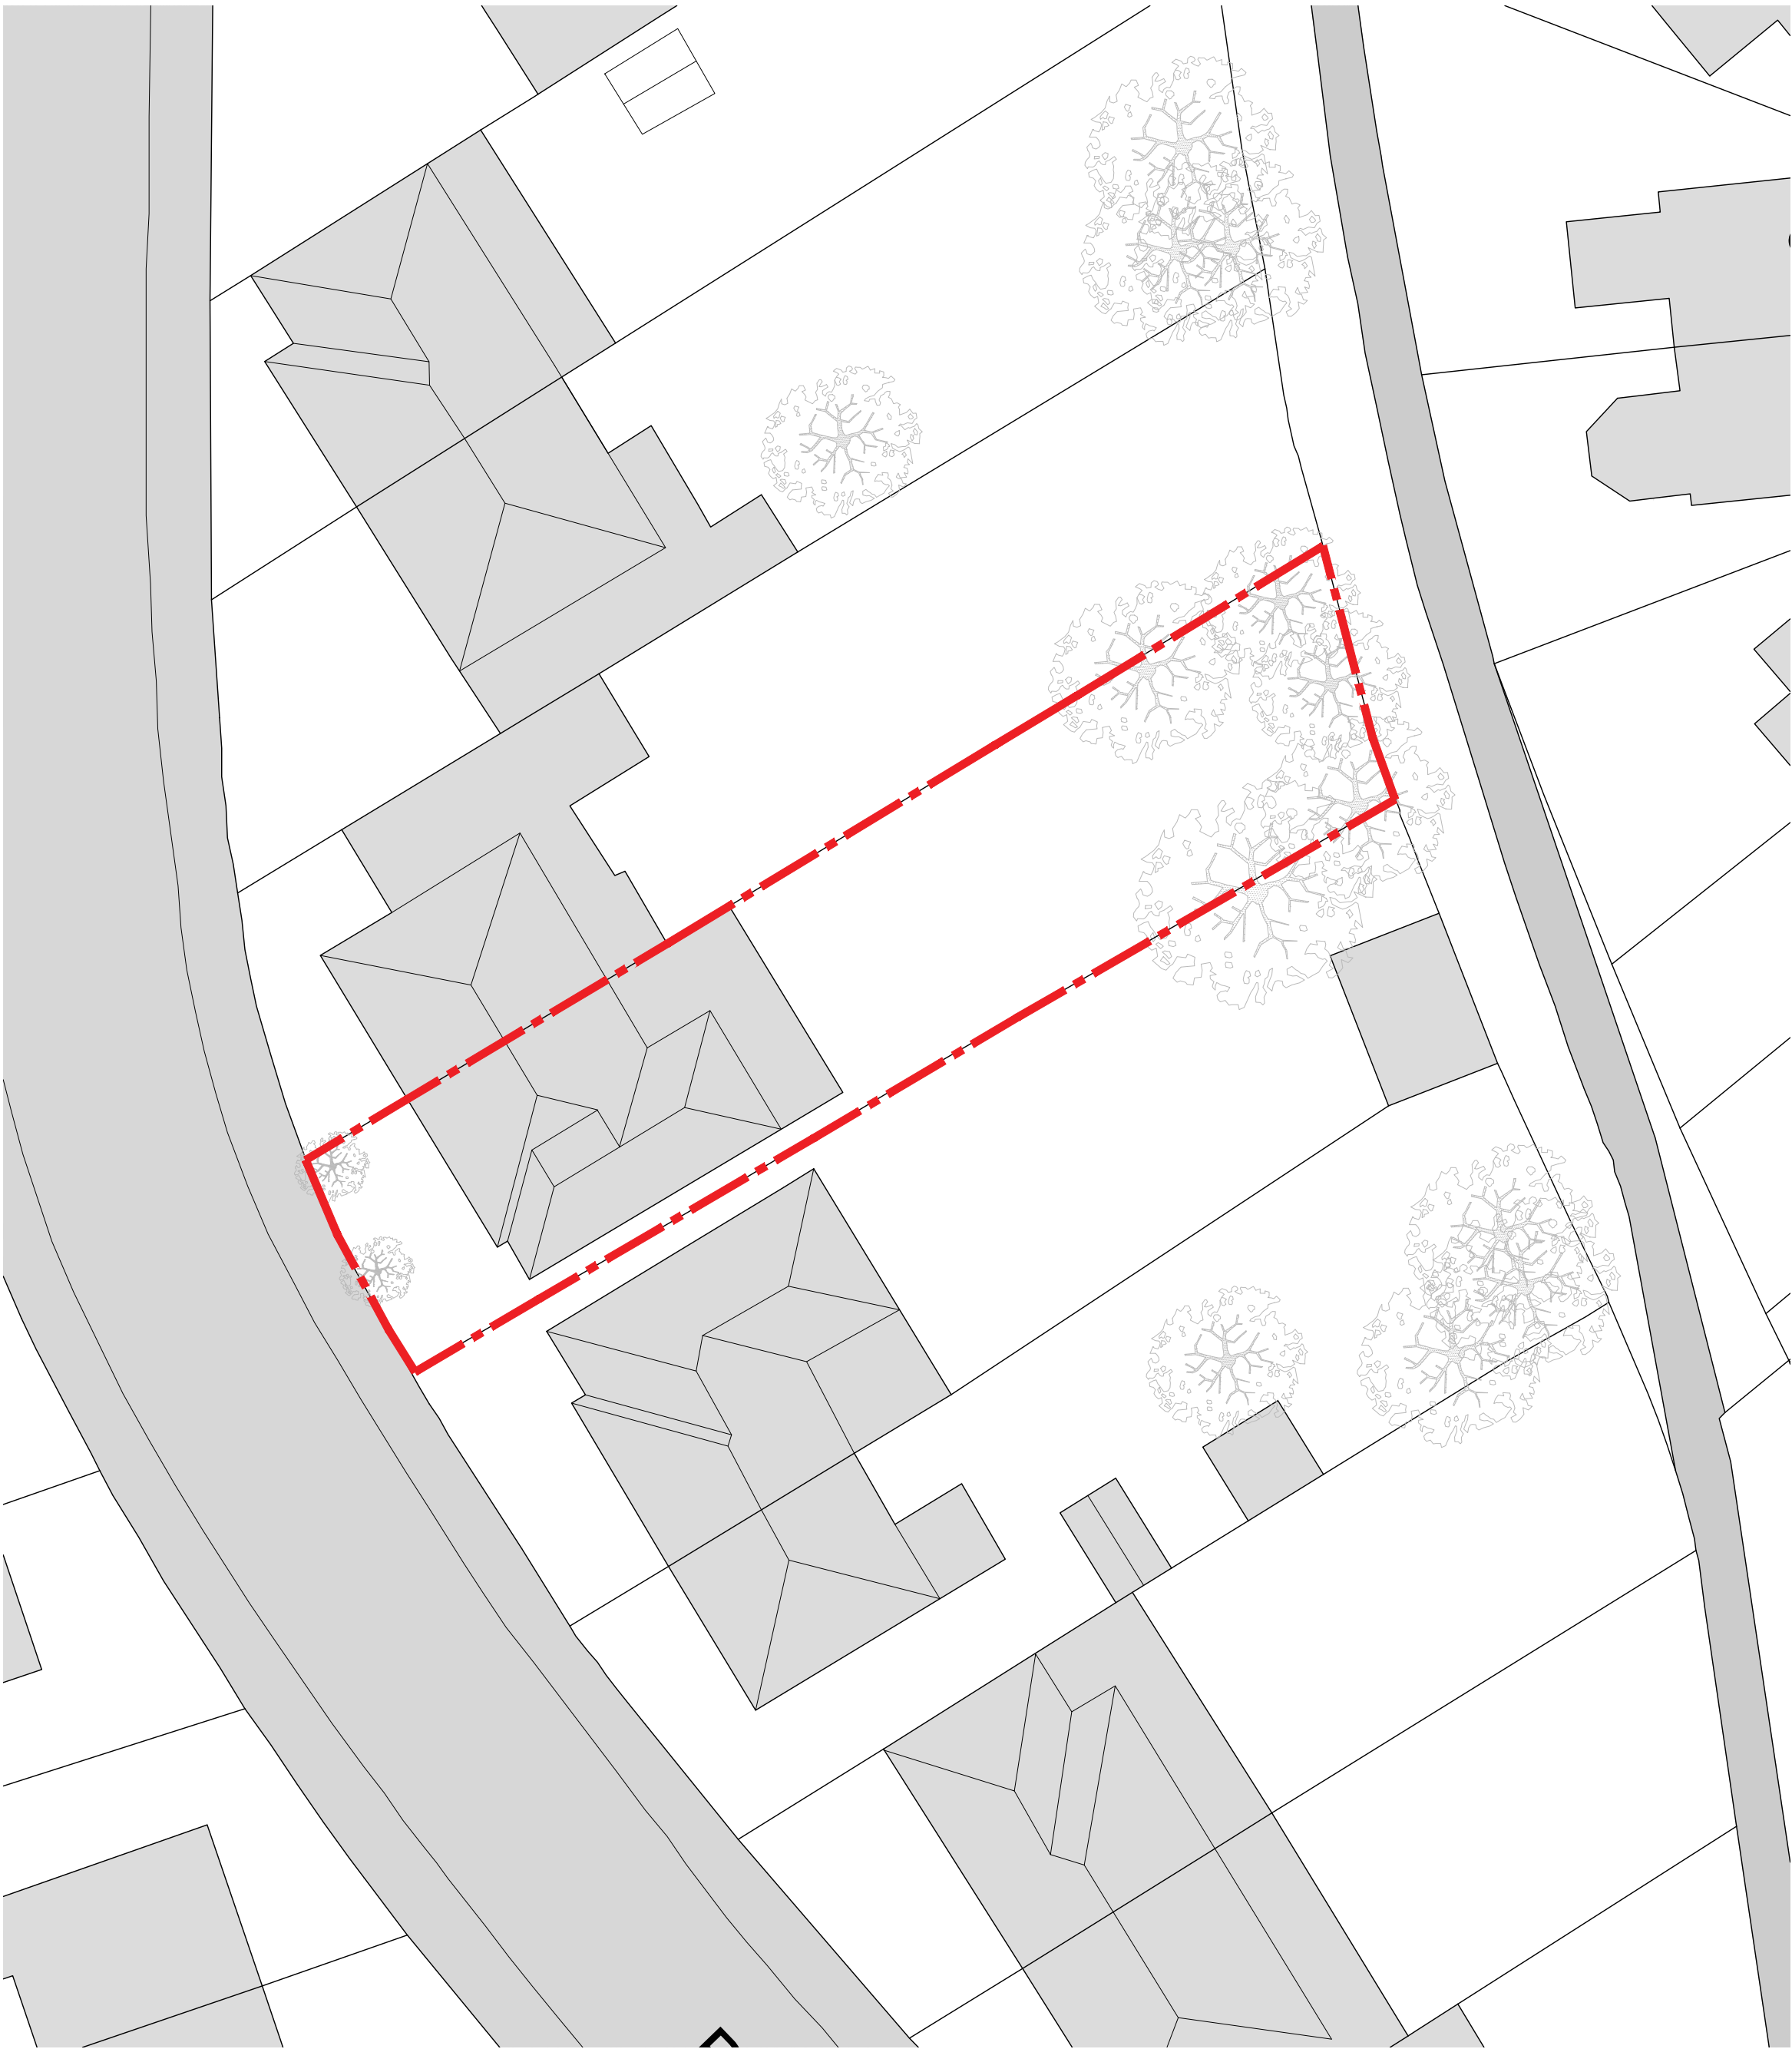

EXISTING SITE BLOCK PLAN
1:200 @ A1

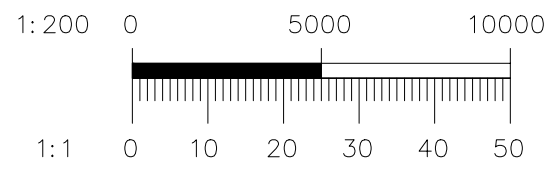

PROPOSED SITE BLOCK PLAN
1:200 @ A1

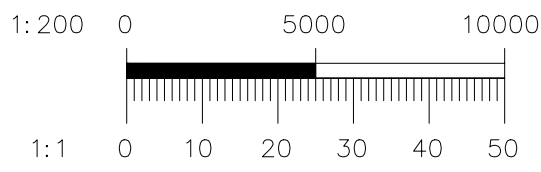

TITLE:
EXISTING AND PROPOSED
SITE PLANS

PROJECT:
No. 44 BRAMPTON PARK RD,
HITCHIN

CLIENT:
PRIVATE CLIENT

DRAWING STATUS:
PLANNING

SCALE: 1:200 SHEET: A1 DATE: MAY 2026

DRAWING REF.: 006 REV: -