



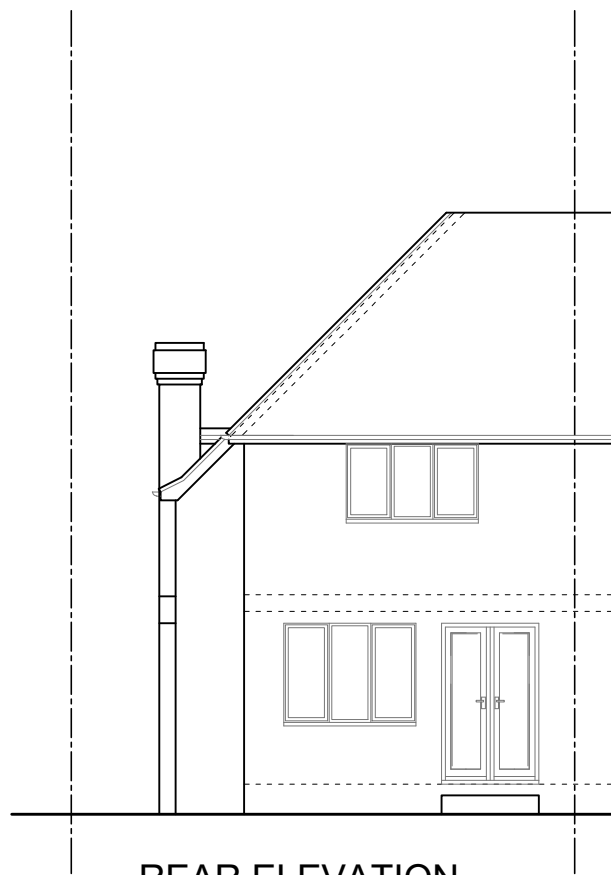


REAR ELEVATION




SIDE ELEVATION

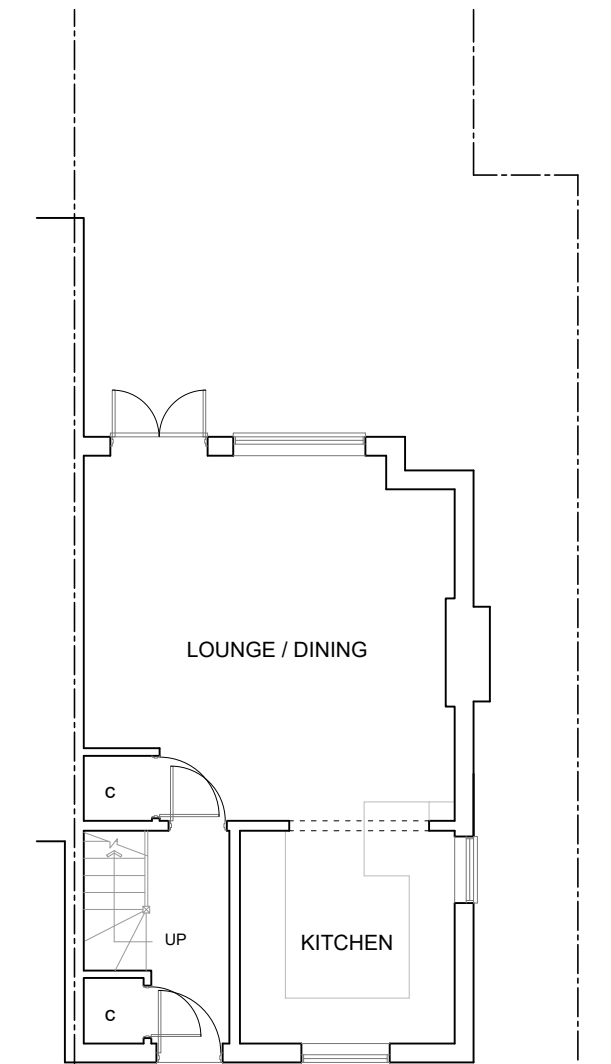

GROUND FLOOR PLAN

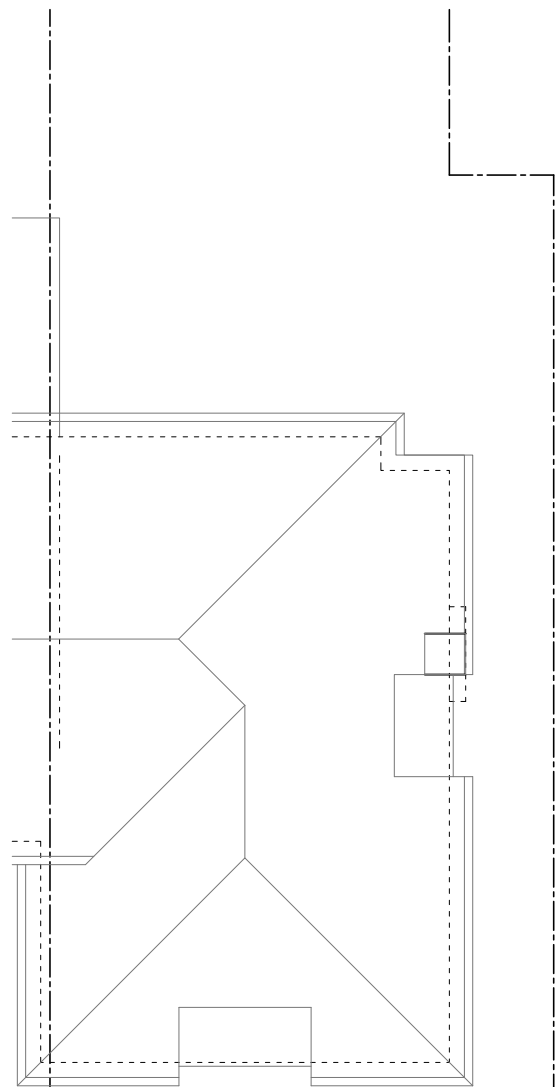

ROOF PLAN

 

THIS DRAWING PRINTED ON A2 SIZE PAPER



Home Extension Designs

HOME EXTENSION DESIGNS
HED HOUSE
REAR OF 62 BRIDGE ROAD EAST
WELWYN GARDEN CITY
HERTS AL7 1JU
tel : 01707 393971
e:info@hed.co.uk

Project: 10 High Street, Whitwell

Drawing Title: PLANS AND ELEVATIONS
AS EXISTING

Drawn By: ALI Scale: 1:100 Date: May 2026

Dwg Status: EXISTING

Checked:

Drawing No : 6374-E01

Revision: