


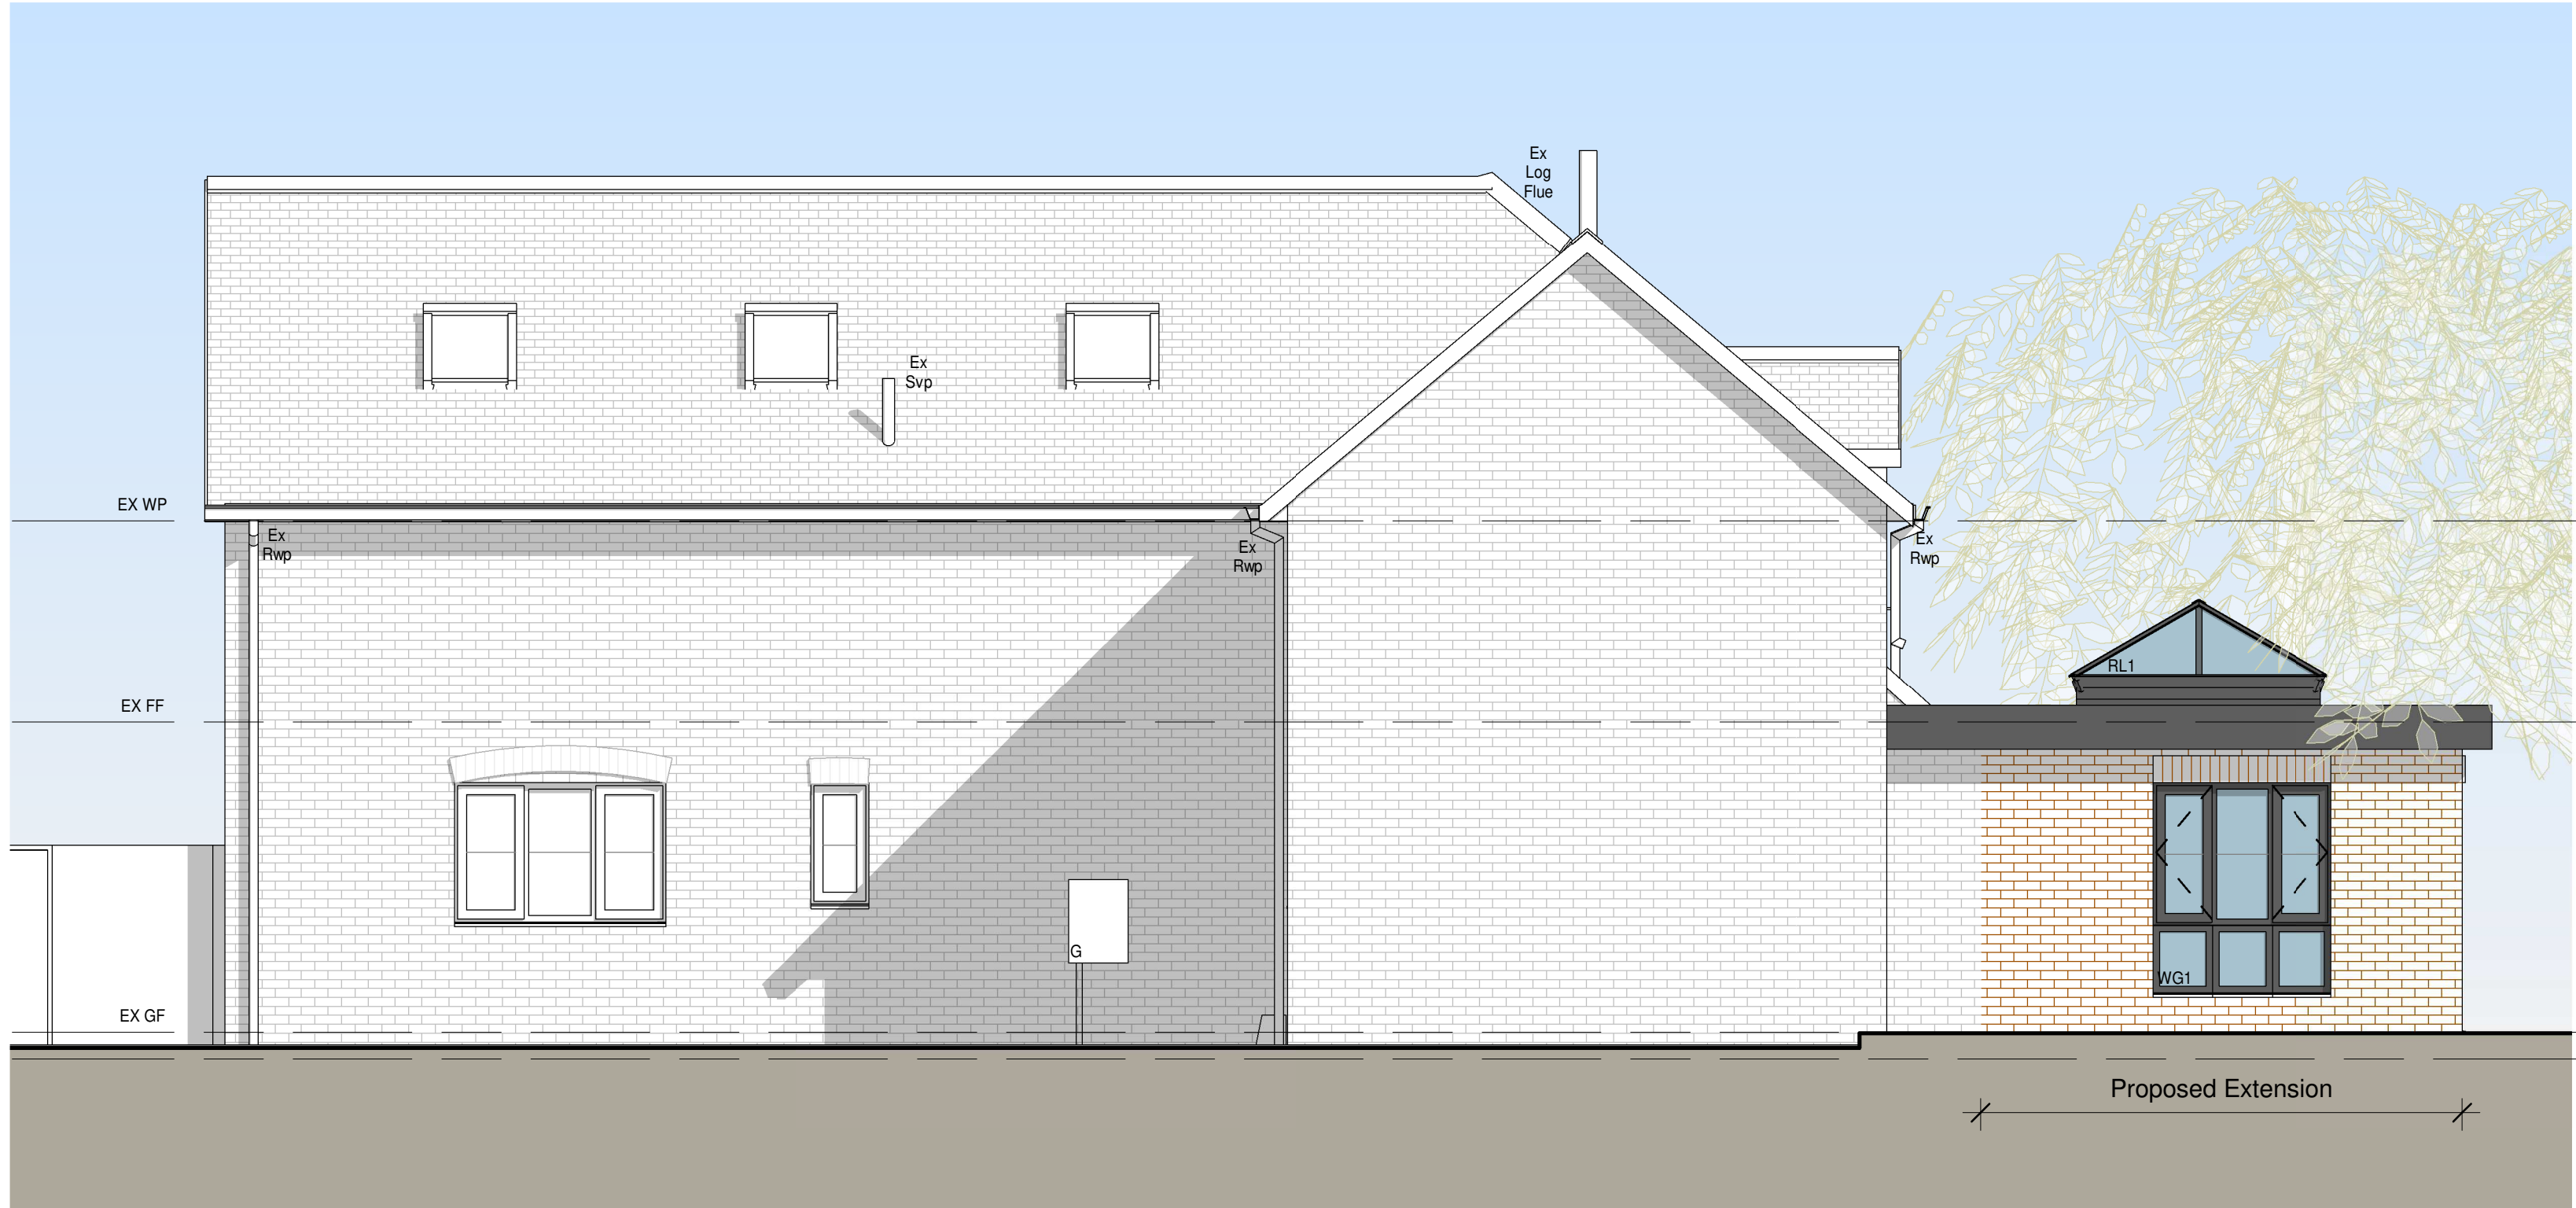

1 Proposed East Elevation
1 : 50



2 Proposed South Elevation
1 : 50



3 Proposed West Elevation
1 : 50

KEY PLAN

Site Boundary
Shared Access
Landscaping/Paving
Proposed Brick
Proposed Flat Roof

MATERIALS

Walls
Existing Face Brick with Brick Arch Headers
Proposed Face Brick to Match with Soldier Course


Roof
Existing Slate Roof Tile
Proposed GRP Resin Flat Roof

Windows
Existing White UPVc Windows with Glazing Bar
Proposed Dark Grey Aluminium Windows & Corniche Roof Lantern

Doors
Existing Timber Bi-folds
Proposed Dark Grey Aluminium Bi-folds



4 3D View

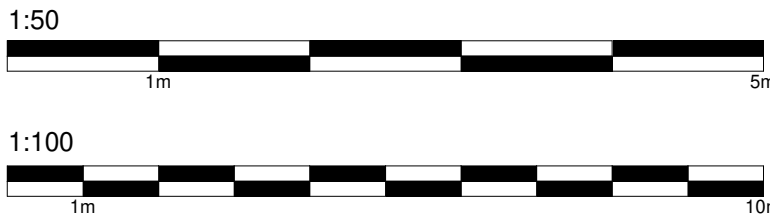

A Update Window 09.06.2025 GLH
WG1



CLIENT:
Dr & Mr Nowak

PROJECT:
40c Kneesworth Street
Royston
Hertfordshire
SG8 5AQ

DRAWING TITLE:
Proposed Warm Conservatory

Proposed Elevations & 3D View

SCALE: 1 : 50	DATE: 08/05/2025	DRAWN: GLH	CHECKED: DC/TB
------------------	---------------------	---------------	-------------------

DWG. NO. HET-1834/02	REV. A
-------------------------	-----------