




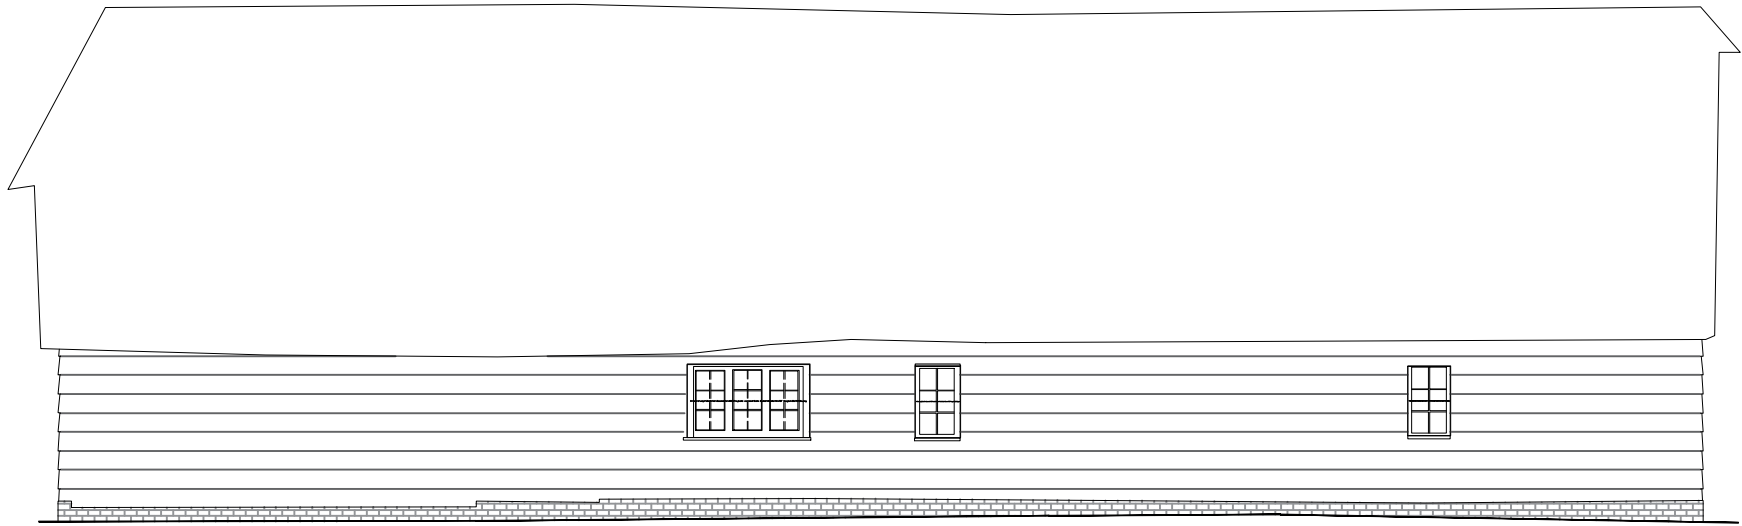


PREVIOUSLY APPROVED FRONT ELEVATION

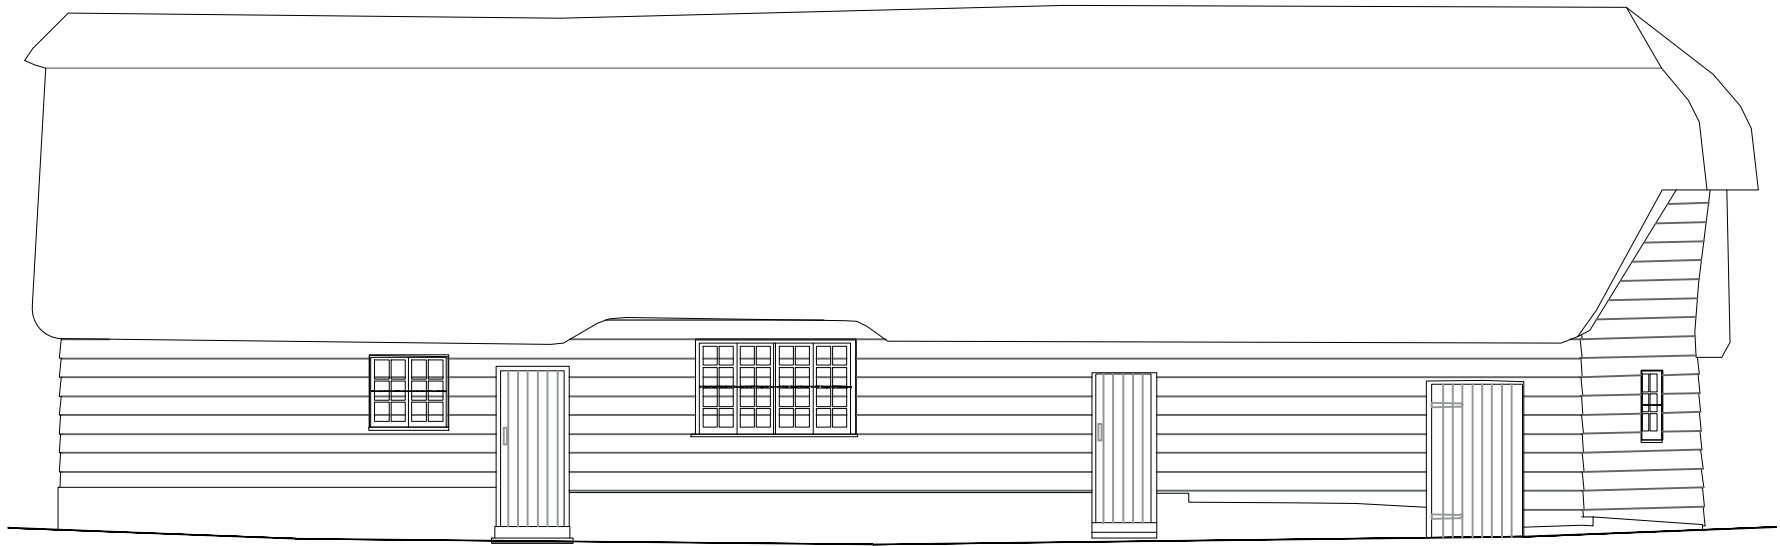

PREVIOUSLY APPROVED REAR ELEVATION

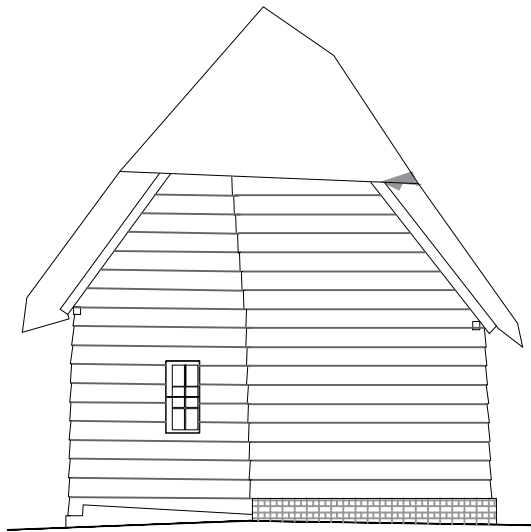

EXISTING APPROVED SIDE ELEVATION

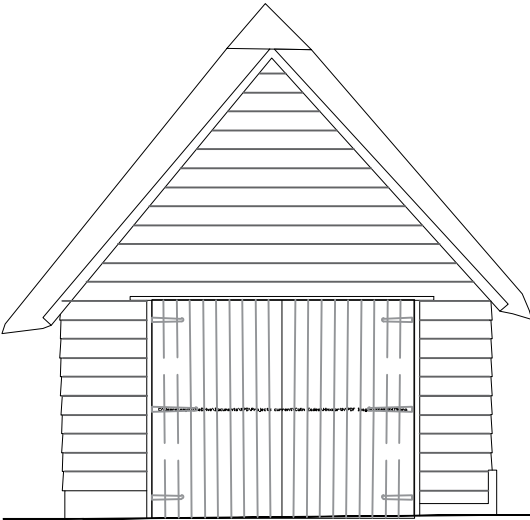

EXISTING & PREVIOUSLY APPROVED SIDE ELEVATION



0m 1m 2m 3m 4m 5m
Scale 1:100

**Colin Eades
and Amy Moss**

Rose Cottage, High Street, Gosmore,
Hitchin, SG4 7QQ
colinwkeades@gmail.com
amy@mosspropertydevelopment.co.uk

Client: **Mr & Mrs Abbassi**

Project: **Barn conversion at
Cammocks, Chapel Street,
Hinxworth**

Drawing
Title: **Existing Elevations**

Dwg no. 003

Drawn: AM Date: JAN 2025 Checked: CE

Scale: 1:100 @ A3

Revisions:

The content of this drawing is the property of Colin Eades
& Amy Moss and may not be copied in whole or part
without formal consent.