


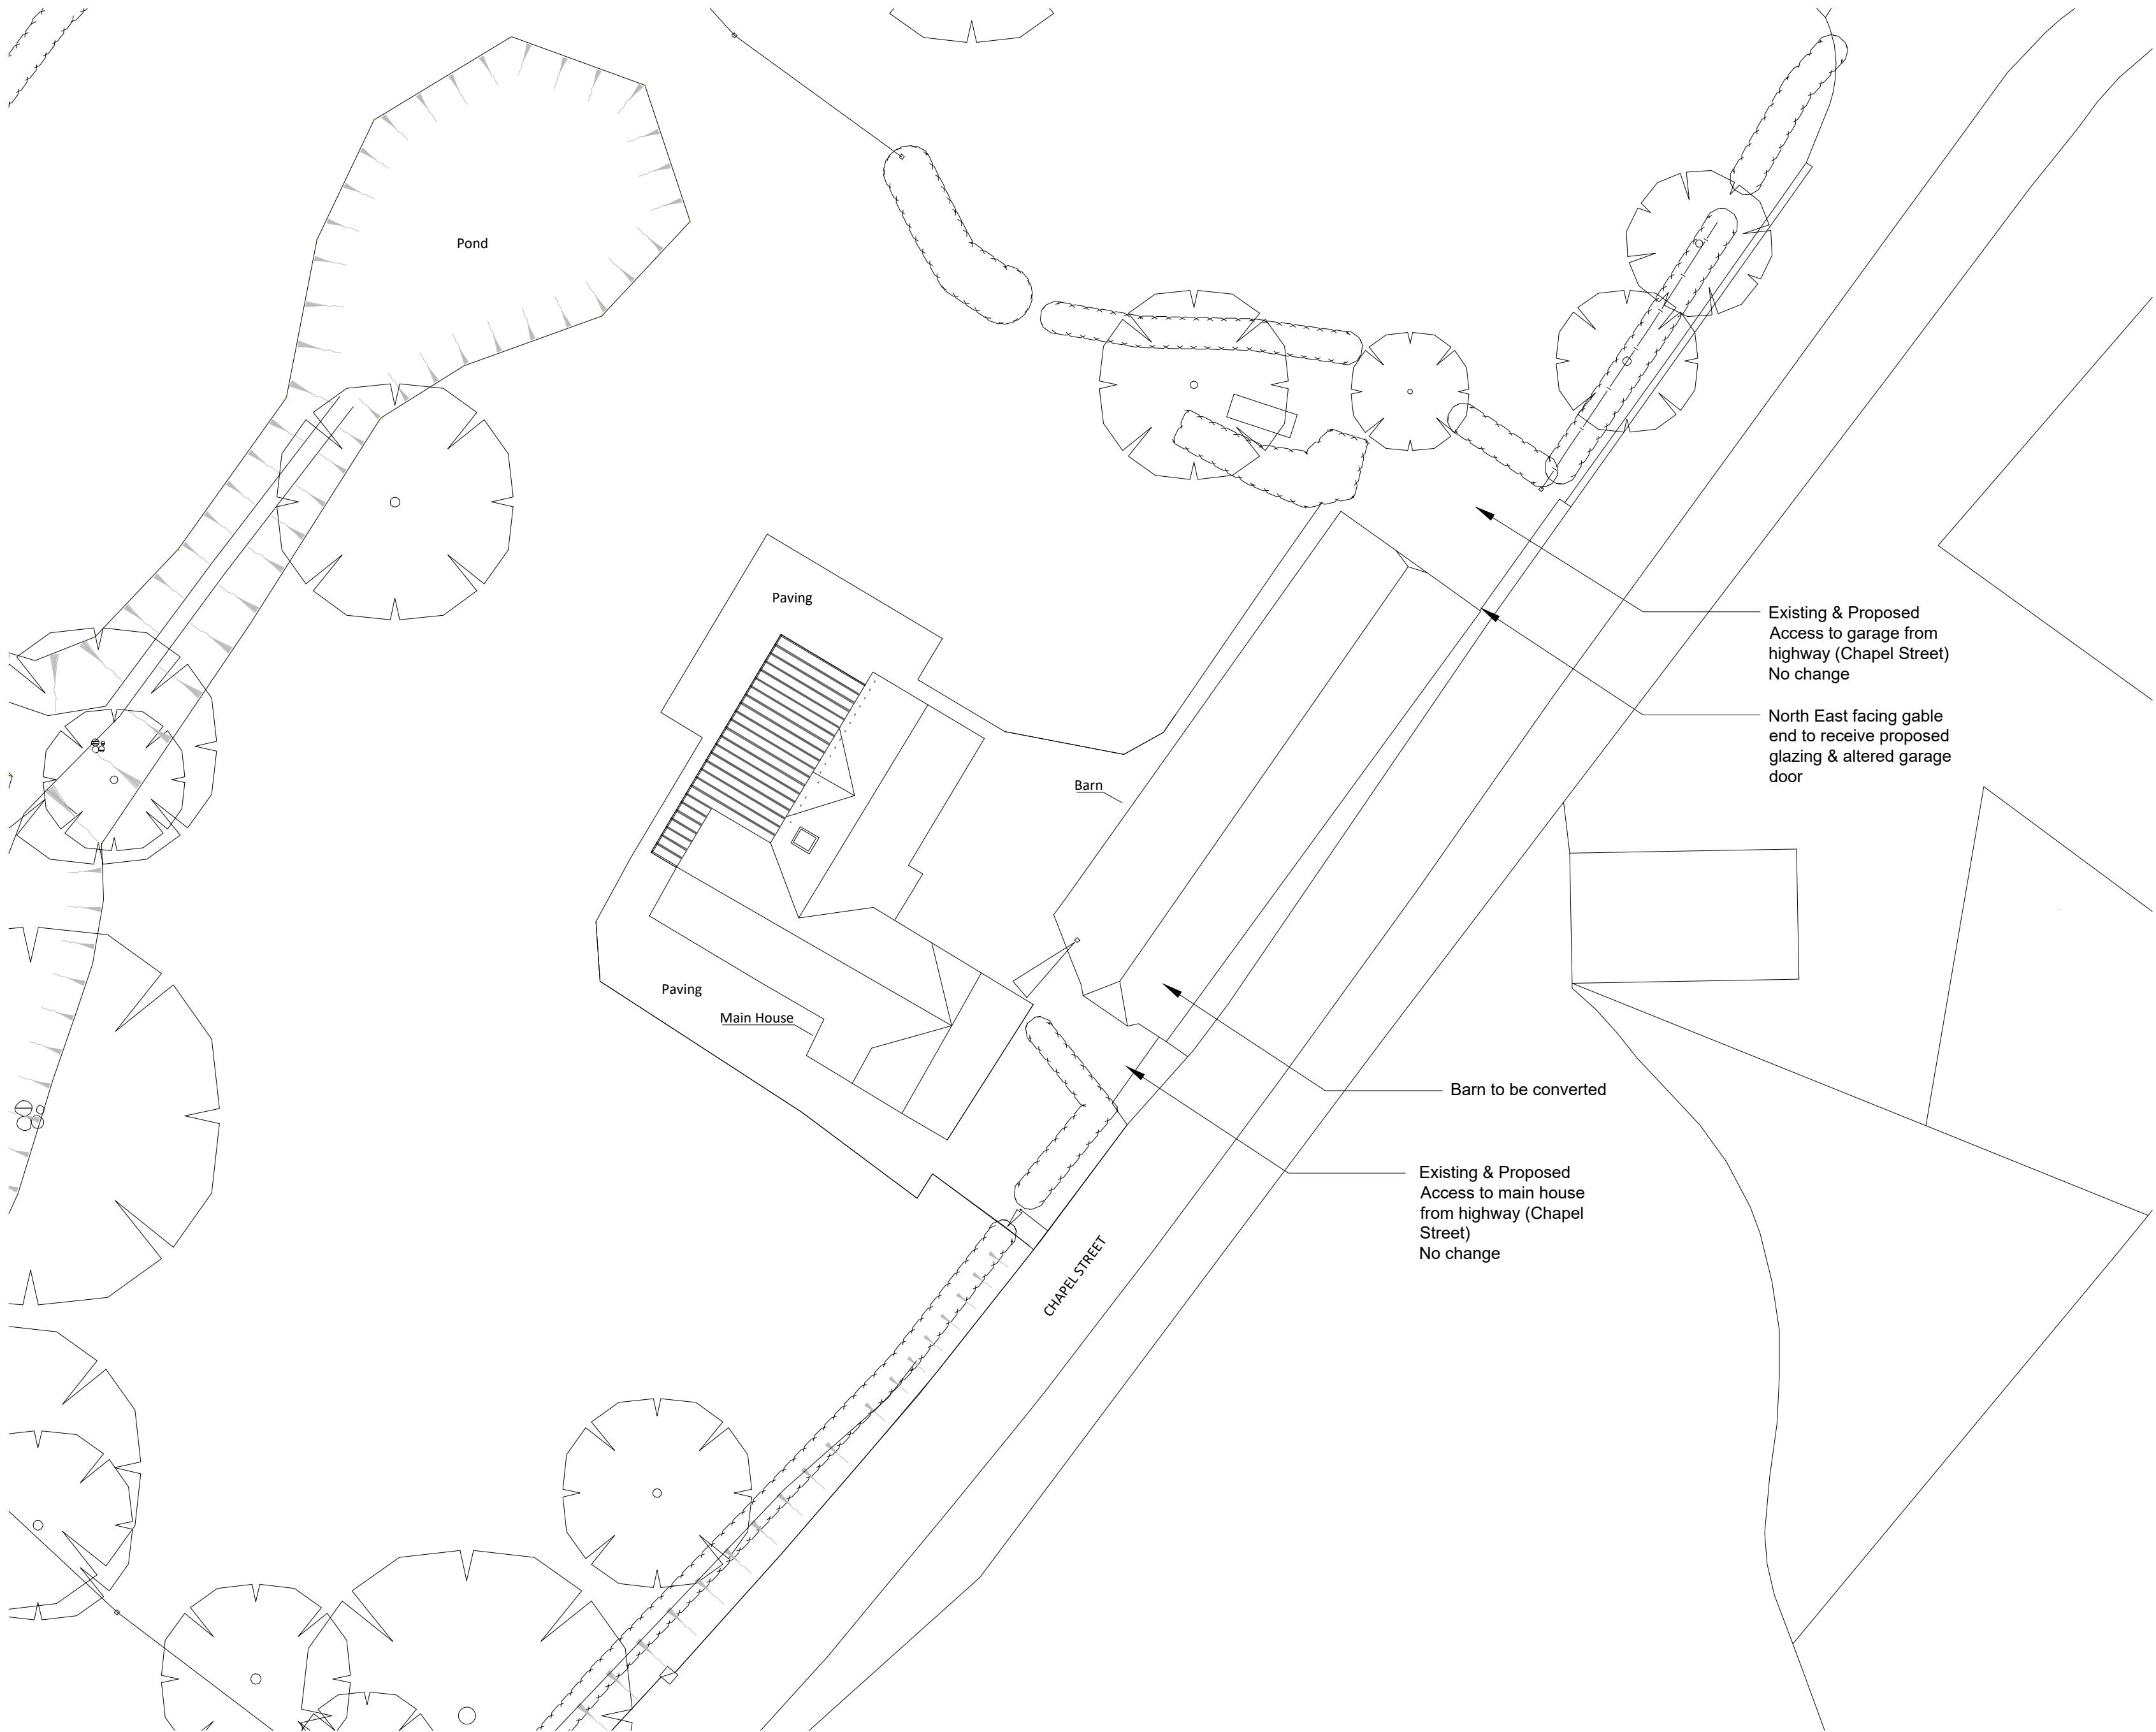

0m 2m 4m 6m 8m 10m
Scale 1:200

**Colin Eades
and Amy Moss**

Rose Cottage, High Street, Gosmore,
Hitchin, SG4 7QQ
colinwkeades@gmail.com
amy@mosspropertydevelopment.co.uk

Client: **Mr & Mrs Abbassi**

Project: **Barn conversion at
Cammocks, Chapel Street,
Hinxworth**

Drawing
Title: **Existing & Proposed
Site Plan**

Dwg no. 001

Drawn: **AM** Date: **JAN 2025** Checked: **CE**

Scale: **1:200 @ A3**

Revisions:

The content of this drawing is the property of Colin Eades
& Amy Moss and may not be copied in whole or part
without formal consent.

**PROPOSED SITE PLAN
1:200**