



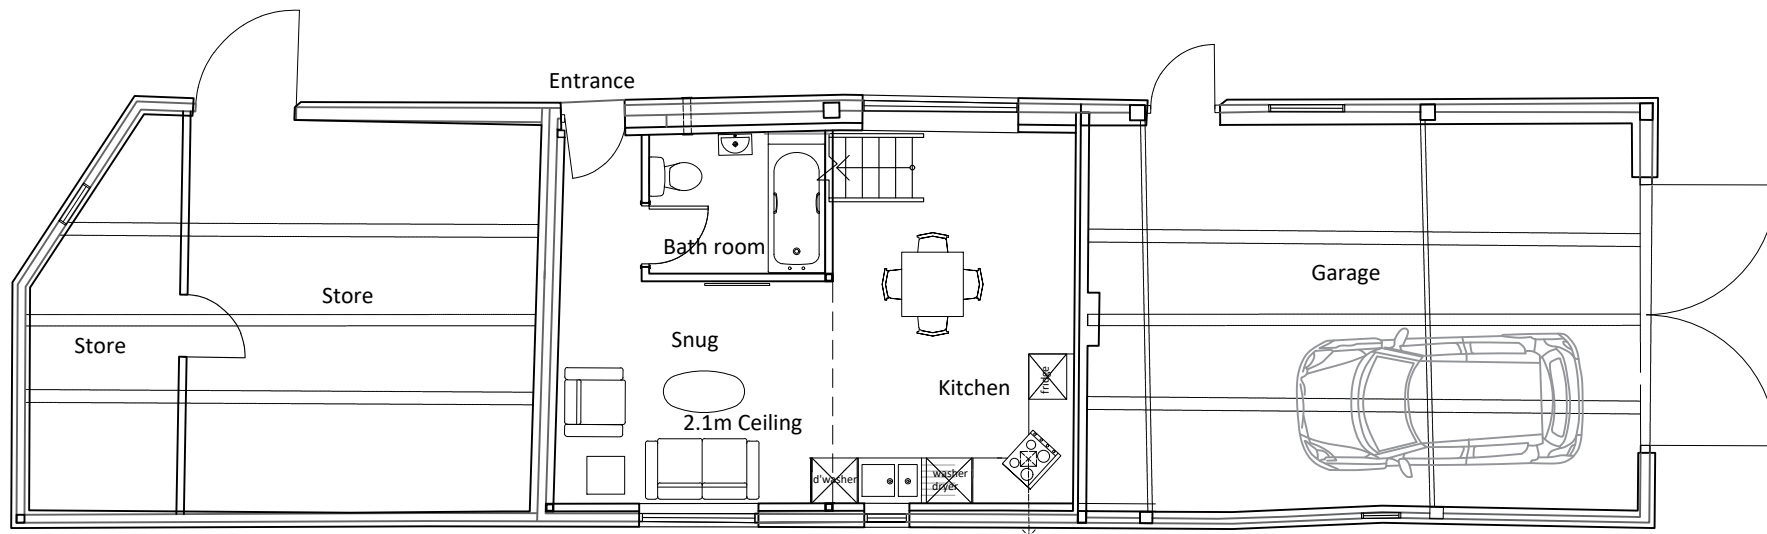

PROPOSED GROUND FLOOR PLAN
1:100

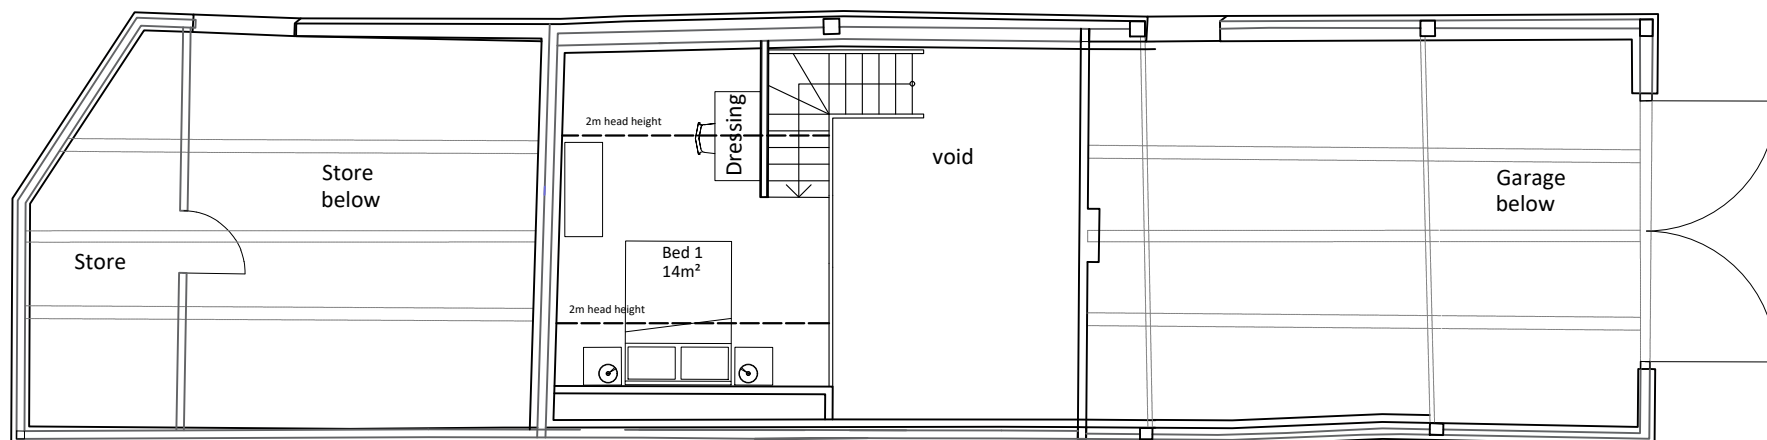

PROPOSED MEZZANINE FLOOR PLAN

COLIN EADES & AMY MOSS			Client : Mr & Mrs Abbassi	
Project: Barn conversion at Cammocks, Chapel Street, Hinxworth	Drawing : Proposed Floor Plans (approved)		Scale : 1: 100 @ A4	
			Date : DEC 2024	Drwg: AA 01

Approved Plans showing 1 14m² mezzanine
Bedroom & 1 staircase

0m 1m 2m 3m 4m 5m
Scale 1:100

