


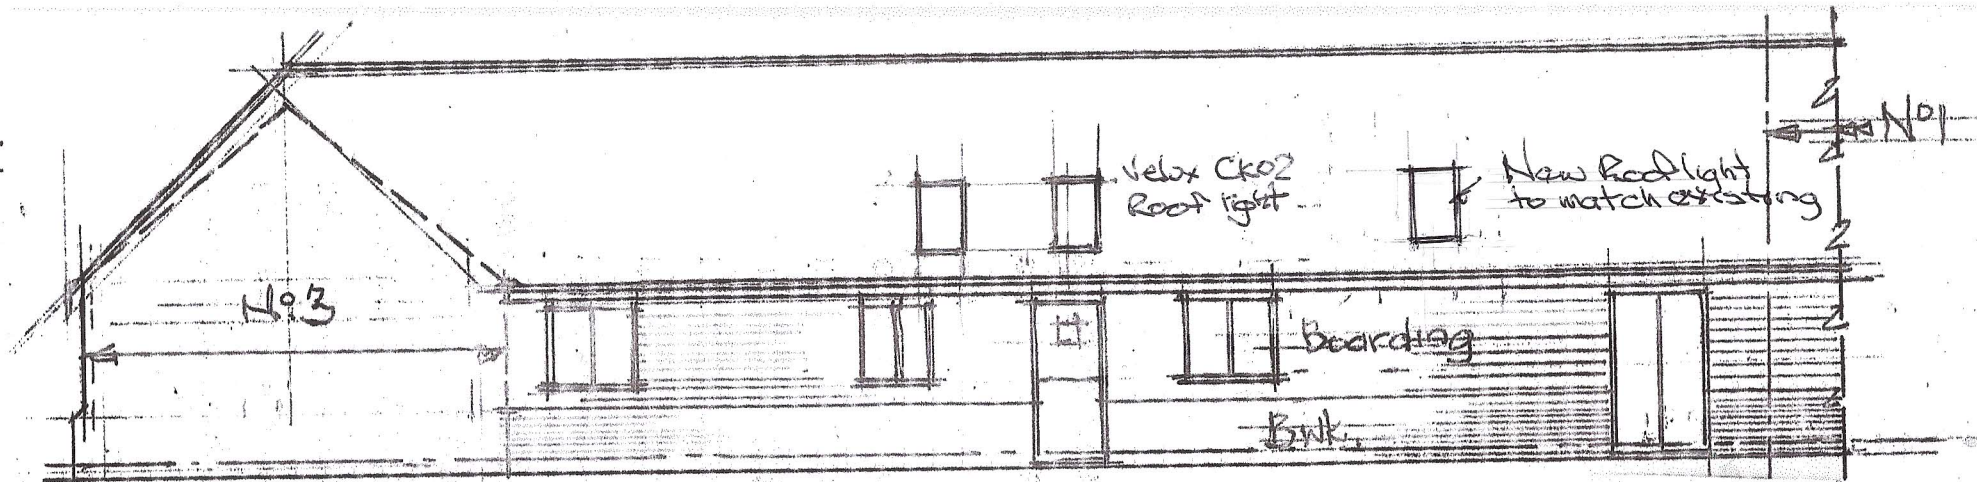

SOUTH WEST ELEVATION

2 WESTBURY FARM CLOSE PROPOSED
 GT. OFFLEY, Date July 2016 Draw J.D.W.

Scale 1:100 0 10 20
 Drawg. No. W.F.C 012

