



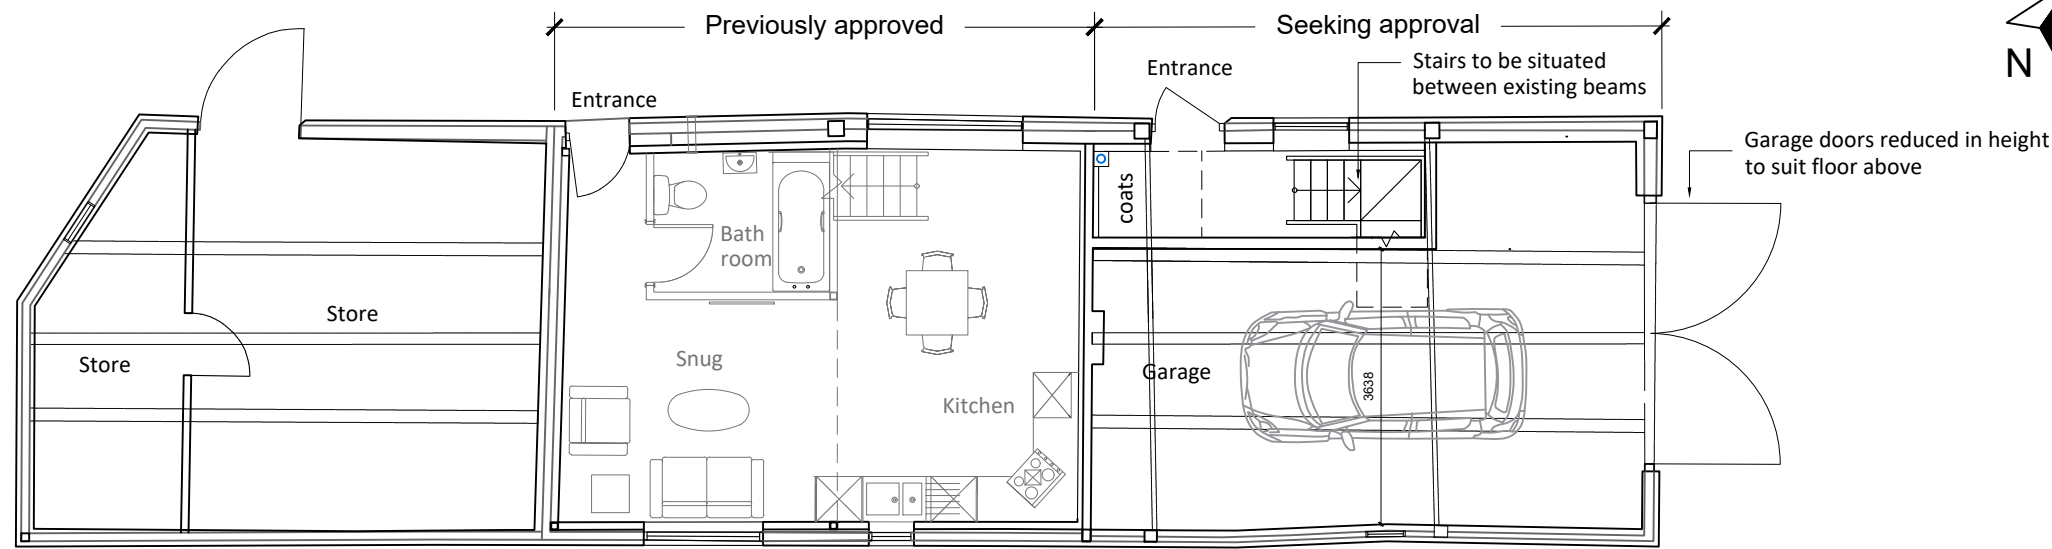


PROPOSED GROUND FLOOR PLAN
1:100

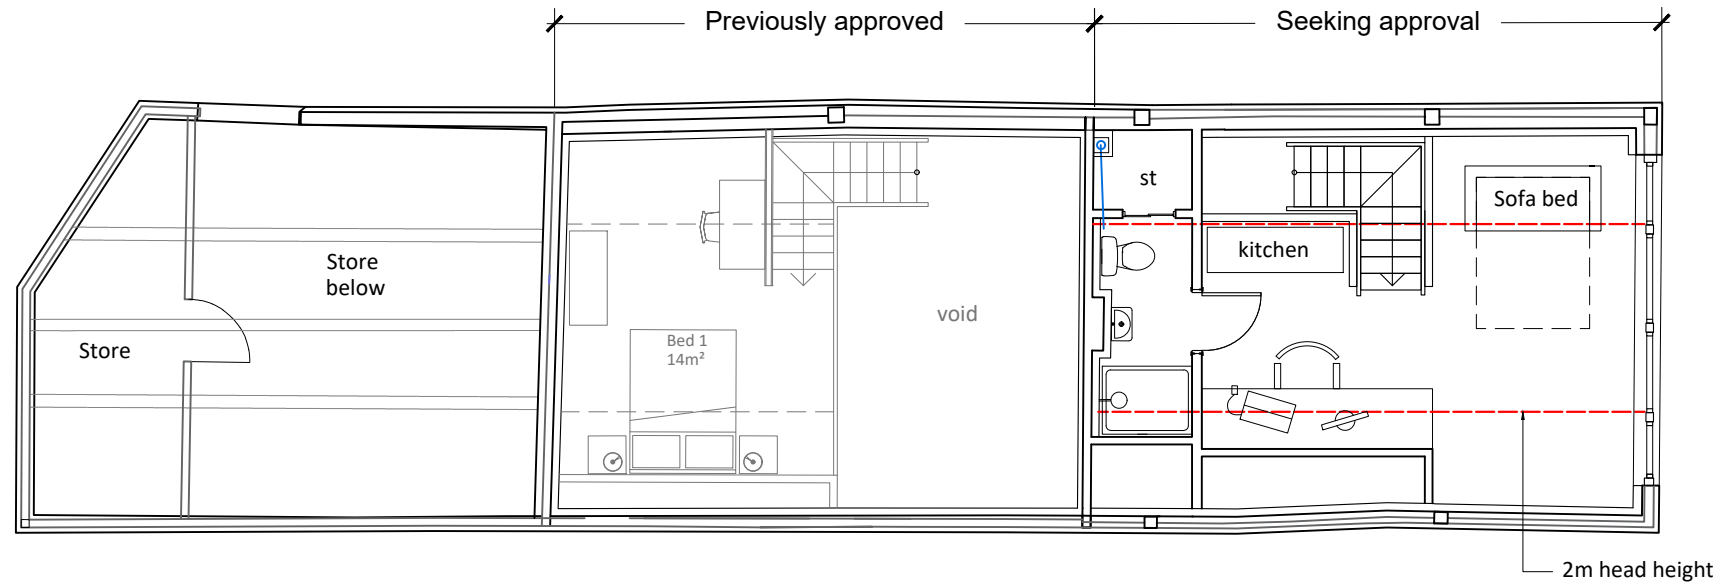

PROPOSED MEZZANINE FLOOR PLAN
1:100



PROPOSED ROOF PLAN -No Change
1:100

 

Approved Plans showing a single
14m² mezzanine Bedroom & 1
staircase as approved documents:
20/01433/FPH & 20/01432/LBC

Colin Eades and Amy Moss

Rose Cottage, High Street, Gosmore,
Hitchin, SG4 7QQ
colinwkeades@gmail.com
amy@mosspropertydevelopment.co.uk

Client: **Mr & Mrs Abbassi**

Project: **Barn conversion at
Cammocks, Chapel Street,
Hinxworth**

Drawing
Title: **Proposed Plans**

Dwg no. **004**

Drawn: **AM** Date: **JAN 2025** Checked: **CE**

Scale: **1:100 @ A3**

Revisions:

The content of this drawing is the property of Colin Eades
& Amy Moss and may not be copied in whole or part
without formal consent.