



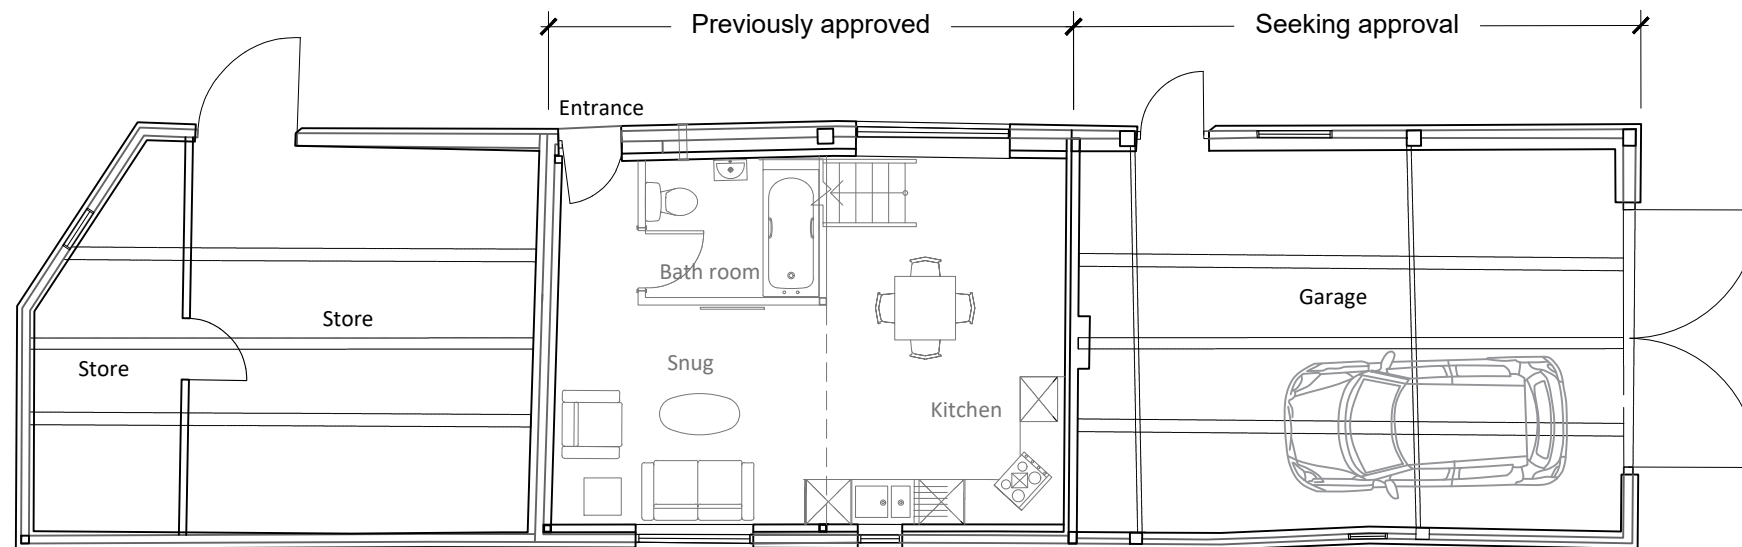

EXISTING GROUND FLOOR PLAN (PREVIOUSLY APPROVED NOW UNDER CONSTRUCTION)
1:100

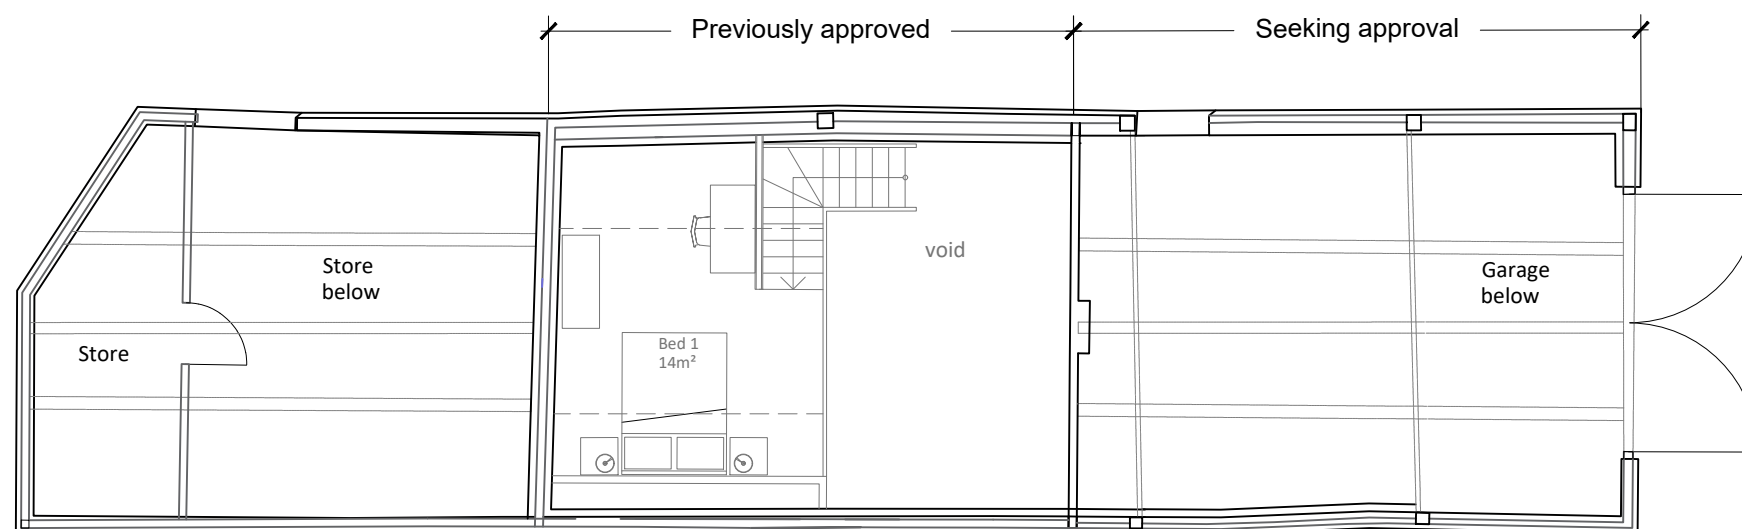

MEZZANINE FLOOR PLAN (PREVIOUSLY APPROVED NOW UNDER CONSTRUCTION)
1:100



EXISTING ROOF PLAN
1:100

**Colin Eades
and Amy Moss**

Rose Cottage, High Street, Gosmore,
Hitchin, SG4 7QQ
colinwkeades@gmail.com
amy@mosspropertydevelopment.co.uk

Client: **Mr & Mrs Abbassi**

Project: **Barn conversion at
Cammocks, Chapel Street,
Hinxworth**

Drawing
Title:

Existing Plans

Dwg no. 002

Drawn: AM Date: JAN 2025 Checked: CE

Scale: 1:100 @ A3

Revisions:

The content of this drawing is the property of Colin Eades
& Amy Moss and may not be copied in whole or part
without formal consent.