


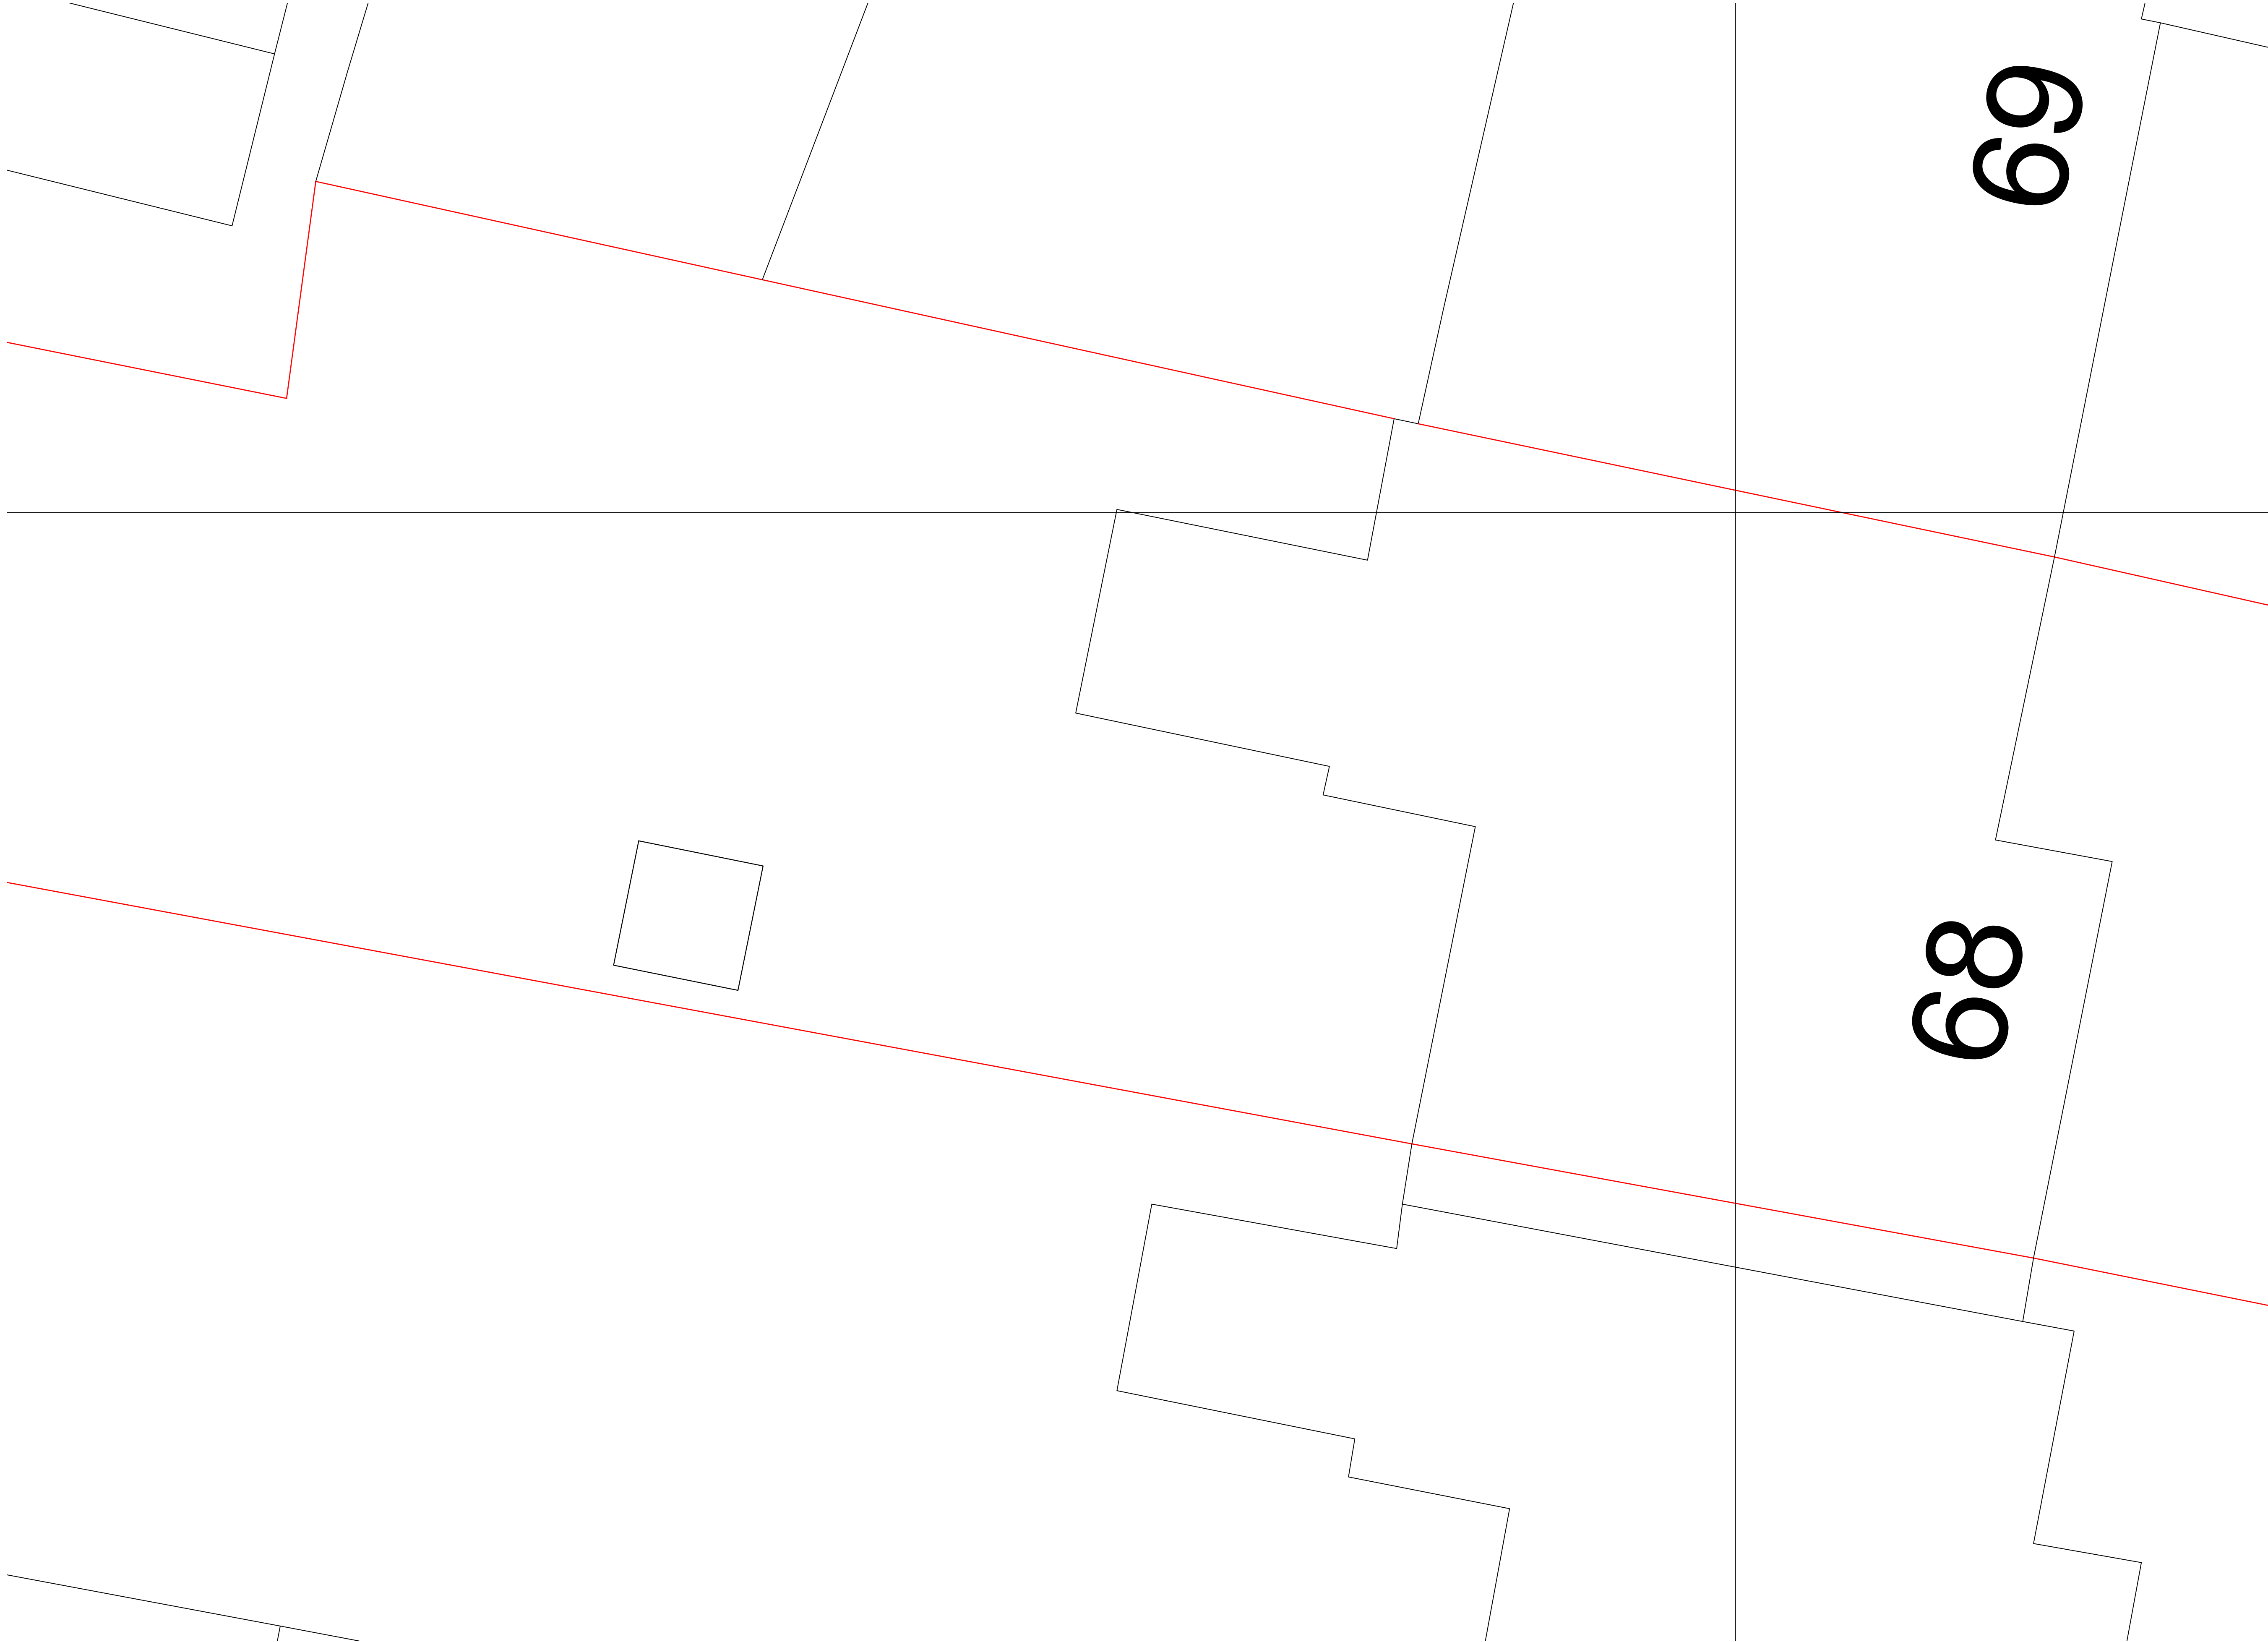

SITE PLAN AS EXISTING



CDM Regulations 2015
Principal contractor to plan for mitigation measures in response to hazards. CDM Regulations require that **all** projects are for:

- **Have workers to be competent and are suitably skilled for the work they carry out;**
- **Contractors to provide appropriate supervision, instruction and information to all on site workers to provide a safe working environment;**
- **Have a written construction phase plan.**

Worcester Lloyd are appointed as 'Designer' only, unless a written appointment has been completed for the formal appointment as 'Principal Designer'. If Worcester Lloyd has been appointed as '**Principal Designer**' then refer to 'Pre-construction information pack' for design health and safety information for this project.

Rev	Note	Date				
 WORCESTER LLOYD ARCHITECTS & ENGINEERS Studio 20, Sadler Bridge Studios, Bold Lane Derby, DE1 3NT Office: 01332 742 557 www.worcesterlloyd.co.uk RIBA  Chartered Practice Project 68 Queen Street, Hitchin Drawing Title Site Plan as Existing Scale 1:50 Sheet A1 Drawn By SW Checked By MW Date Job No. Drawing No. Revision <table><tr><td>Oct' 25</td><td>145 2025</td><td>007</td><td>0</td></tr></table>			Oct' 25	145 2025	007	0
Oct' 25	145 2025	007	0			