


Planning application


Copyright retained in accordance with the copyright, design, and patents act 1988.

CDM Regulations 2015
Principal contractor to plan for mitigation measures in response to hazards. CDM Regulations require that **all** projects are for:
• **Have workers to be competent and are suitably skilled for the work they carry out;**
• **Contractors to provide appropriate supervision, instruction and information to all on site workers to provide a safe working environment;**
• **Have a written construction phase plan.**

Worcester Lloyd are appointed as 'Designer' only, unless a written appointment has been completed for the formal appointment as 'Principal Designer'. If Worcester Lloyd has been appointed as '**Principal Designer**' then refer to 'Pre-construction information pack' for design health and safety information for this project.

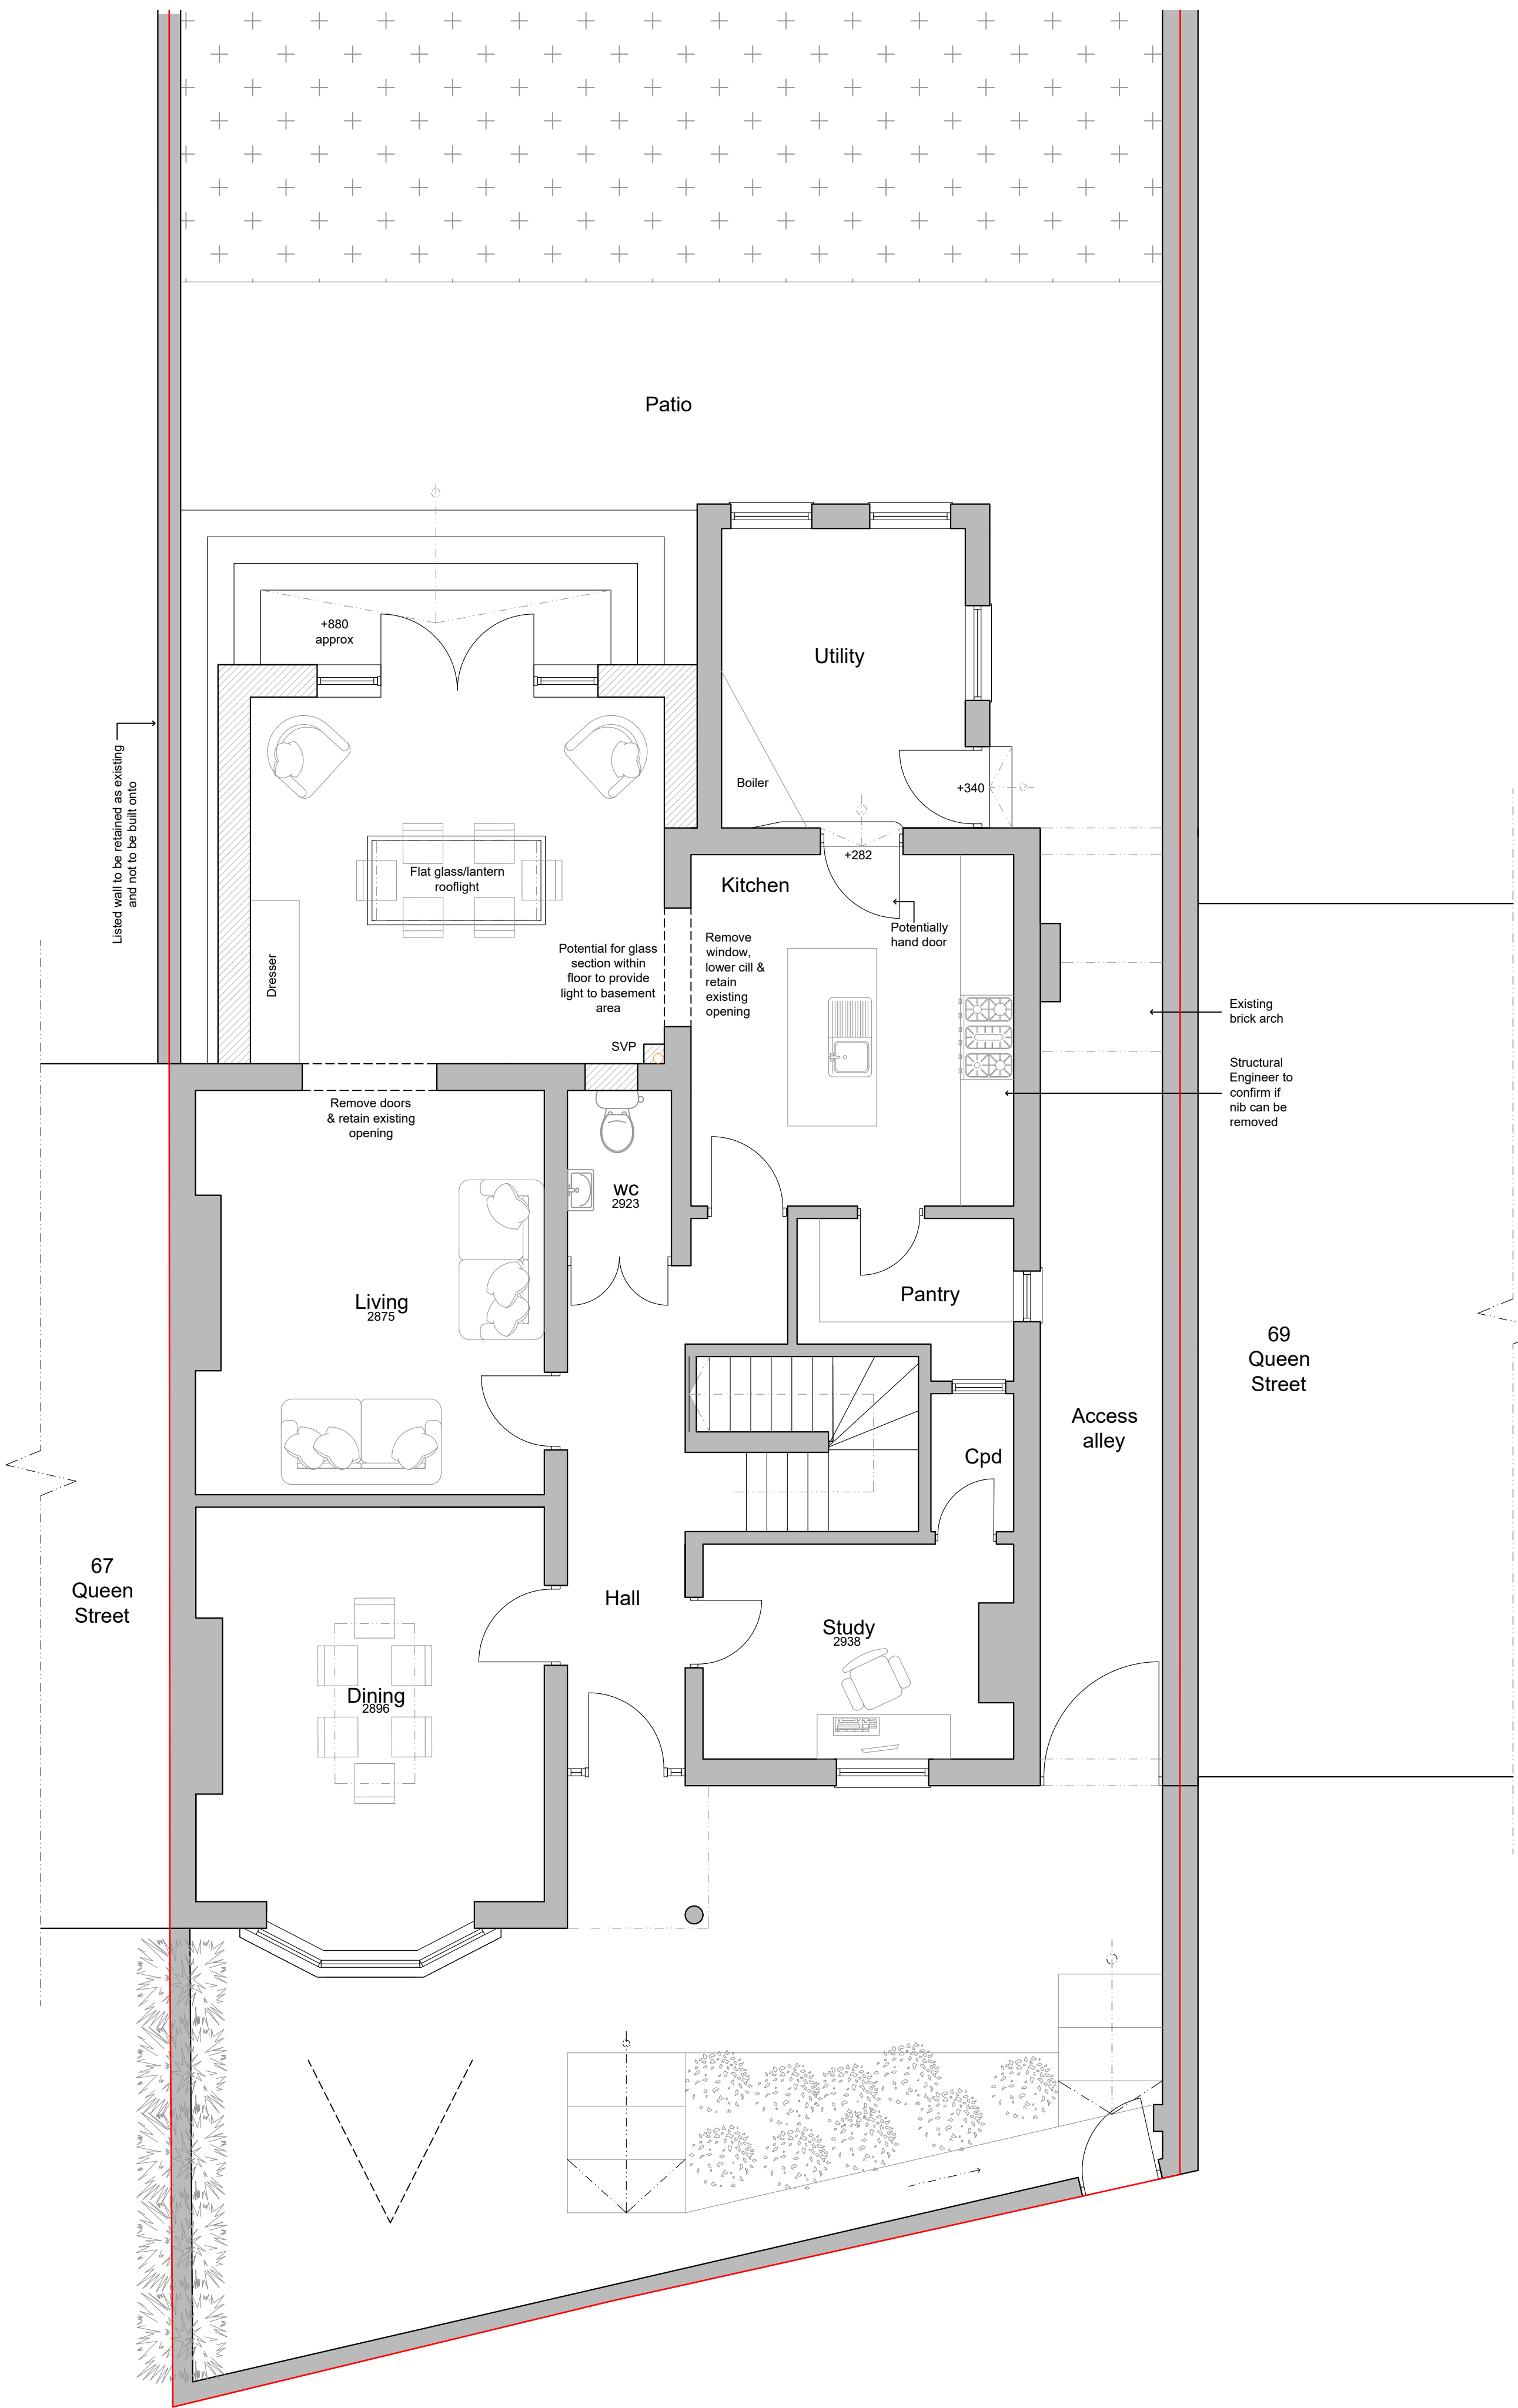

GROUND FLOOR PLAN AS PROPOSED 1:50

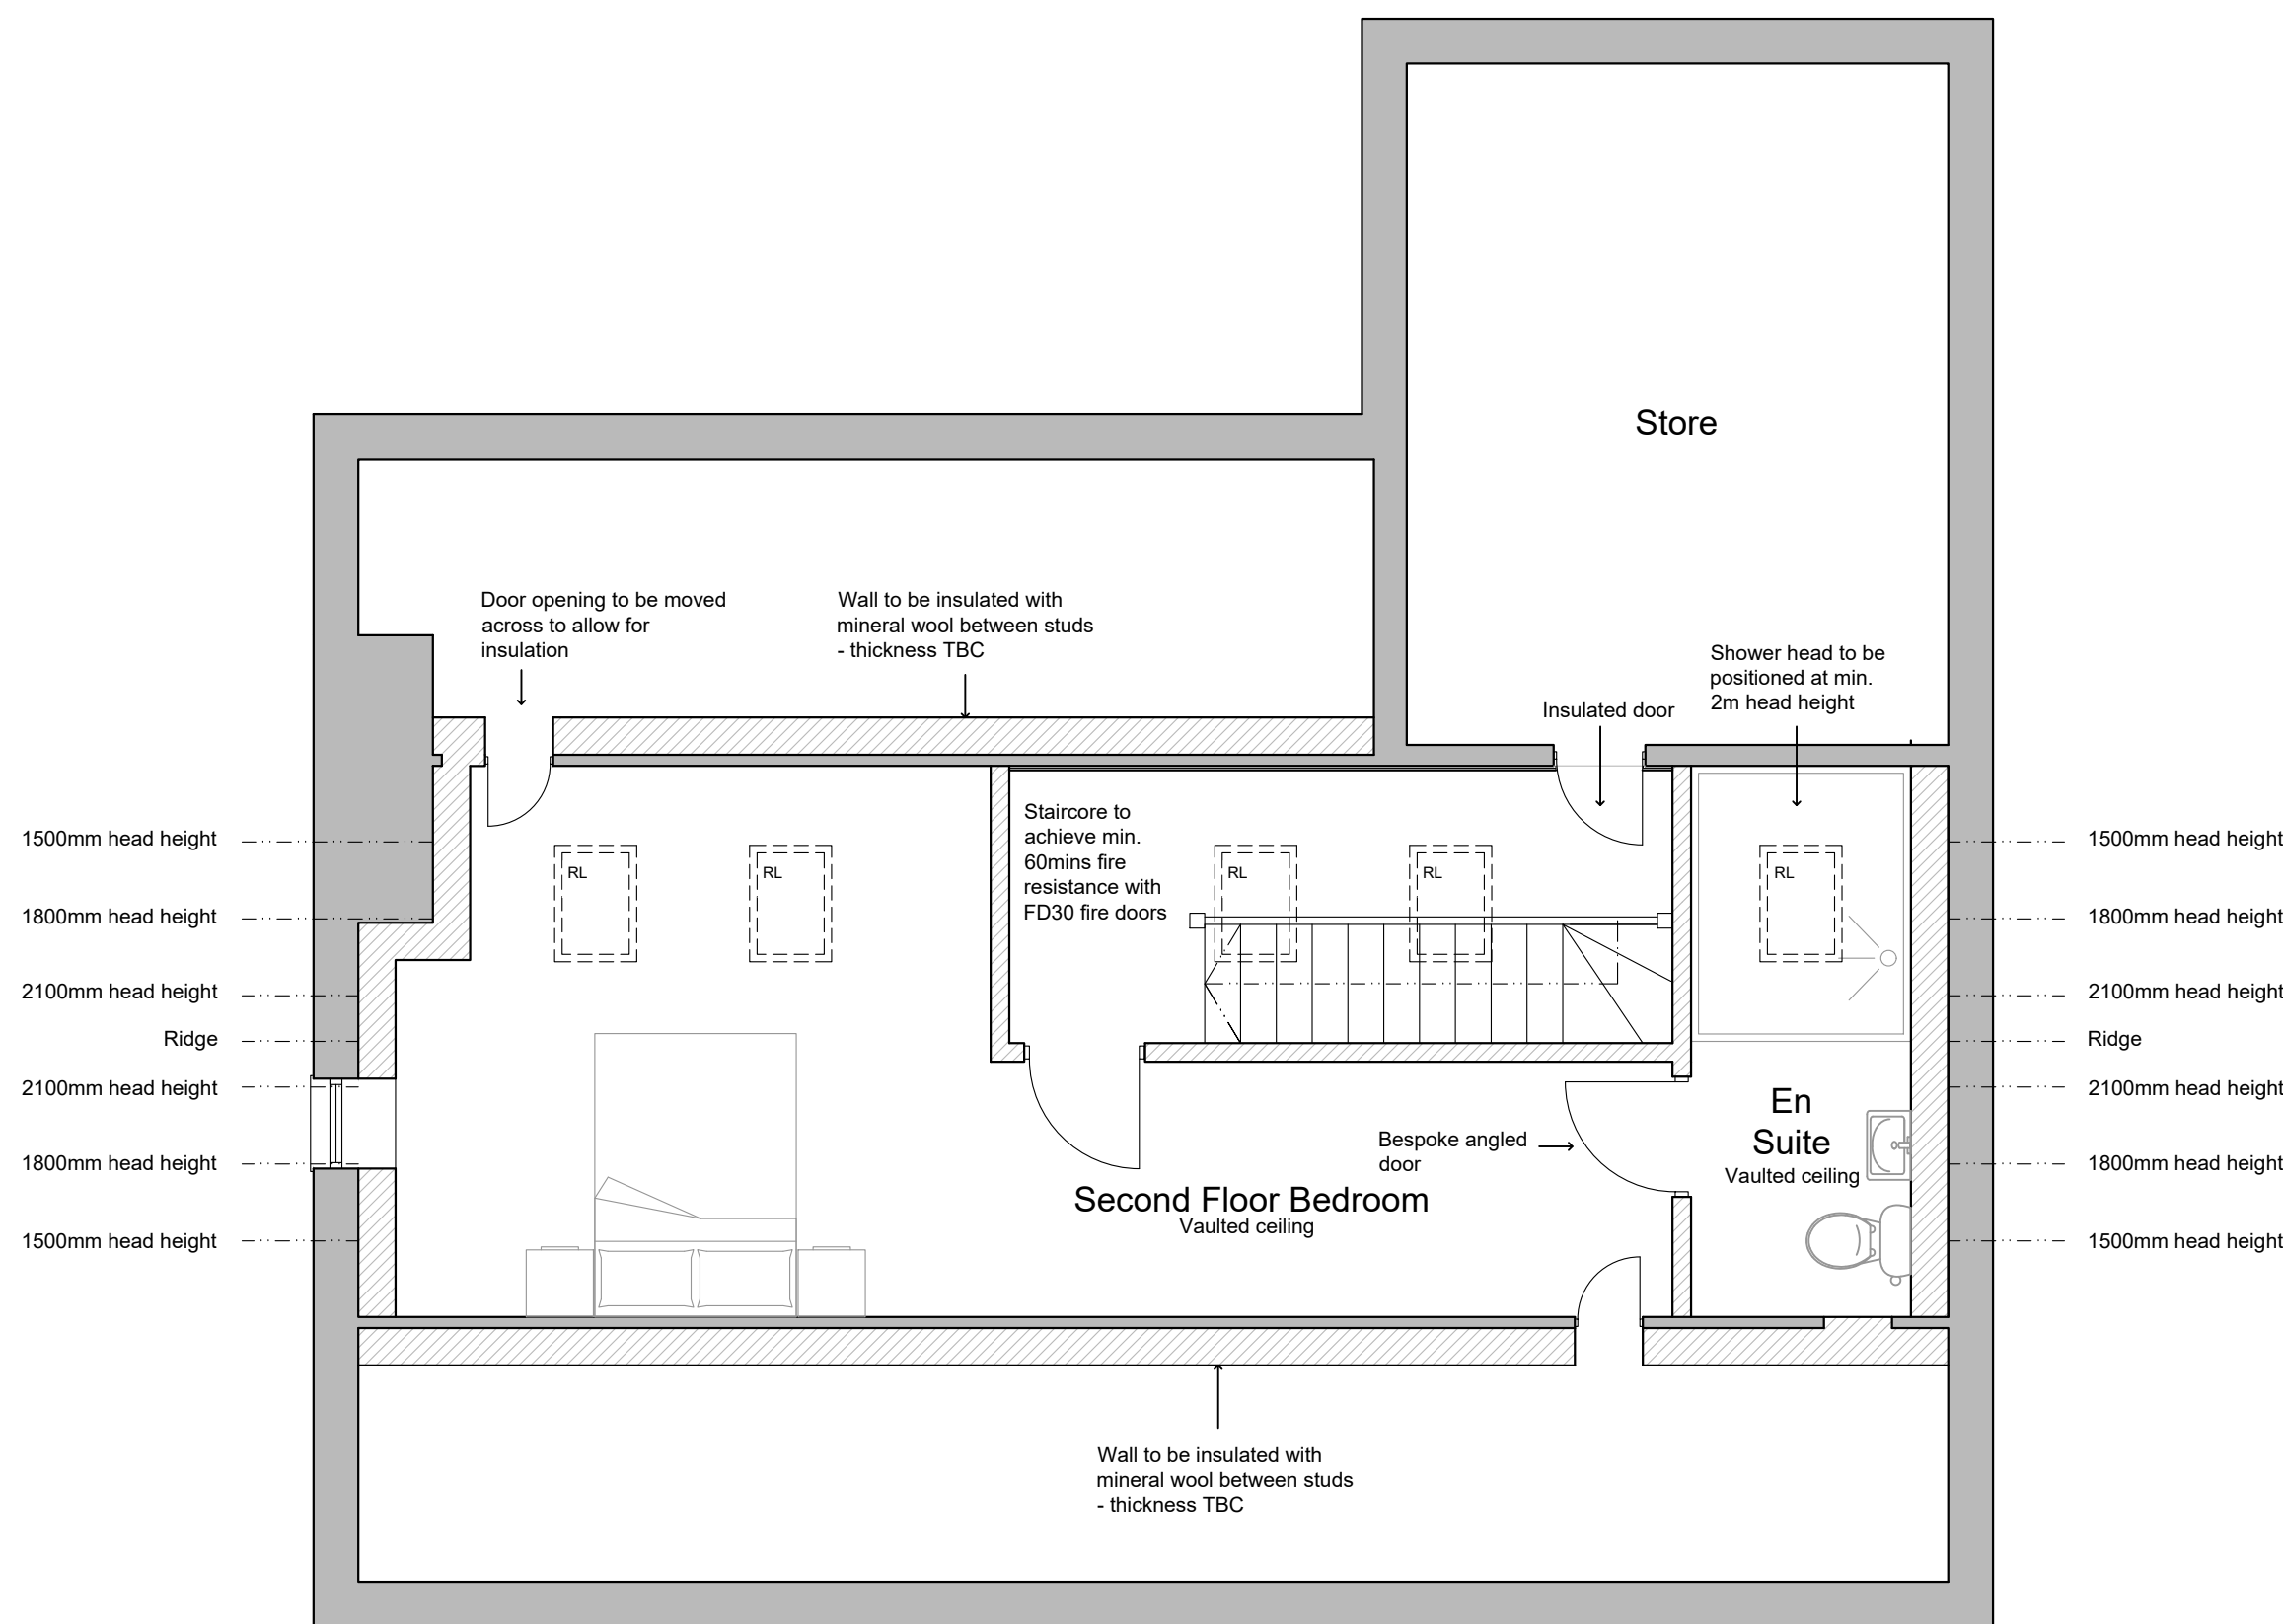

SECOND FLOOR PLAN AS PROPOSED 1:50



E	Notes amended	06.11.25
D	Amended to client comments	28.10.25
C	Amends to client comments	27.10.25
B	Amends to client comments	23.10.25
A	Amends to client comments	21.10.25

Rev	Note	Date
-----	------	------

WORCESTER LLOYD
ARCHITECTS & ENGINEERS
Studio 20, Sadler Bridge Studios, Bold Lane
Derby, DE1 3NT
Office: 01332 742 557
www.worcesterlloyd.co.uk

RIBA
Chartered Practice

Project **68 Queen Street, Hitchin**

Drawing Title **Floor Plans as proposed**

Scale 1:50
Sheet A1
Drawn By SW
Checked By MW

Date
Job No.
Drawing No.
Revision

Oct' 25	145 2025	003	E
---------	----------	-----	---