




REAR ELEVATION AS EXISTING 1:50

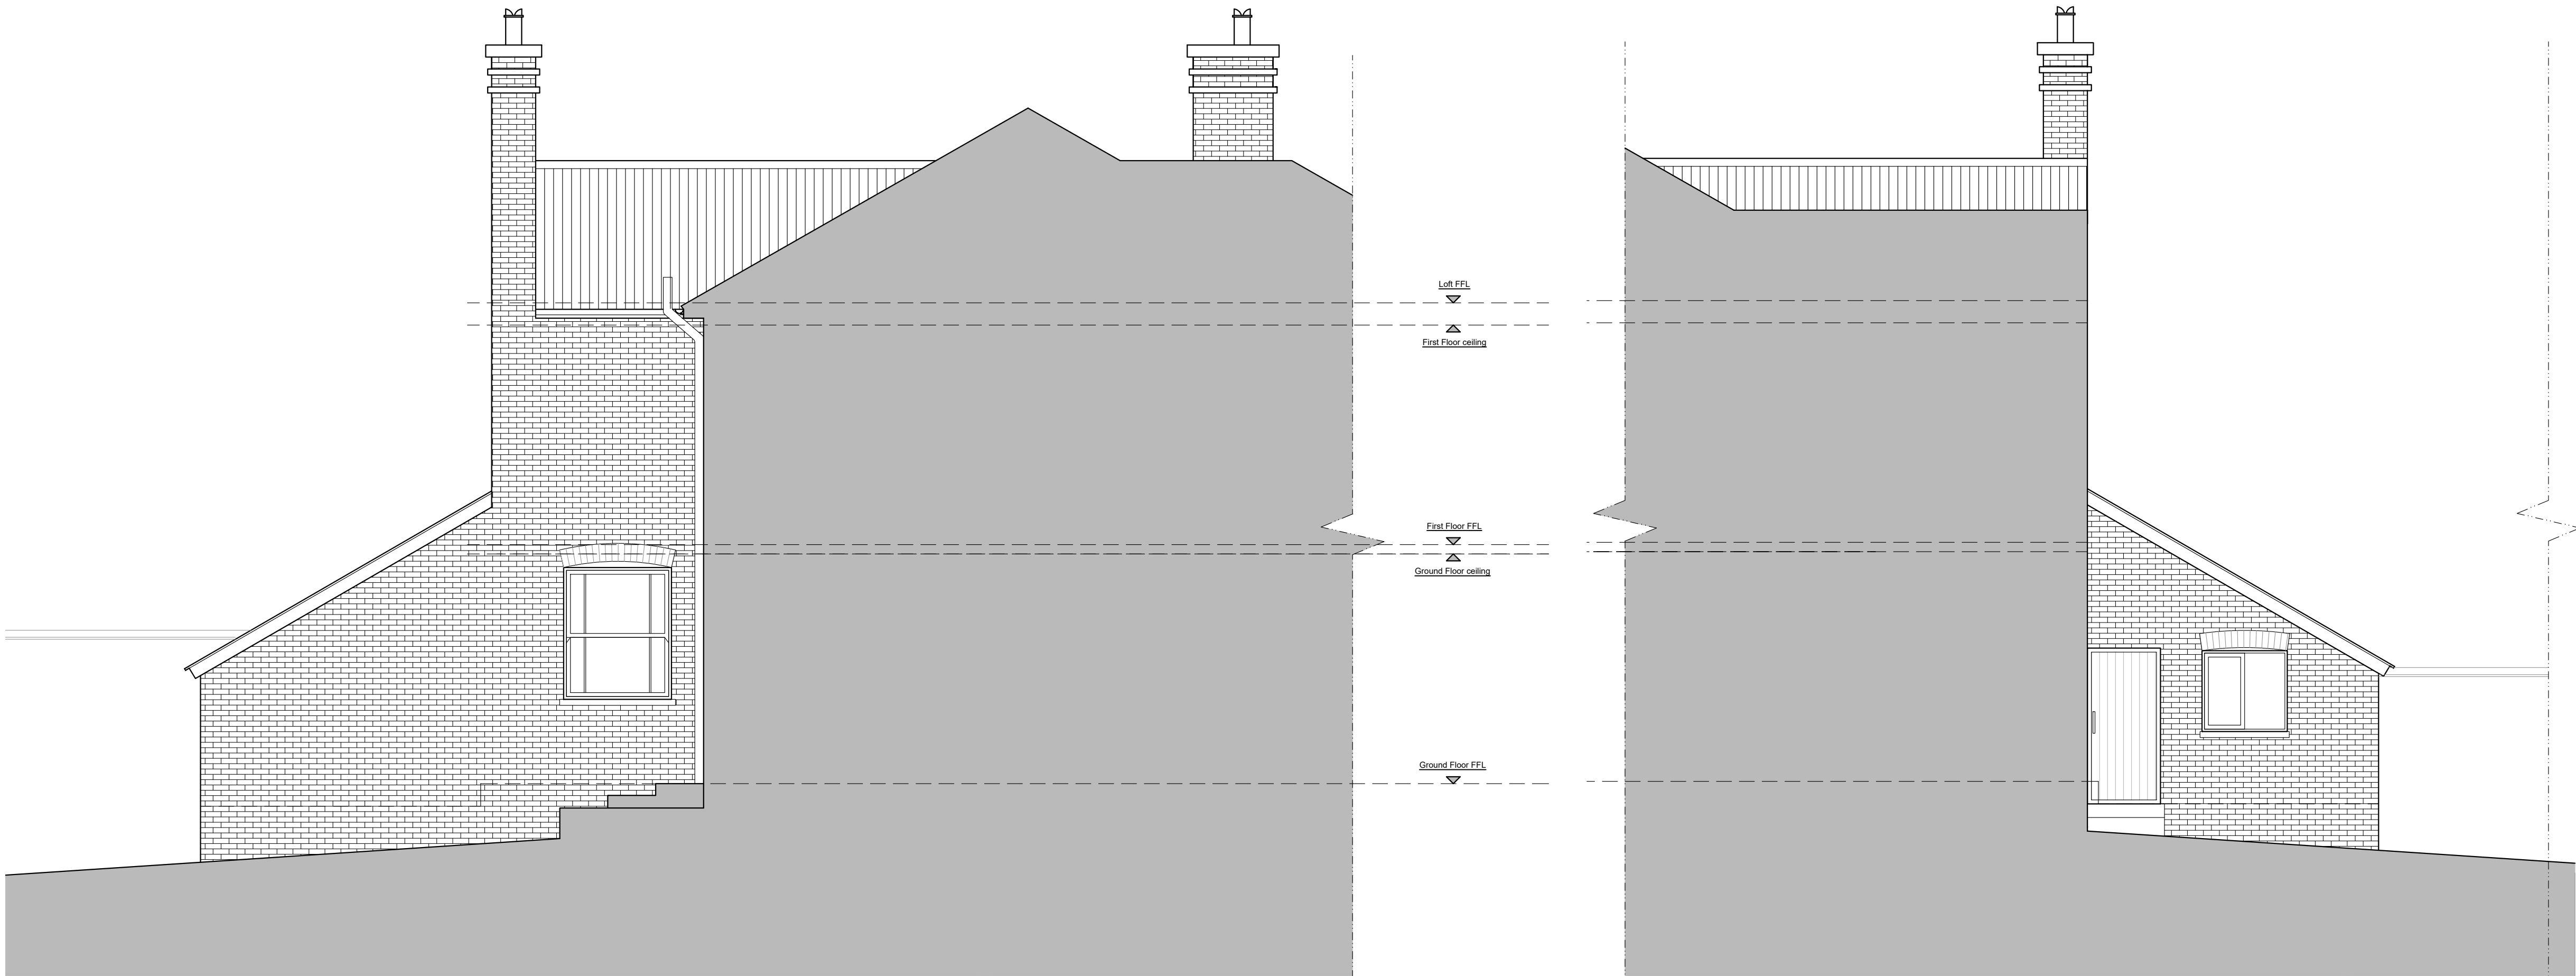

SIDE ELEVATION AS EXISTING 1:50

SIDE ELEVATION AS EXISTING 1:50



CDM Regulations 2015

Principal contractor to plan for mitigation measures in response to hazards. CDM Regulations require that **all** projects are to:

- Have workers to be competent and are suitably skilled for the work they carry out;
- Contractors to provide appropriate supervision, instruction and information to all on site workers to provide a safe working environment;
- Have a written construction phase H&S plan

Worcester Lloyd are appointed as 'Designer' only, unless a written appointment has been completed for the formal appointment as 'Principal Designer'. If Worcester Lloyd has been appointed as '**Principal Designer**', then refer to 'Pre-construction information pack' for design health and safety information for this project.

B A	Notes amended Added additional side elevation	06.11.25 21.10.25
Rev	Note	Date
 WORCESTER LLOYD ARCHITECTS & ENGINEERS Studio 20, Sadler Bridge Studios, Bold Lane Derby, DE1 3NT Office: 01332 742 557 www.worcesterlloyd.co.uk  Chartered Practice		
Project	68 Queen Street, Hitchin	
Drawing Title	Elevations as existing	
Scale 1:50		
Sheet A1	Drawn By SW	Checked By MW
Date	Job No.	Drawing No. Revision
Oct' 25	145 2025	002 B