



CDM Regulations 2015
Principal contractor to plan for mitigation measures in response to hazards. CDM Regulations require that **all** projects are for:
• Have workers to be competent and are suitably skilled for the work they carry out;
• Contractors to provide appropriate supervision, instruction and information to all on site workers to provide a safe working environment;
• Have a written construction phase plan.

Worcester Lloyd are appointed as 'Designer' only, unless a written appointment has been completed for the formal appointment as 'Principal Designer'. If Worcester Lloyd has been appointed as 'Principal Designer' then refer to 'Pre-construction information pack' for design health and safety information for this project.

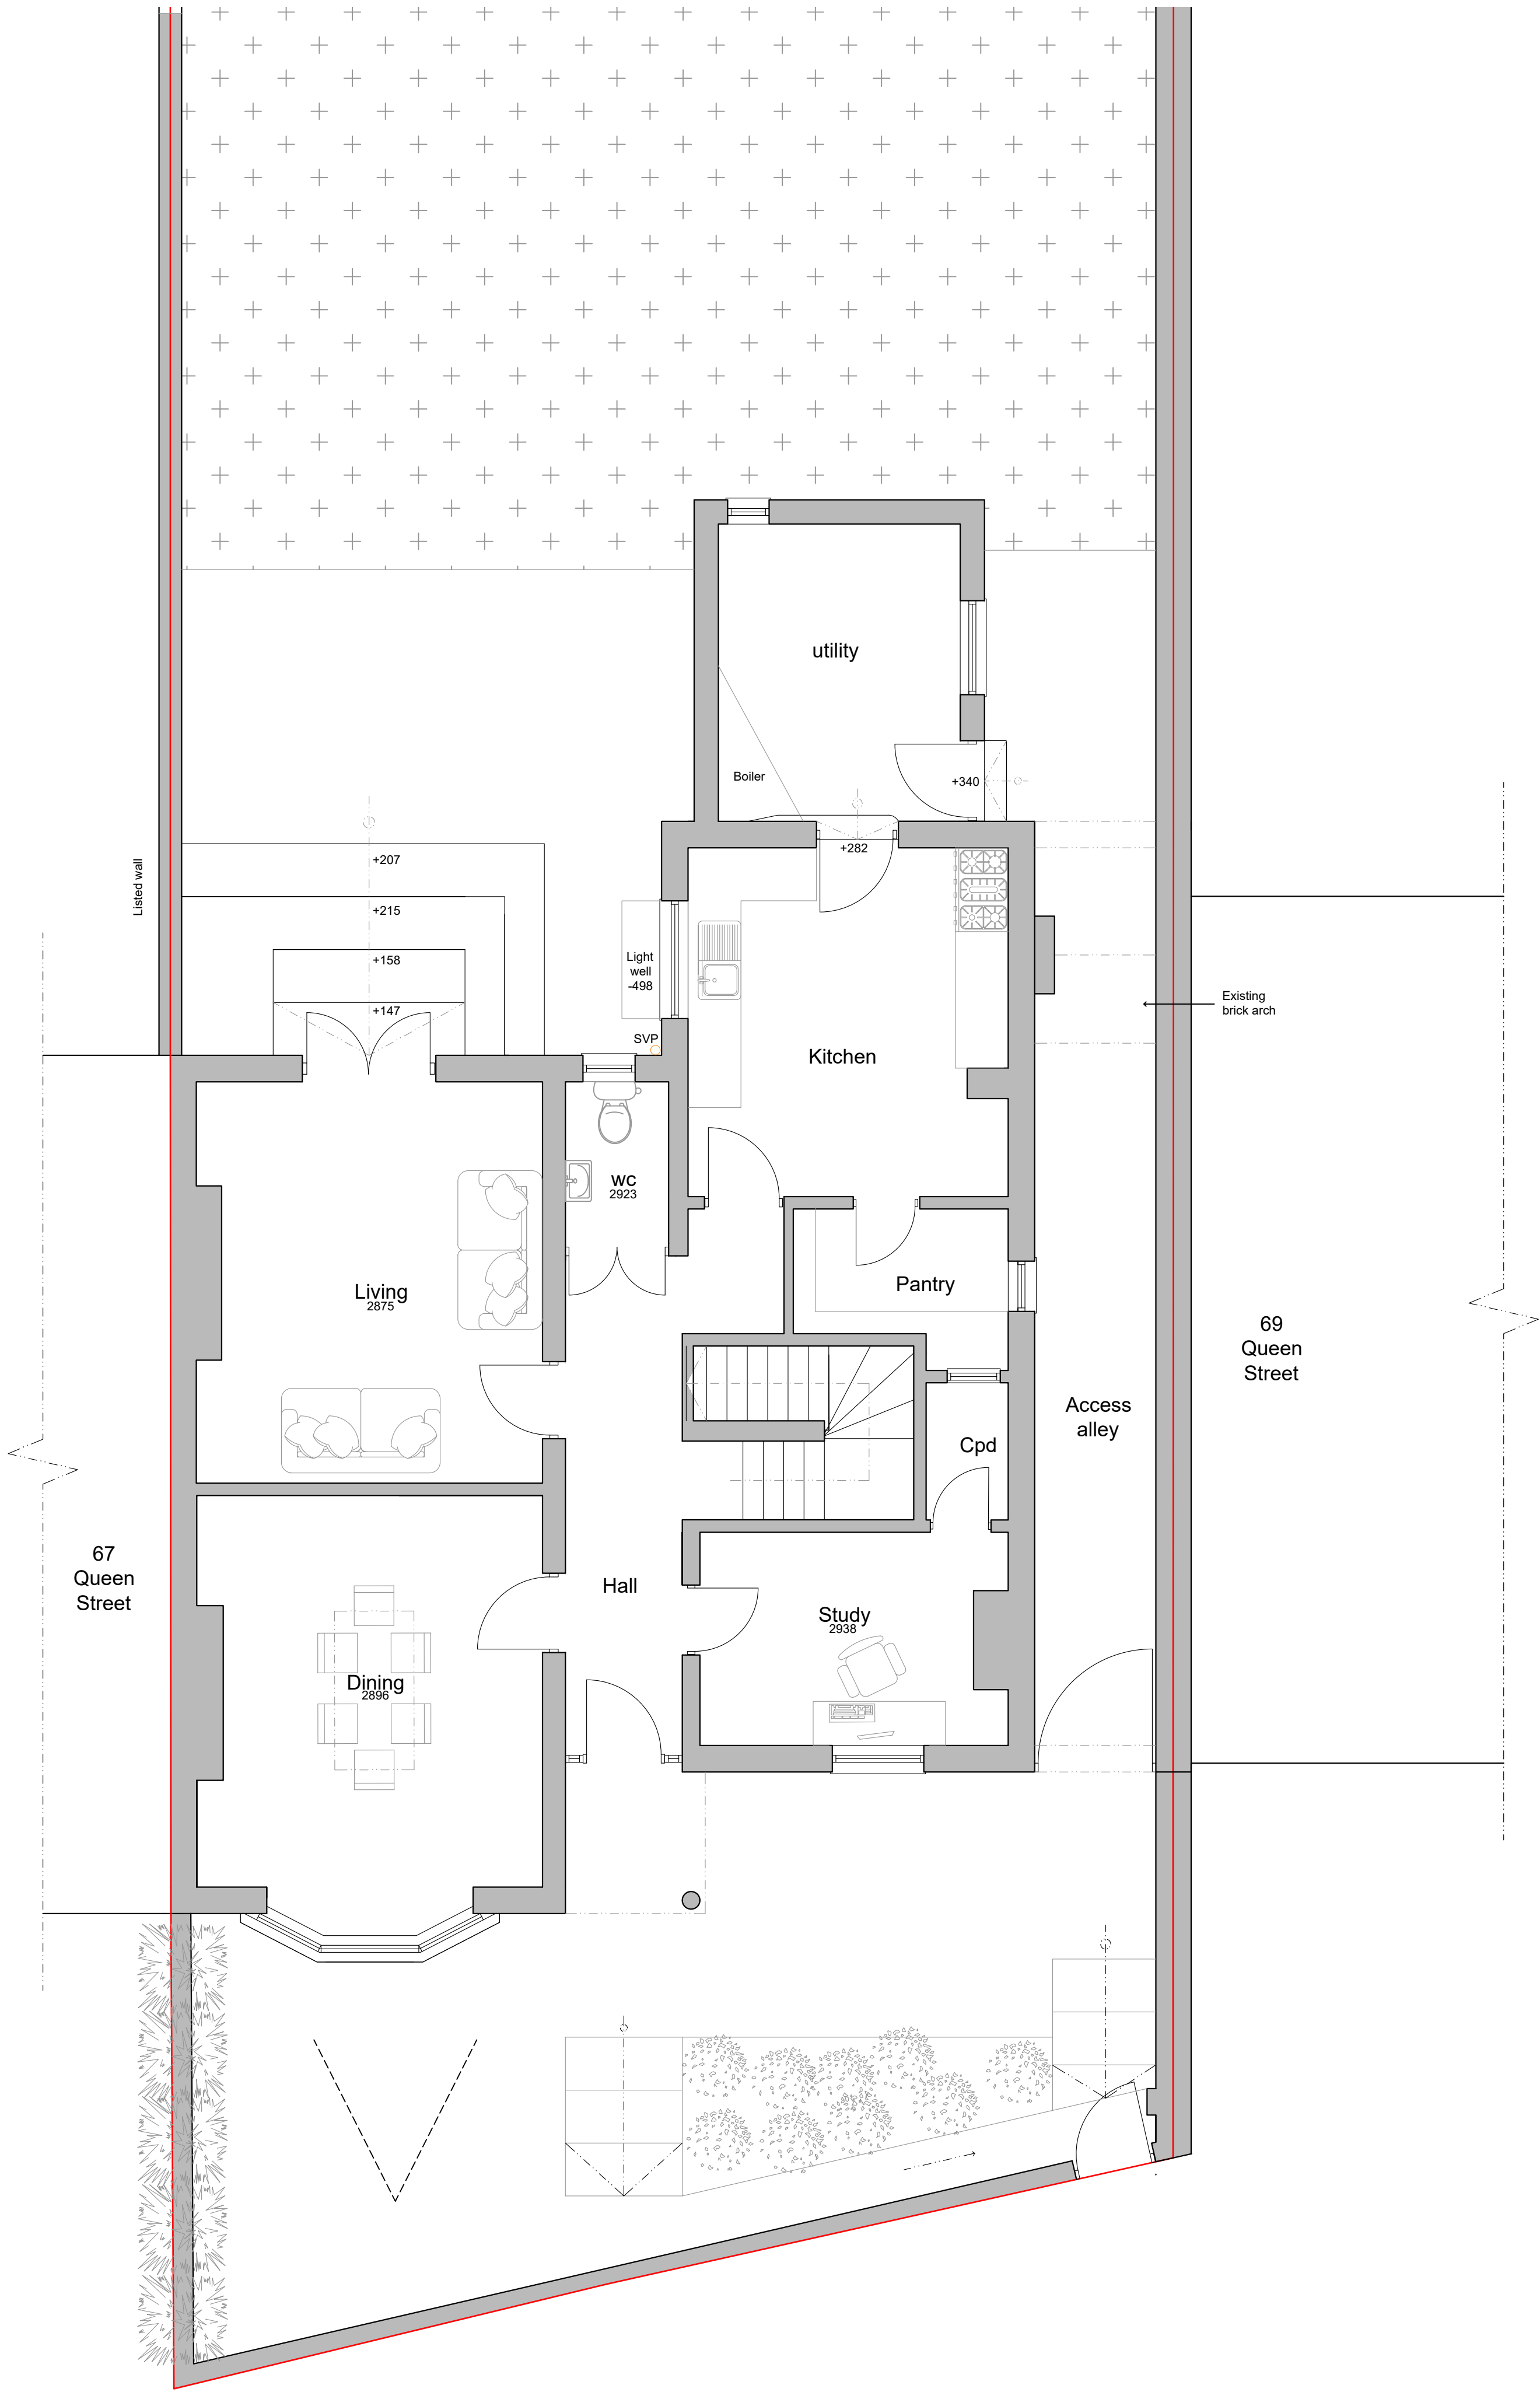

GROUND FLOOR PLAN AS EXISTING 1:50

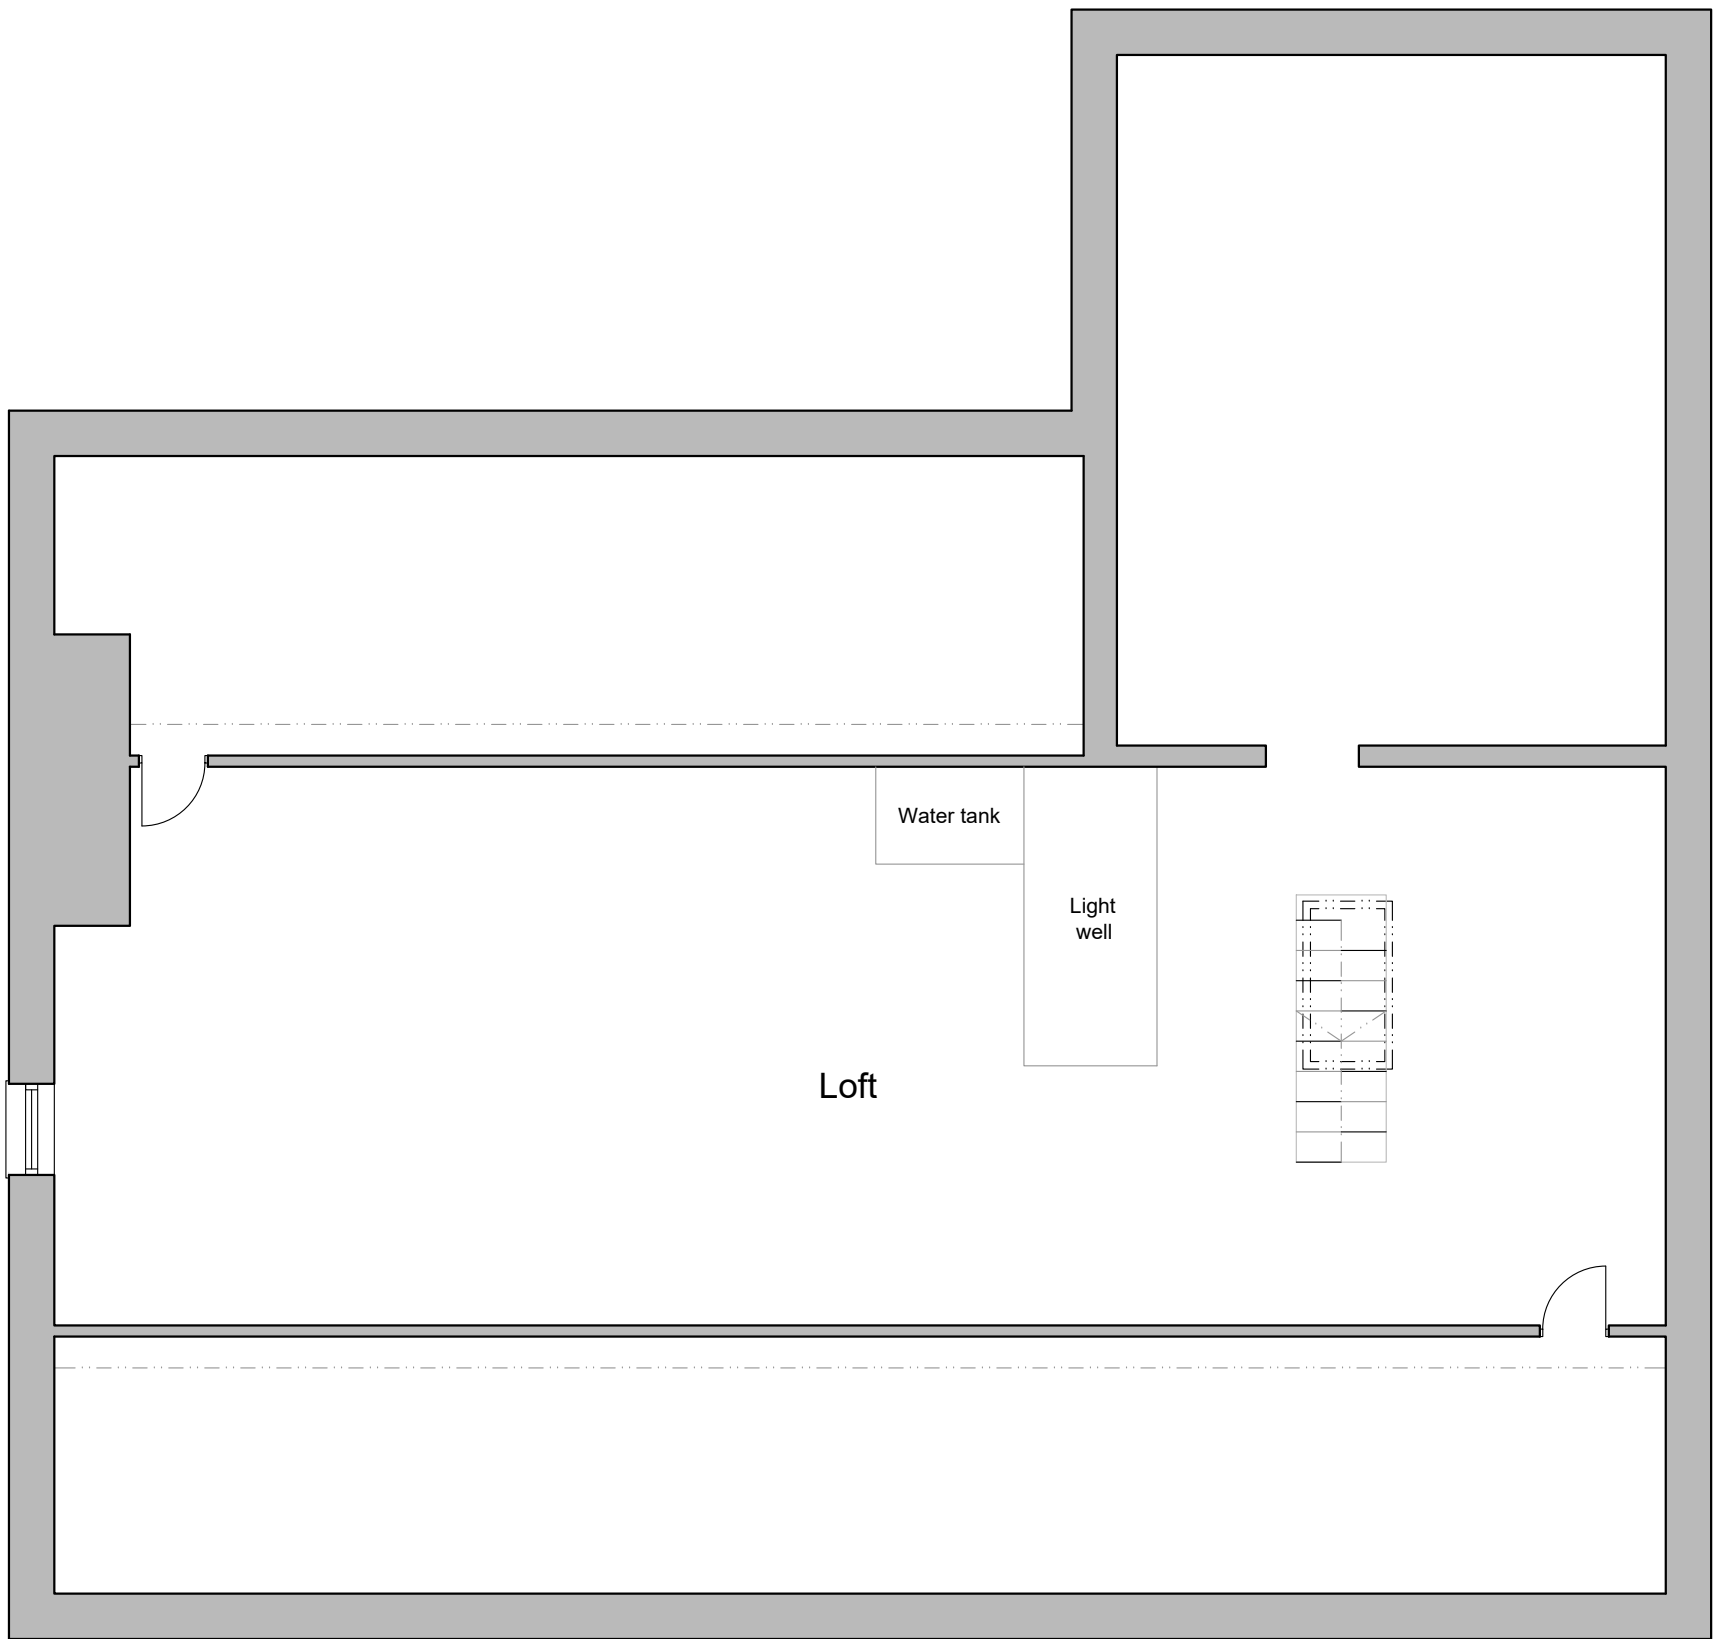

SECOND FLOOR PLAN AS EXISTING 1:50



B	Notes amended	06.11.25
A	Amended to client comments	28.10.25
Rev	Note	Date



Studio 20, Sadler Bridge Studios, Bold Lane
Derby, DE1 3NT
Office: 01332 742 557
www.worcesterlloyd.co.uk



Project **68 Queen Street, Hitchin**
Drawing Title **Floor Plans as existing**

Scale 1:50	Drawn By SW	Checked By MW
Date	Job No.	Drawing No.
Oct' 25	145 2025	001
		B