


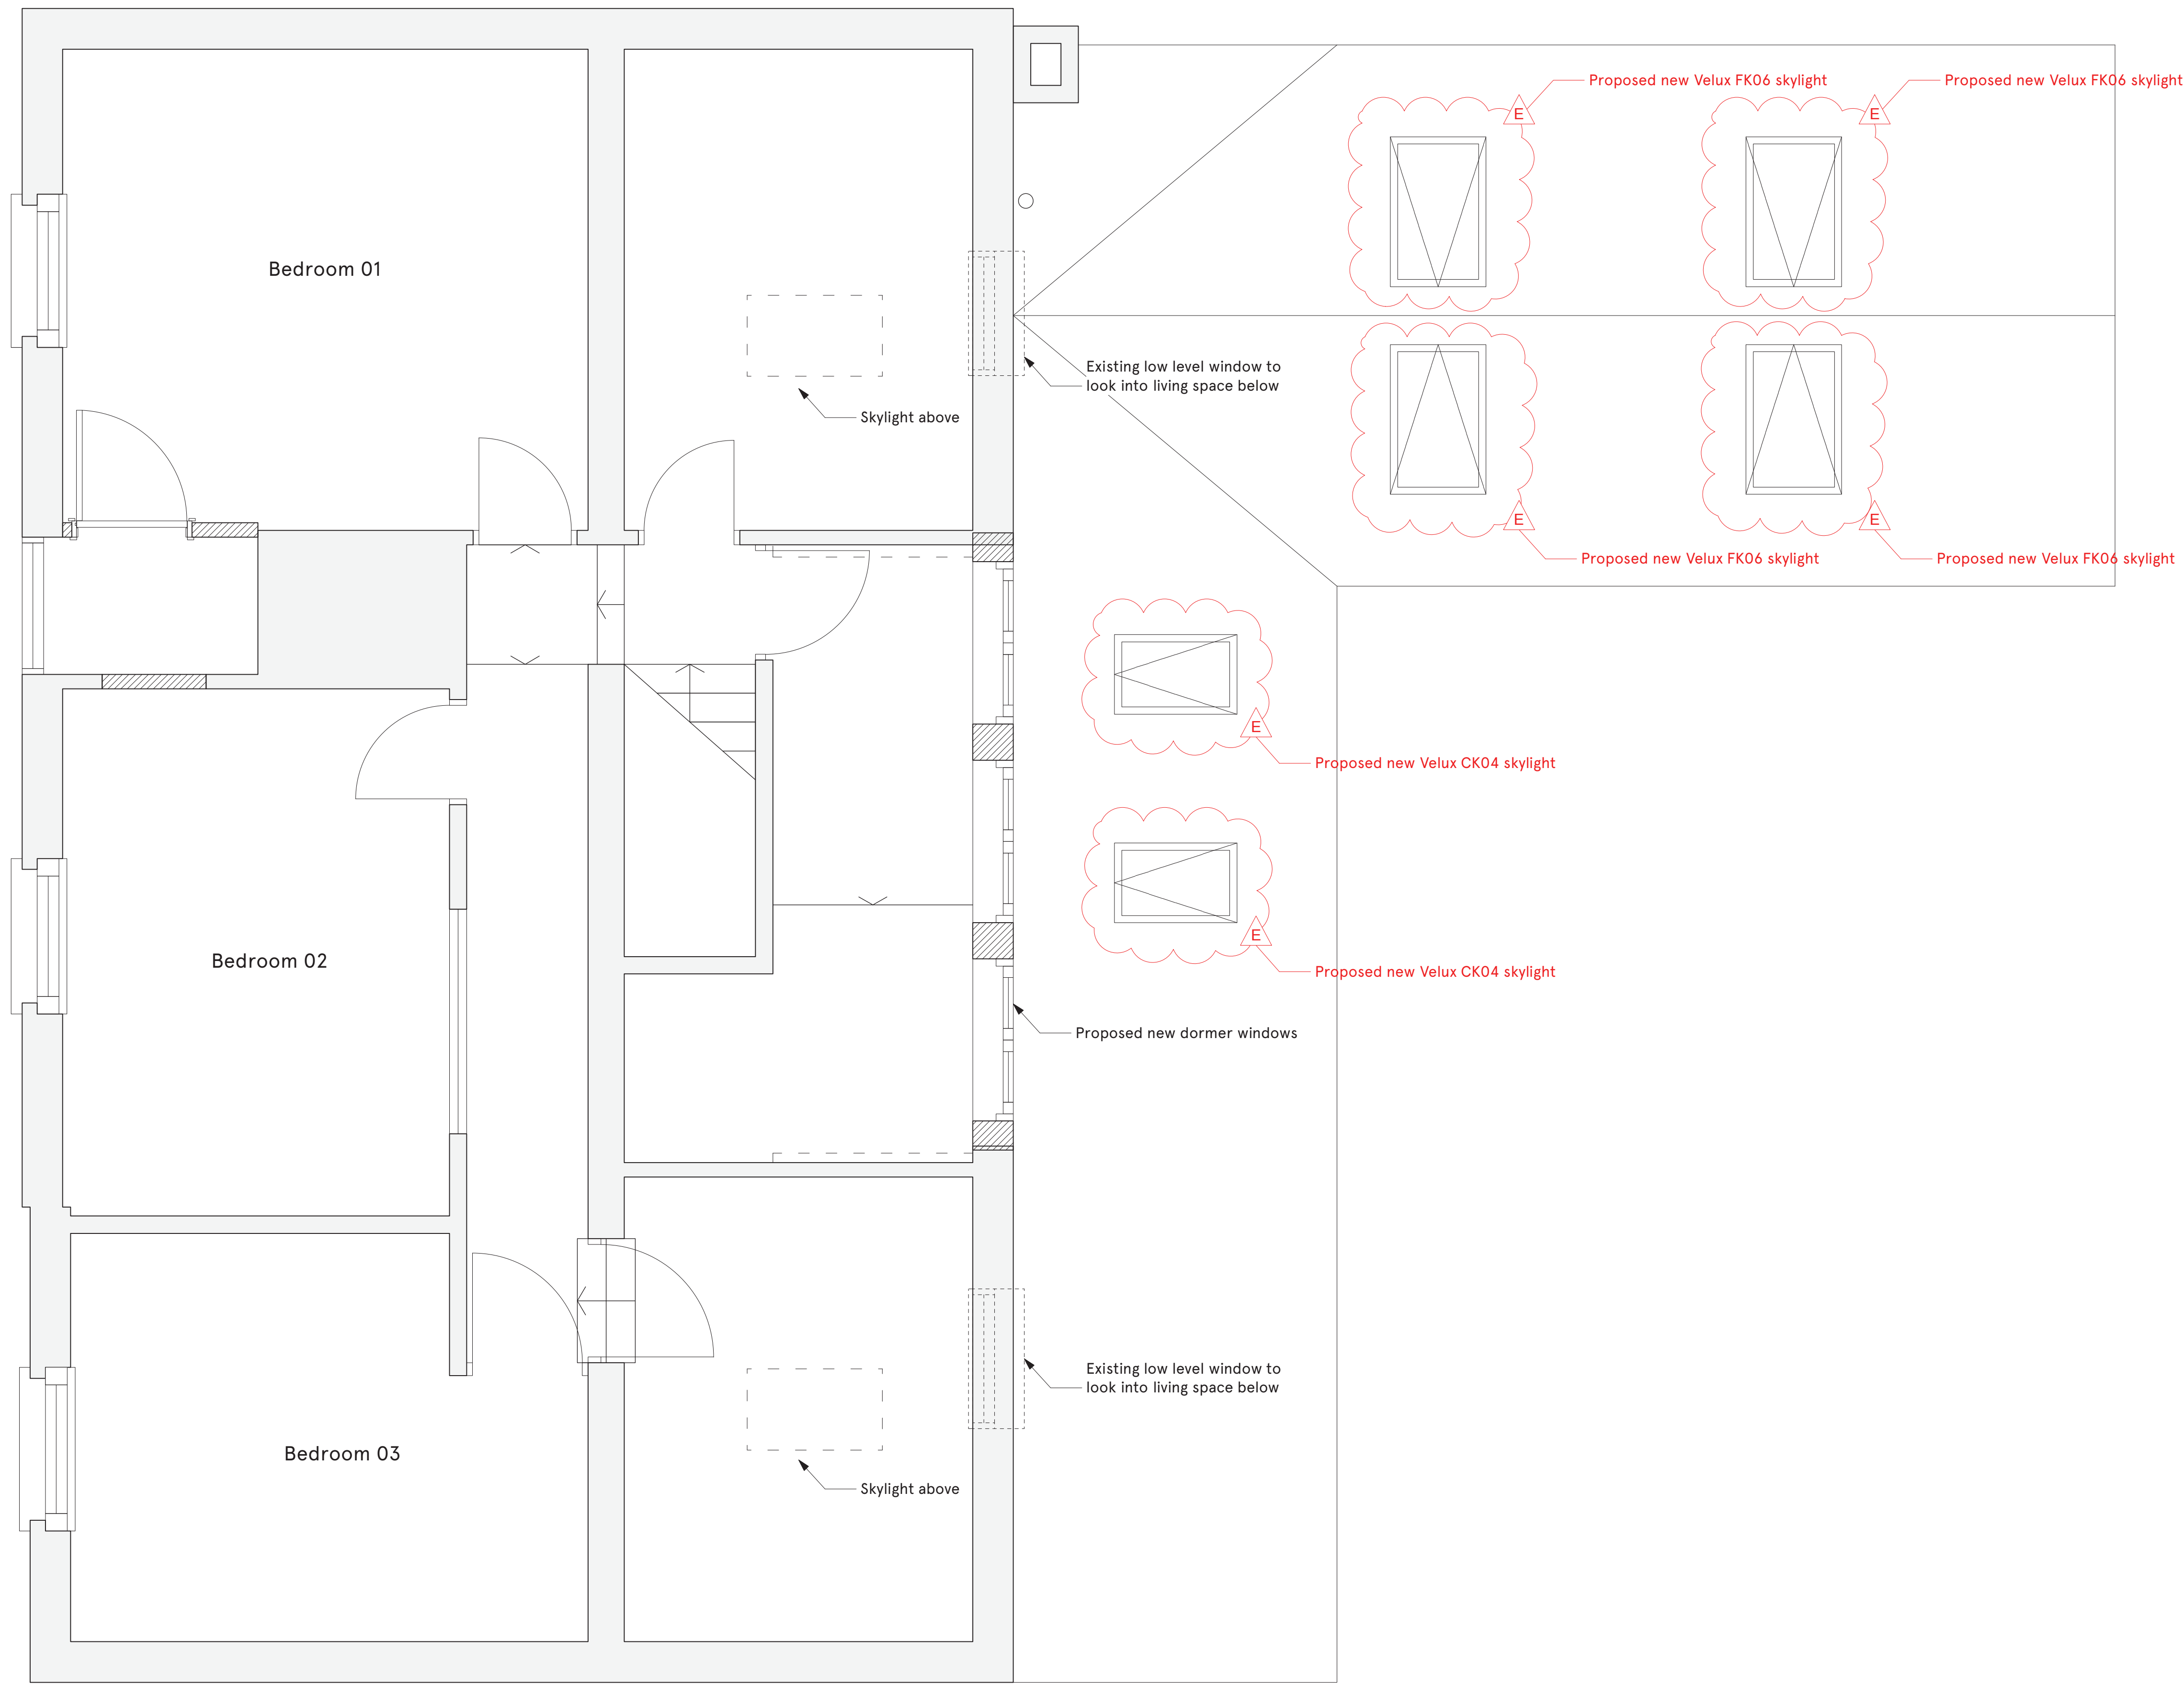

REV	DATE (dd.mm.yyyy)	DESCRIPTION
-	02.07.2018	Draft
A	17.07.2018	Draft
B	24.08.2018	Draft
C	30.10.2018	Planning
D	28.01.2019	Planning
E	10.04.2019	Planning

DO NOT SCALE FROM THIS DRAWING. ALL DIMENSIONS ARE TO BE CHECKED ON SITE. ALL OMISSIONS AND DISCREPANCIES TO BE REPORTED TO THE ARCHITECT IMMEDIATELY. THIS DRAWING IS TO BE READ IN CONJUNCTION WITH ALL CONSULTANTS INFORMATION. FRANCIS KEANE ARCHITECT RETAIN COPYRIGHT OF ALL INFORMATION IN THIS DRAWING

KEY:	
	Existing Building
	Demolitions
	Proposed Building

PROJECT TITLE: The Manse		STAGE: Planning
DRAWING TITLE: Proposed Drawings; First Floor Plan		SCALE: 1:25 @ A1 1:50 @ A3
DATE: 04.06.2014	DRAWN BY: FK	CHECKED BY: FK
PROJECT NO: A134	DRAWING NO: 12	REV: D

FRANCIS KEANE ARCHITECT
Studio CC408 +447851248547
The Biscuit Factory +353861943116
London SE16 4DG fjmkeane@gmail.com