




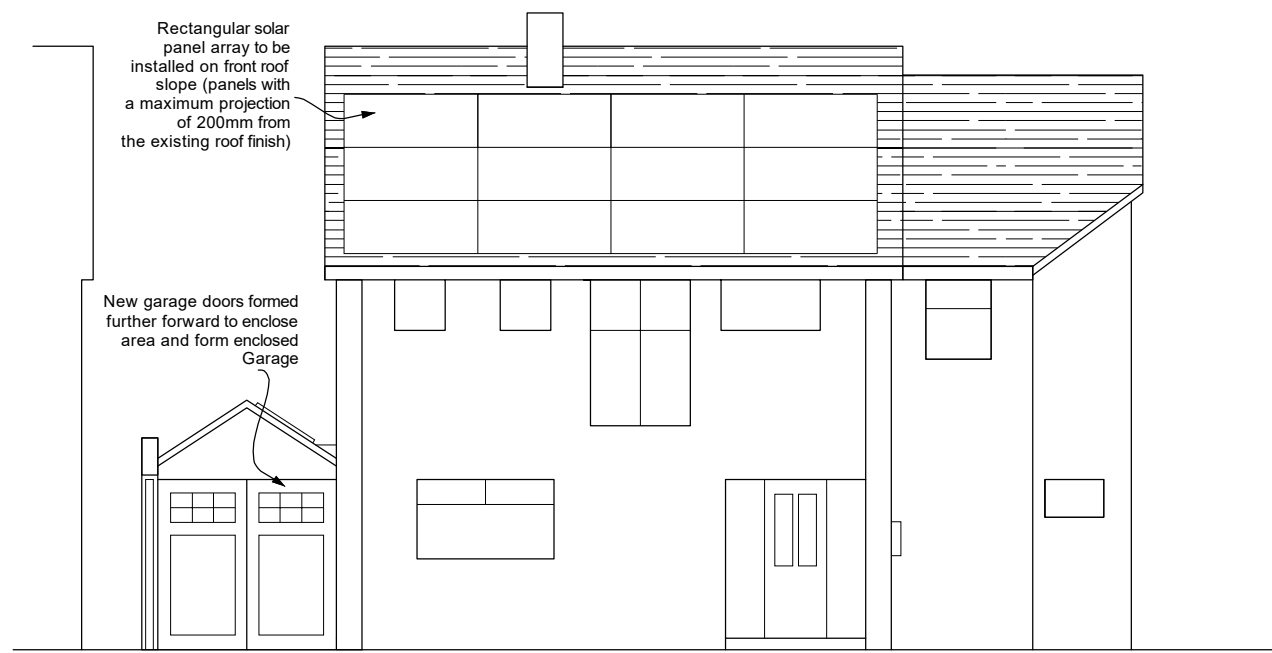


Proposed Front Elevation (1:100)

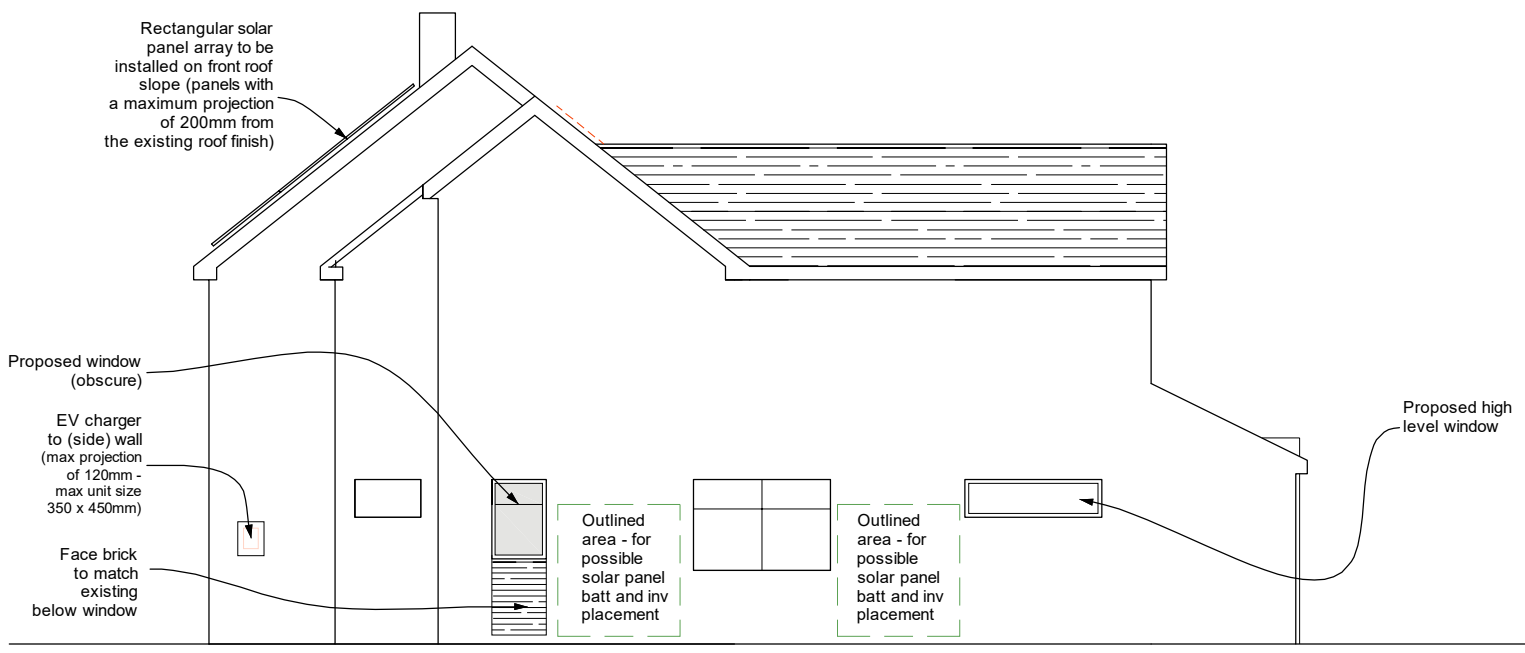


Proposed Side Elevation (1:100)

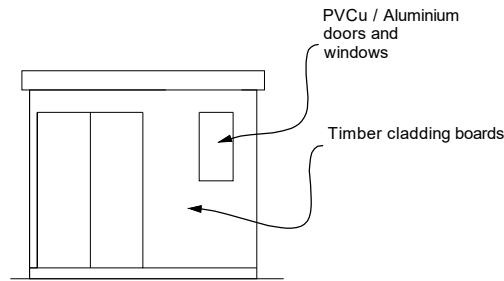


Proposed Front Elevation (1:100)
(Garden Office Outbuilding)

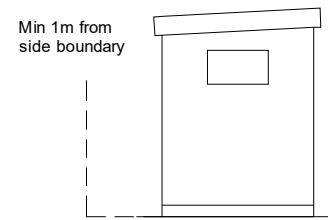


Proposed Side Elevation (1:100)
(Garden Office Outbuilding)

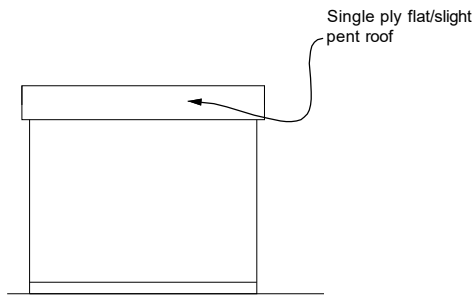


Proposed Rear Elevation (1:100)
(Garden Office Outbuilding)

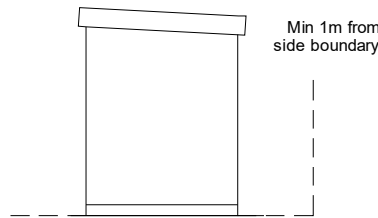


Proposed Side Elevation (1:100)
(Garden Office Outbuilding)

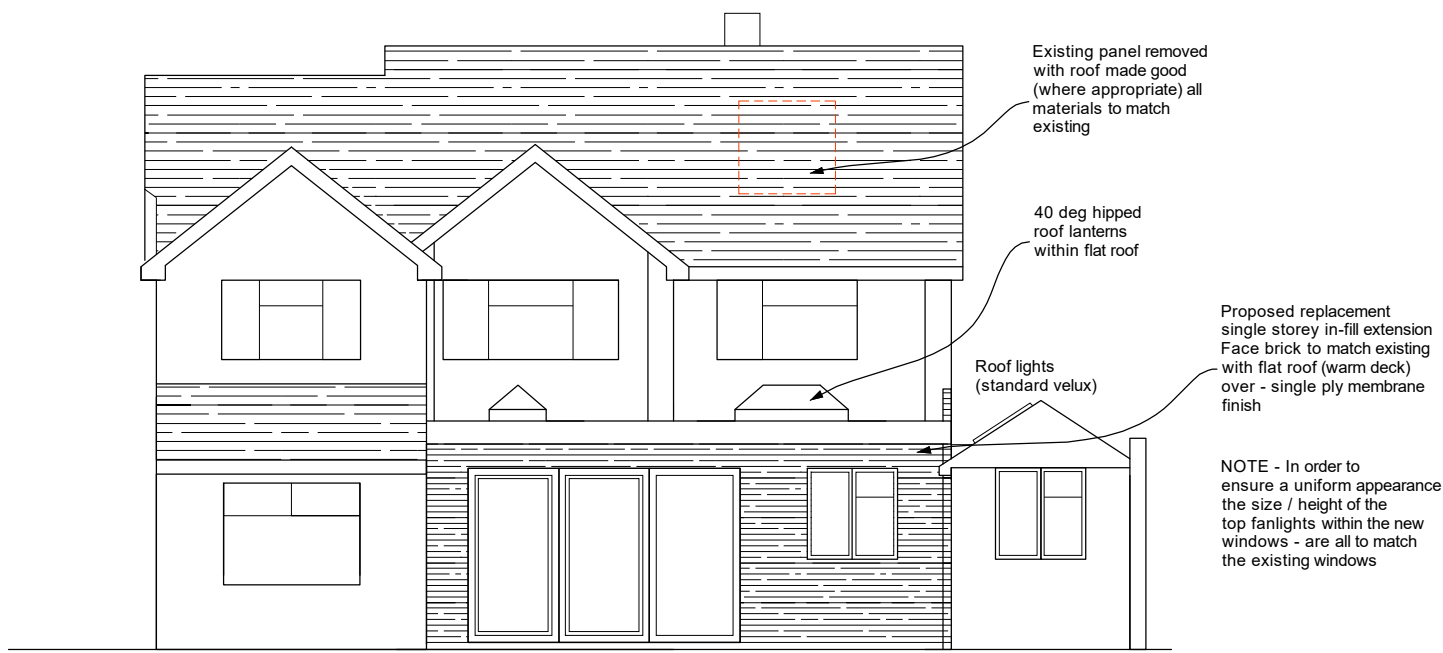

Proposed Rear Elevation (1:100)

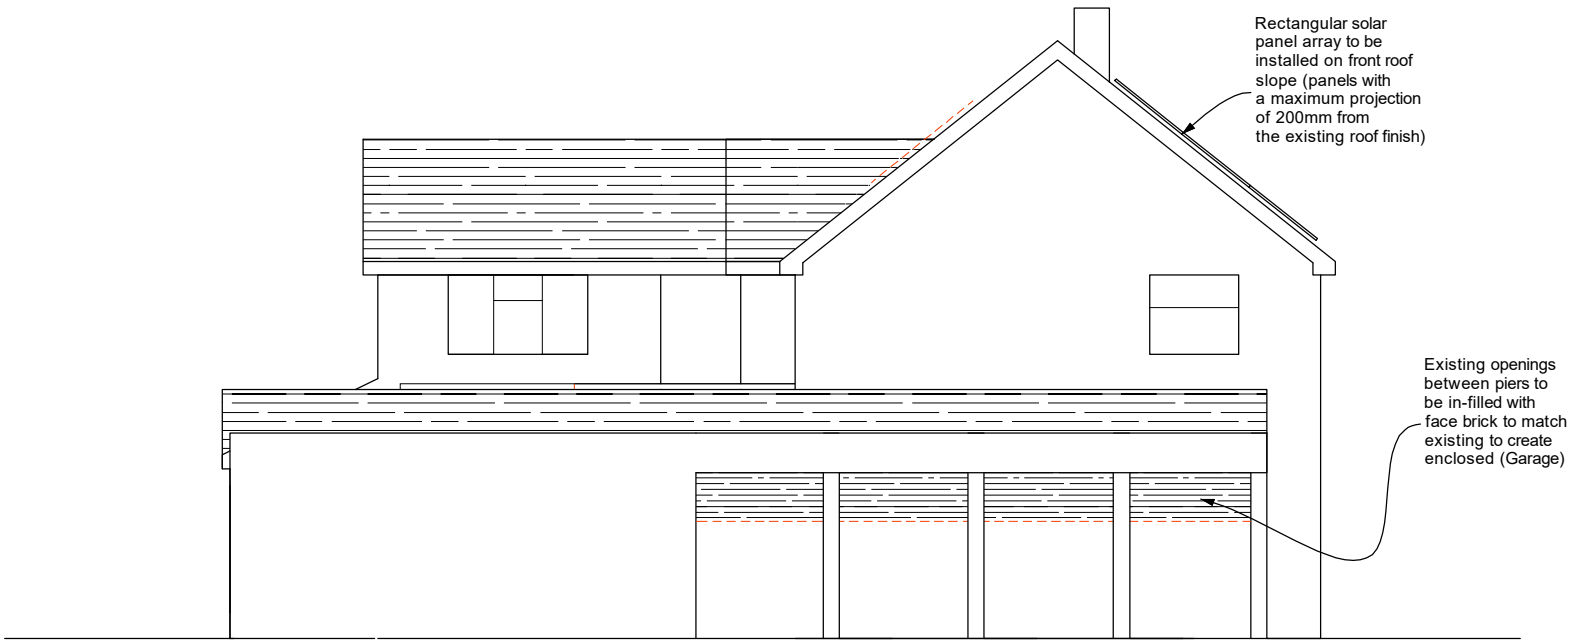


Proposed Side Elevation (1:100)

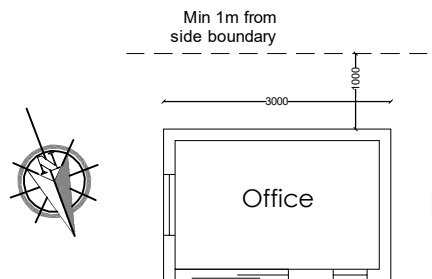


Proposed Floor Plan (1:100)
(Garden Office Outbuilding)



Proposed Roof Plan (1:100)
(Garden Office Outbuilding)

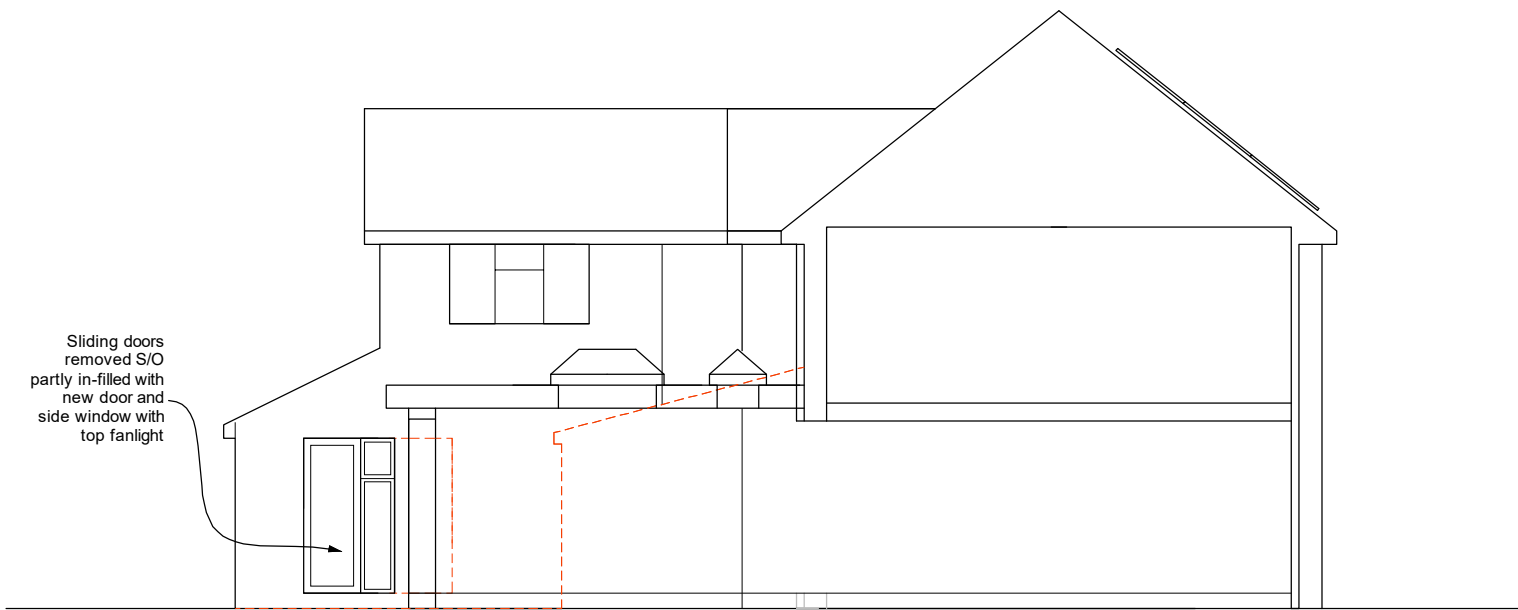


Existing Outline Section (Showing Inner Side Wall) (1:100)

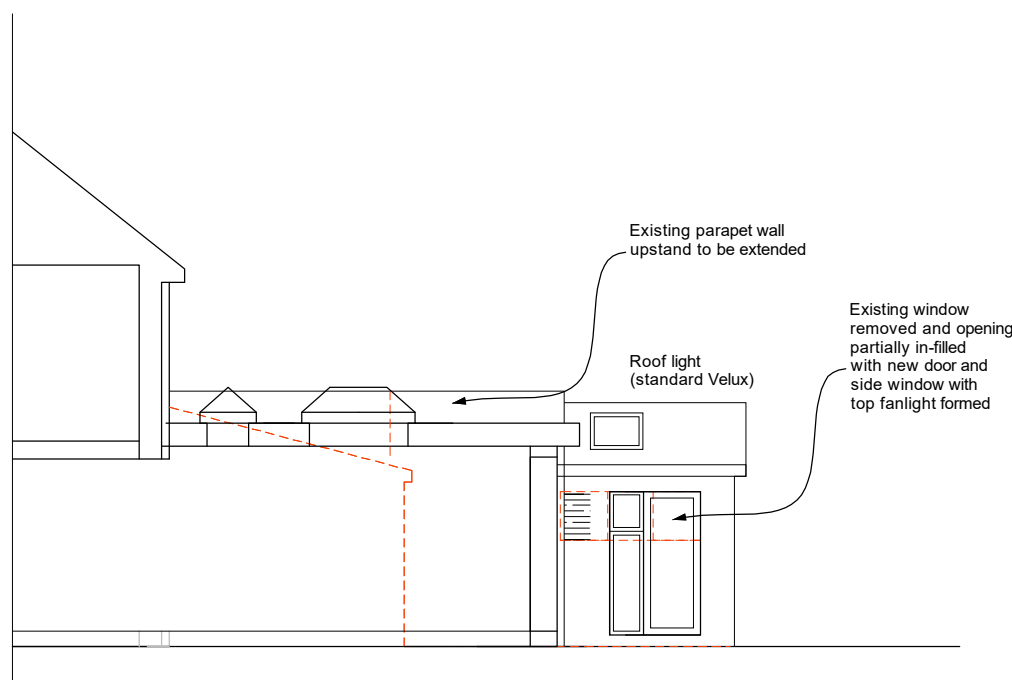

Existing Outline Section (Showing Garage Wall) (1:100)

NOTE - These drawings have been produced for Planning purposes only and are not, nor are they intended to be a complete schedule of work.
All dimensions to be checked on site and not to be scaled from this drawing.

 

				Rev F (May 26) Design updated
				Rev E (May 26) Design updated
				Rev D (April 26) EV charger added to elevations
				Rev C (Mar 26) S/P details updated
				Rev B (Mar 26) S/P details added to elevations - updated for submission to LPA
				Rev A (Mar 26) Plans updated for submission to LPA
Project Title: Proposed Replacement Extension to Rear Elevation & Other & Associated Works & Garden Office Outbuilding				
Status: Planning		Detail: Proposed Elevations and Sections & Outbuilding Plans		
For: Mr & Mrs Rasche		Date: March 2026		
Address: 64 Waysbrook, Letchworth Garden City				
Drawing: 0756-04	Rev: E	Scale: 1:100		@A2

Rev F (May 26) Design updated
Rev E (May 26) Design updated
Rev D (April 26) EV charger added to elevations
Rev C (Mar 26) S/P details updated
Rev B (Mar 26) S/P details added to elevations - updated for submission to LPA
Rev A (Mar 26) Plans updated for submission to LPA