


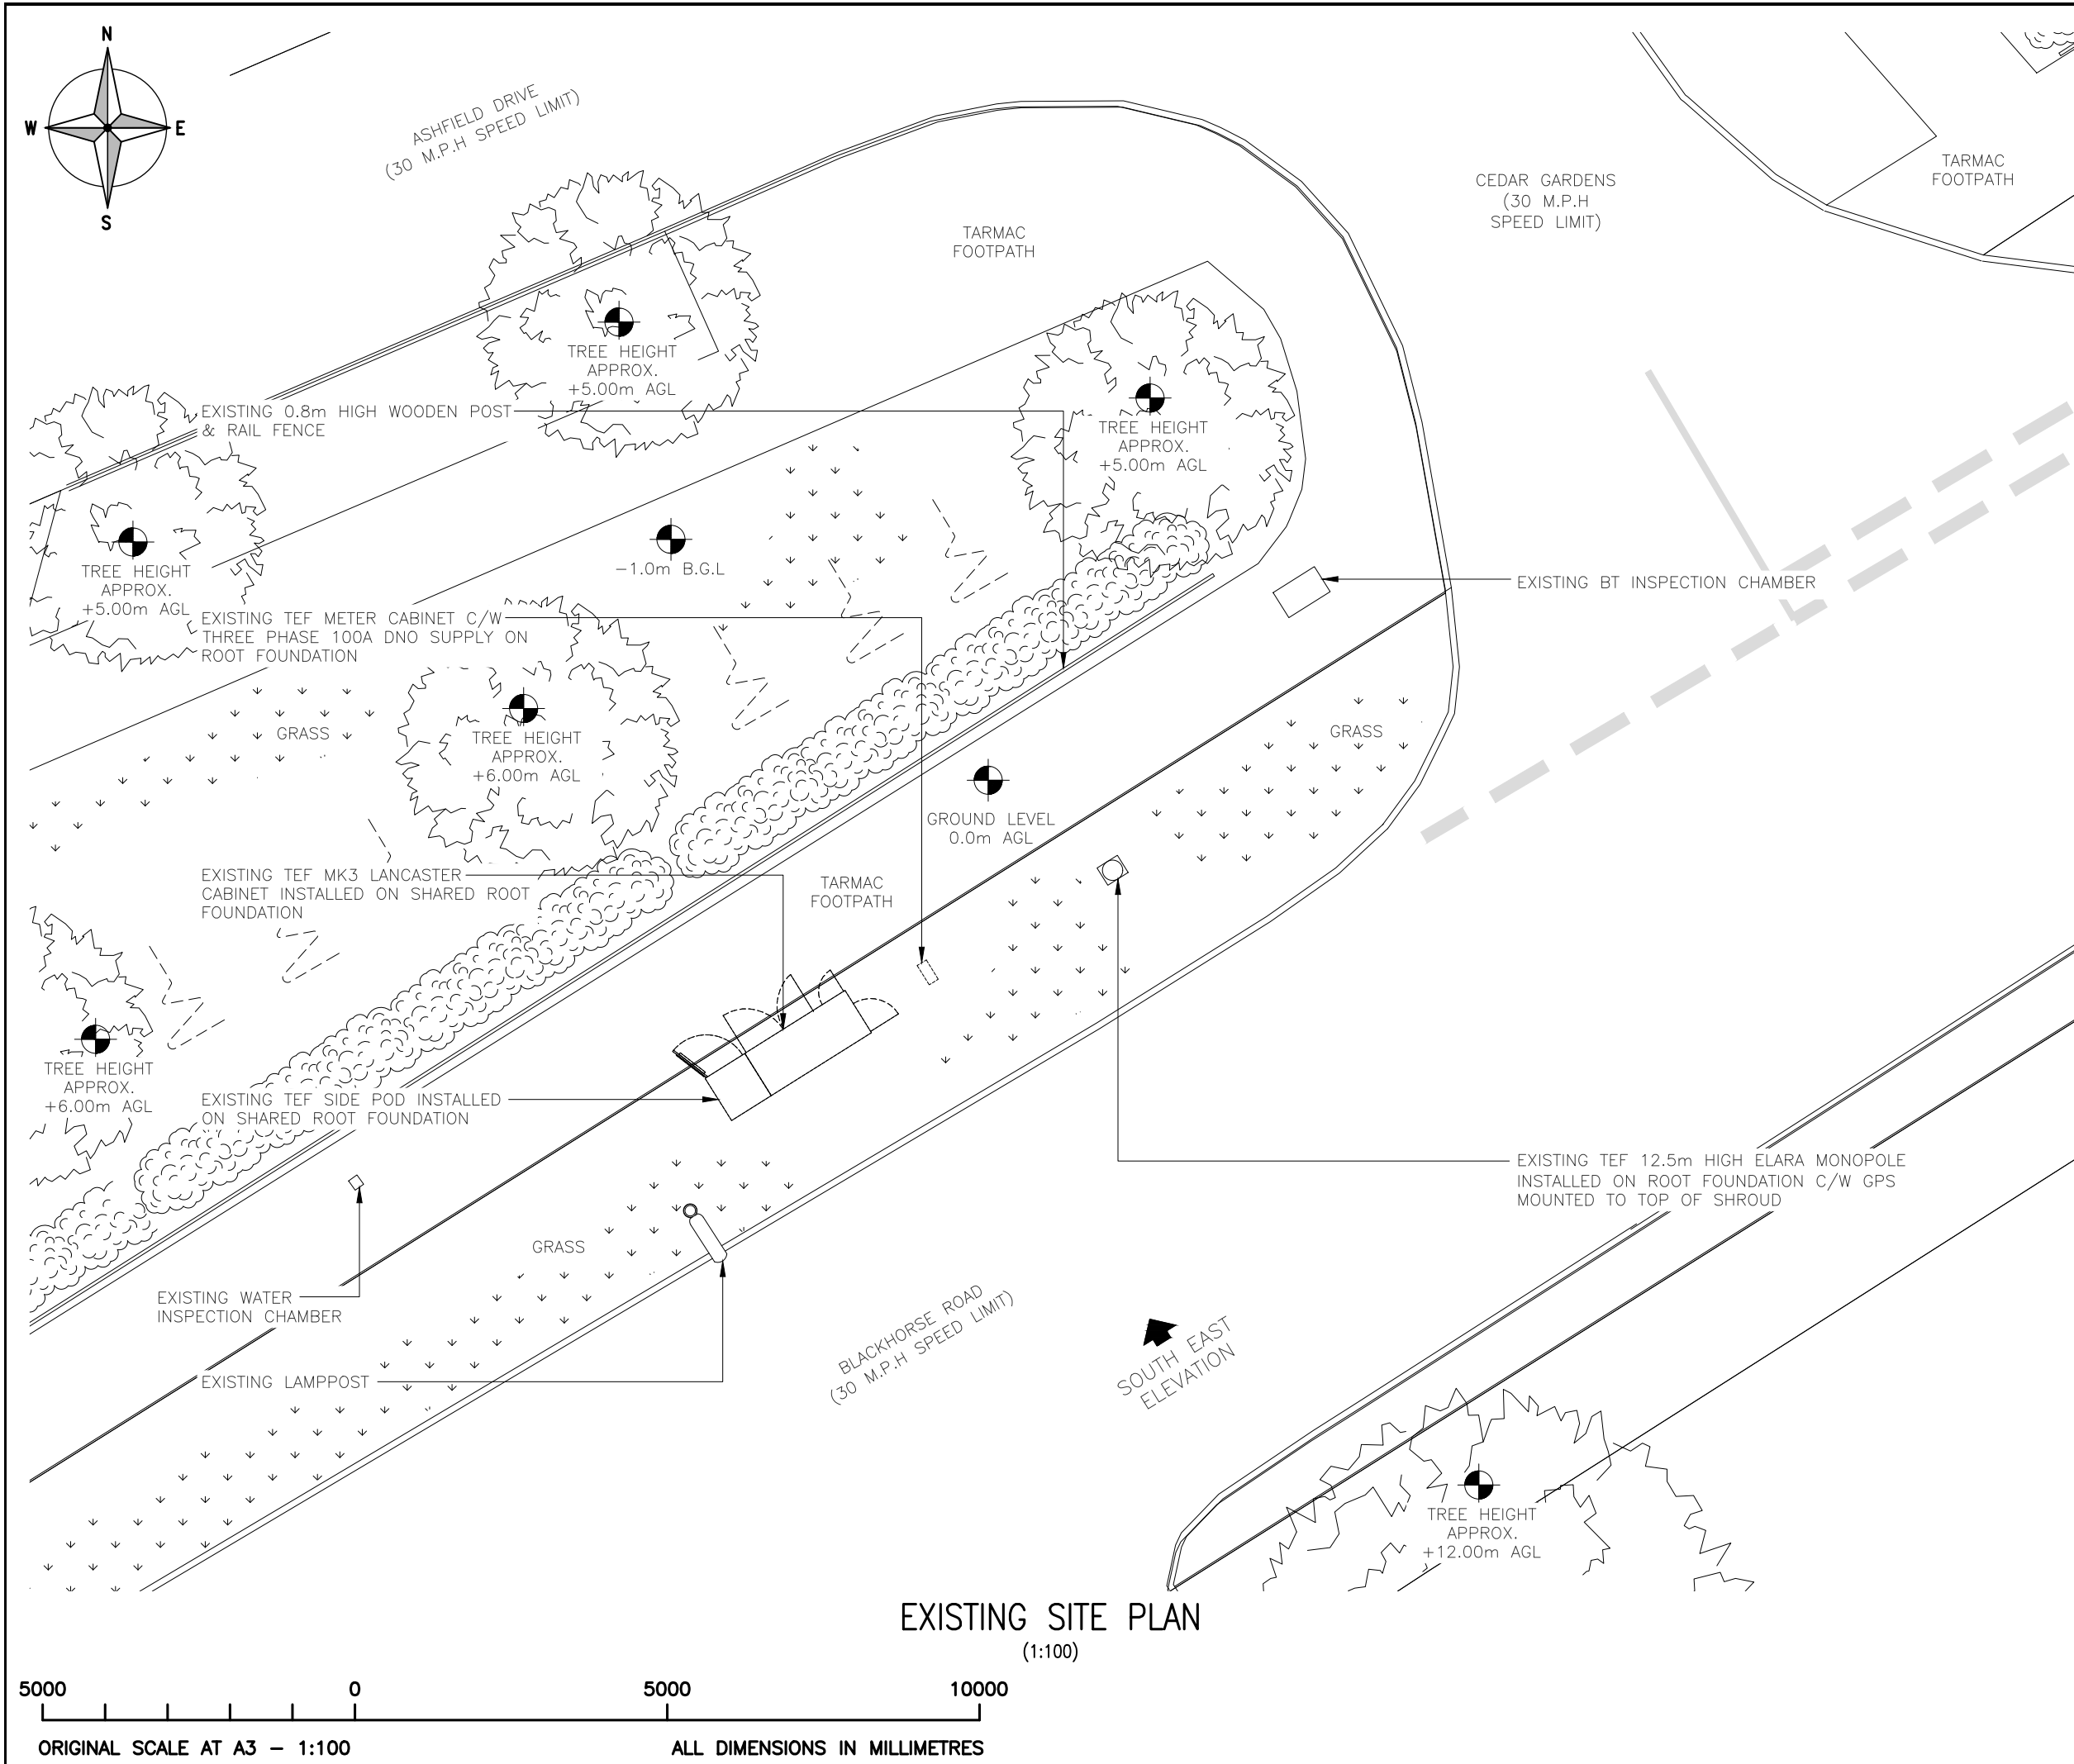

ALL DIMENSIONS ARE IN mm UNLESS NOTED OTHERWISE

N.G.R

E:523235

N: 233660

NOTES:

A	CONSTRUCTION ISSUE	CE	JA	12.06.26
REV	MODIFICATION	BY	CH	DATE

WHP Telecoms Ltd

Faraday Court

401 Faraday Street

Birchwood Park

Warrington WA3 6GA

Tel: 01925 424100 Fax: 01925 424101

e-mail: info@whptelecoms.com

cornerstone

CORNERSTONE - BEACON 4 SOUTH EAST

Cell Name				Opt.
BLACKHORSE ROAD 2				A
Cell ID No				
CSID	—	VF	✓	TEF
115915	47143	042114		
Project No.	—	TM Cell ID	—	N/A
11591528	—	—		
Site Address / Contact Details				
BLACKHORSE ROAD LETCWORTH NORTON HERTFORDSHIRE SG6 1HD				
Drawing Title: EXISTING SITE PLAN				
Purpose of issue: CONSTRUCTION				Dwg Rev: A
Drawing Number: 200				A
Surveyed By: NC		Original Sheet Size: A3		Pack Issue:
Drawn: CE	Date: 12.06.26	Checked: JA	Date: 12.06.26	A